

NOTES:

Not drawn to scale or accurate at time of site circumstances. Do not scale from printed drawings except for planning purposes.



Although this is a digital survey the accuracy and amount of detail shown is not guaranteed and should be used as a guide only. The scale of mapping is specified. Care should be exercised when working to larger scales.

Visible features in the vicinity of the boundaries as shown above, may not represent the extent of legally covered ownership.


While every effort has been made to achieve accuracy on the plan, CRUCIAL clearance dimensions, levels and construction, should be checked prior to design and construction.





location plan 1:1250

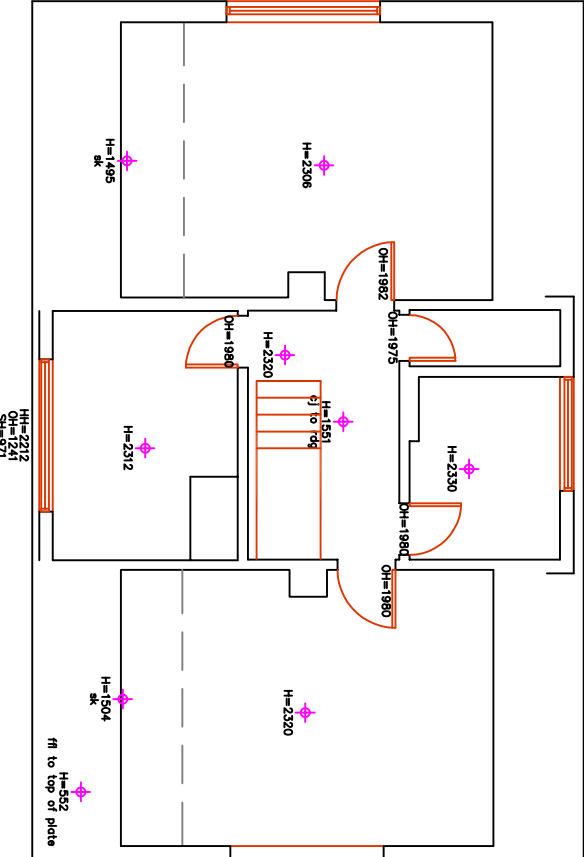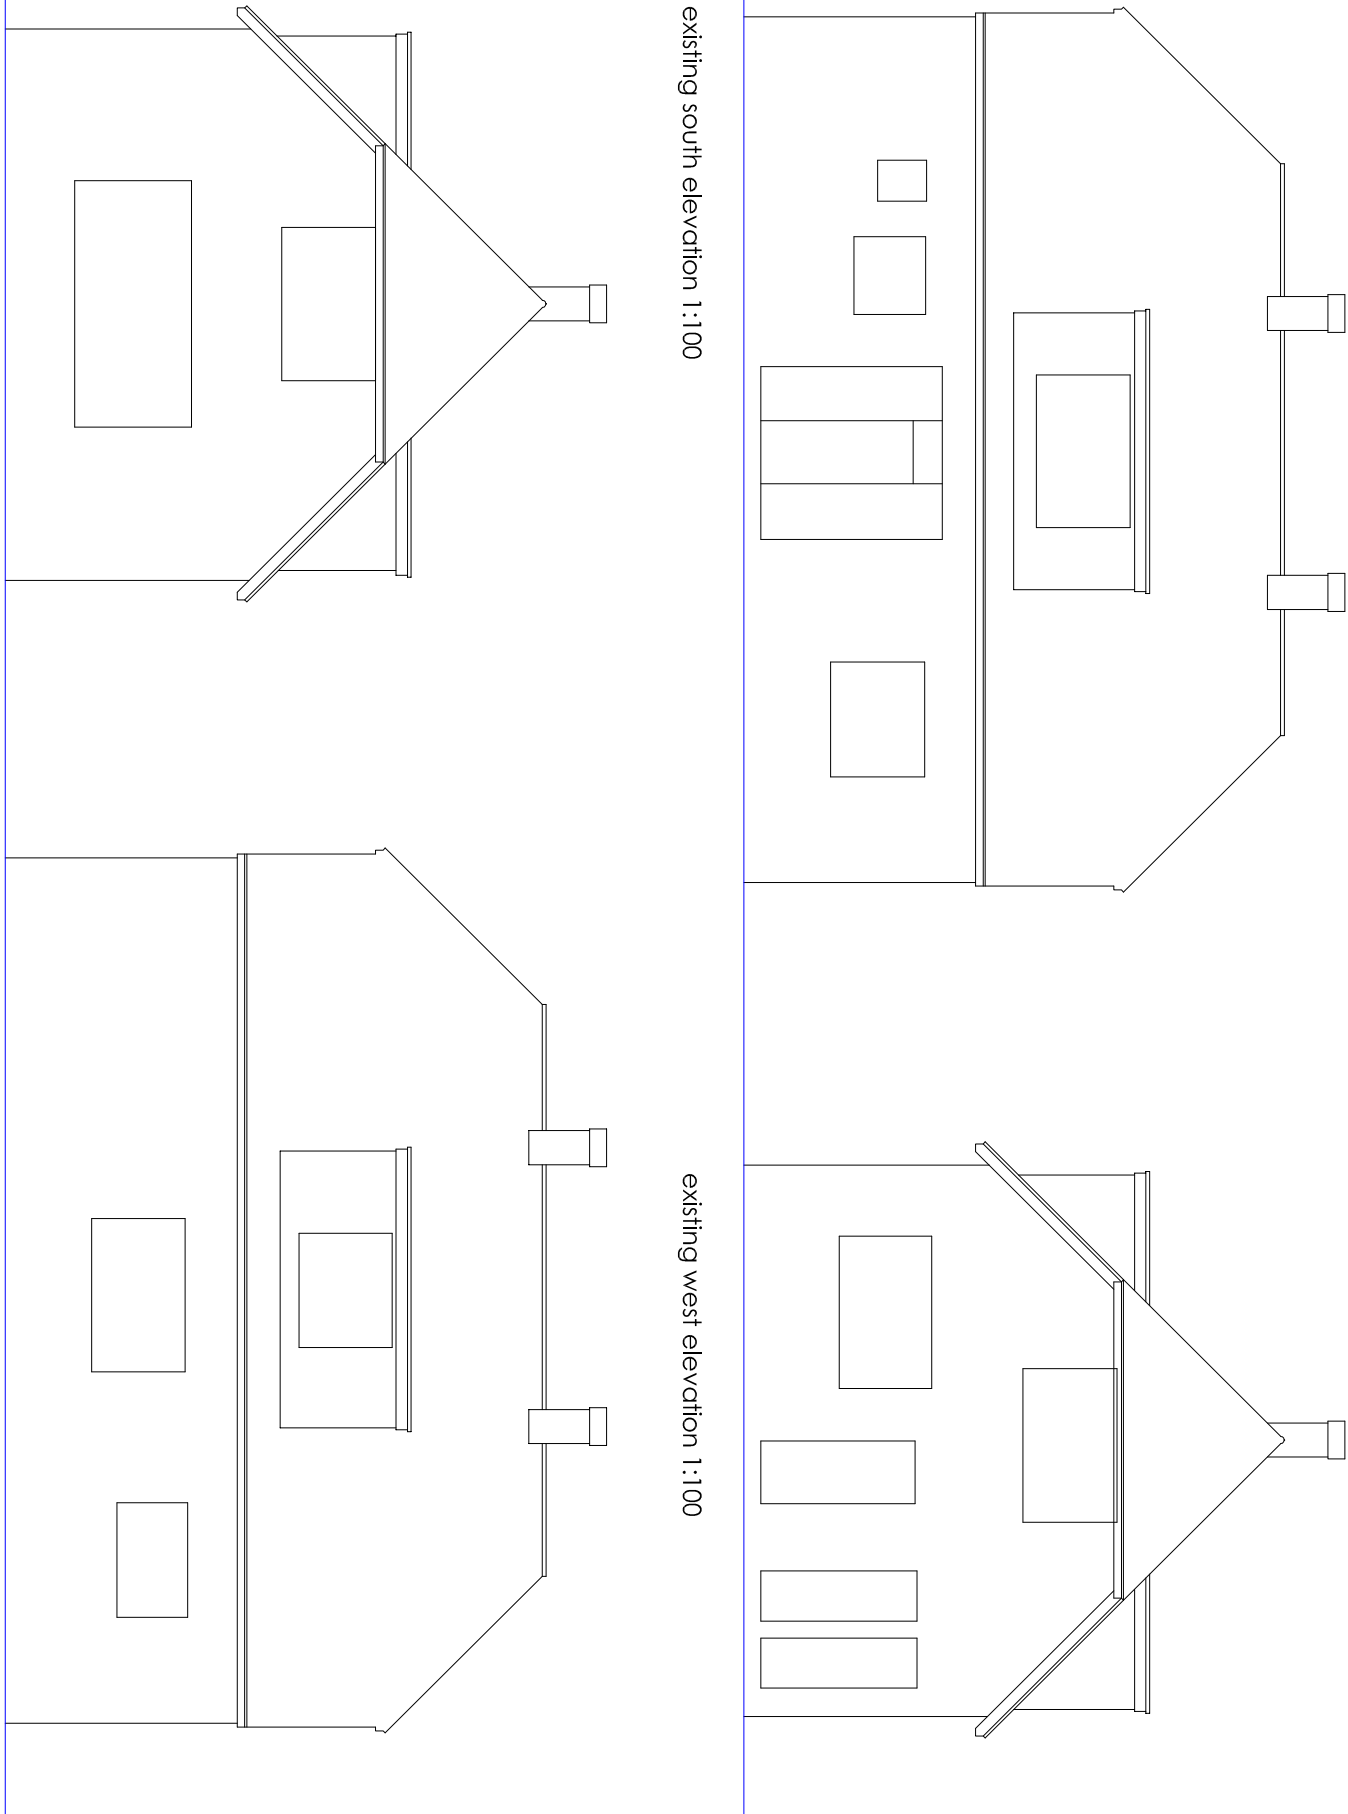


existing first floor plan 1:100

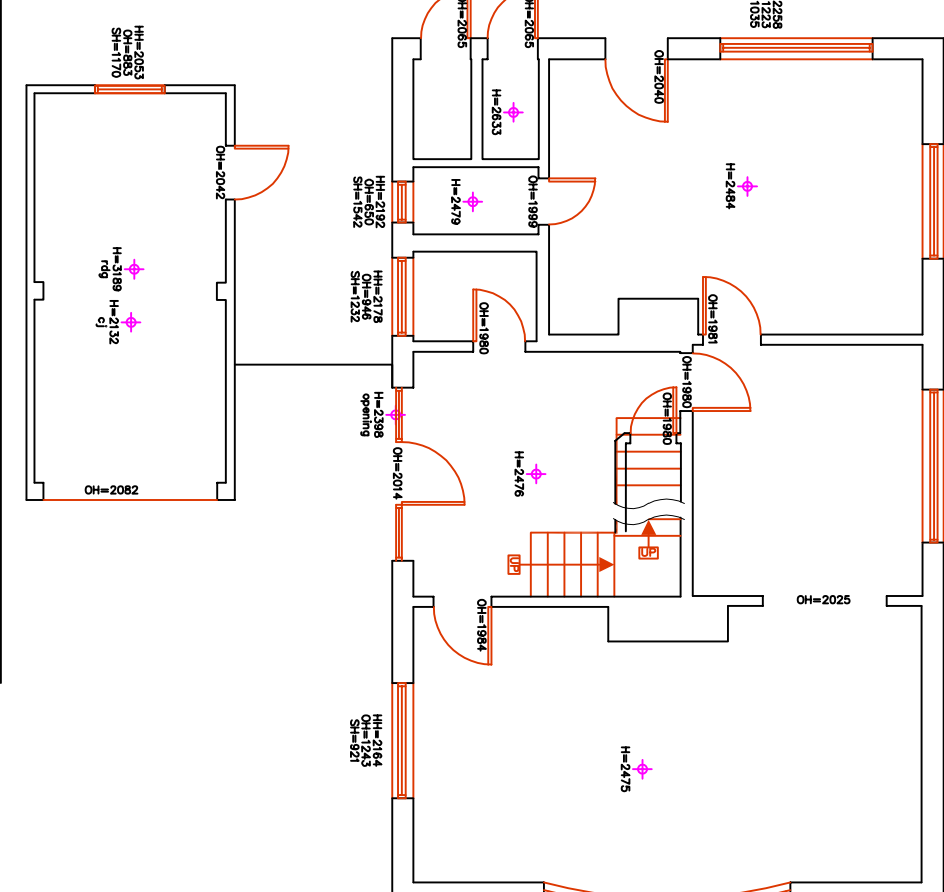


existing ground floor plan 1:100

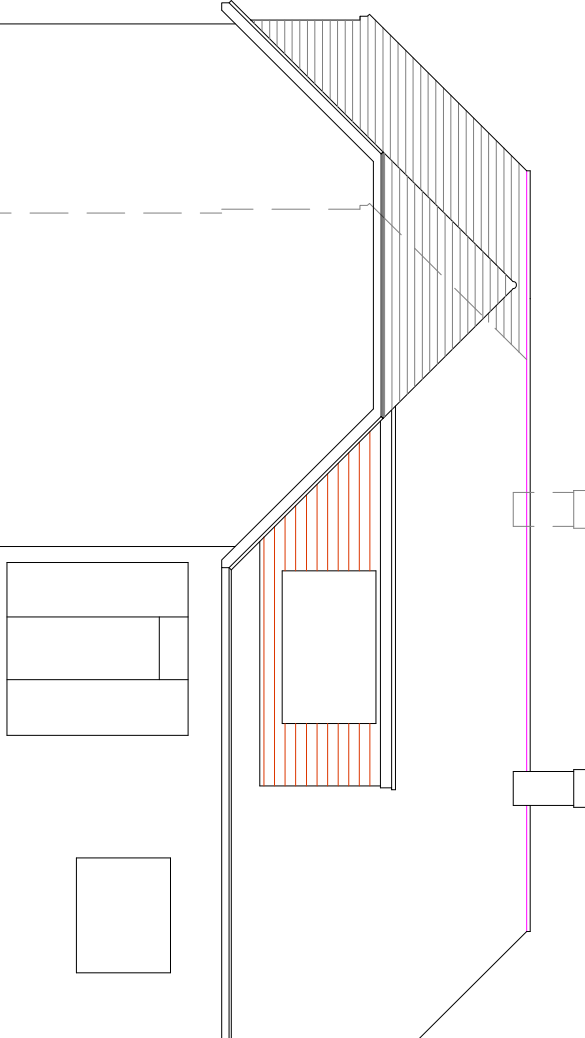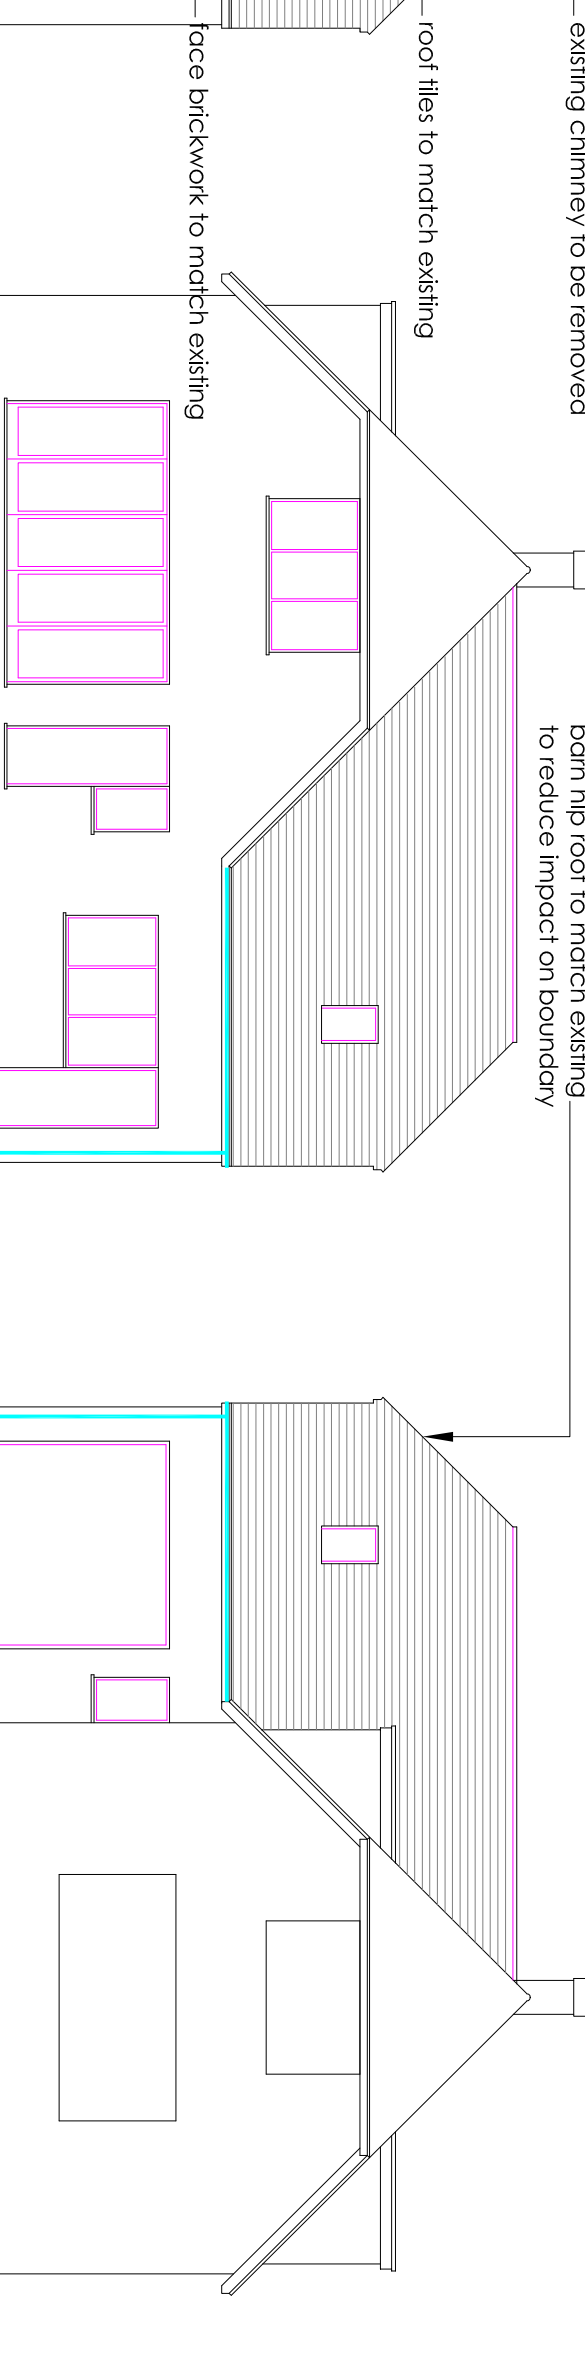


south elevation 1:100

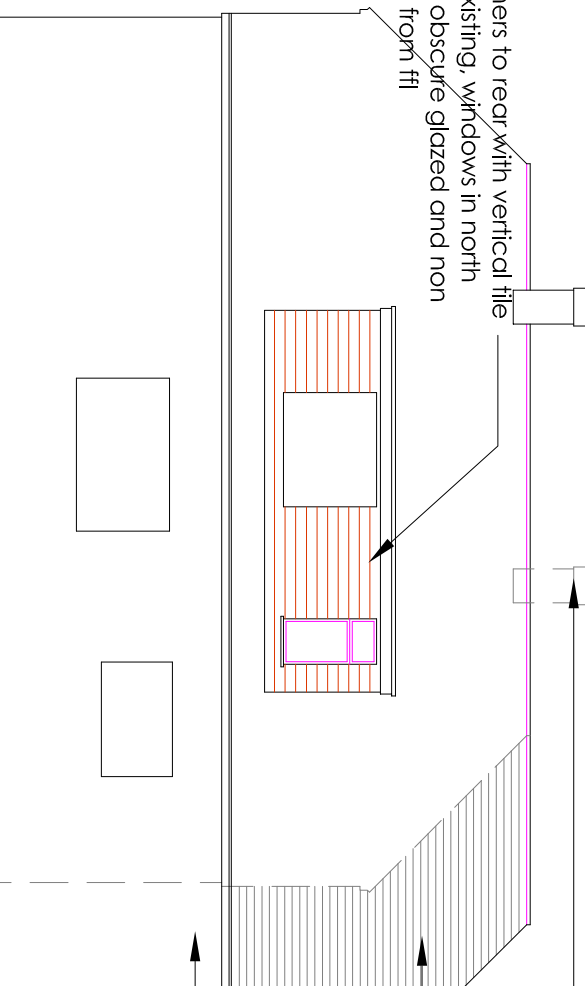


north elevation 1:100

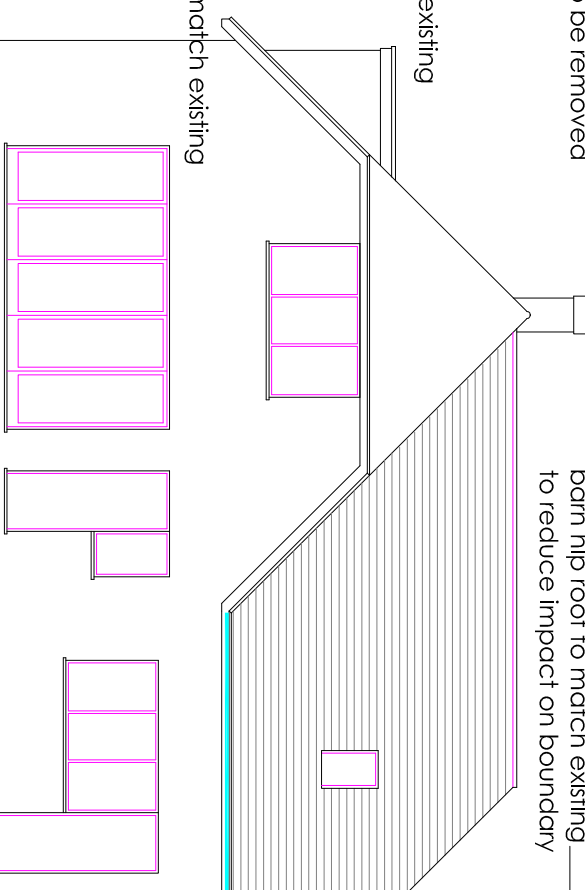


west elevation 1:100

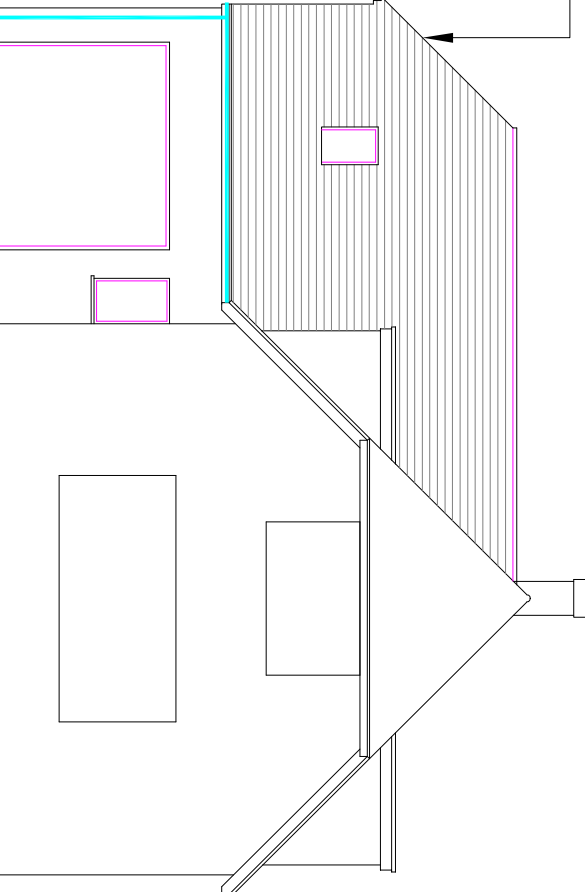


east elevation 1:100

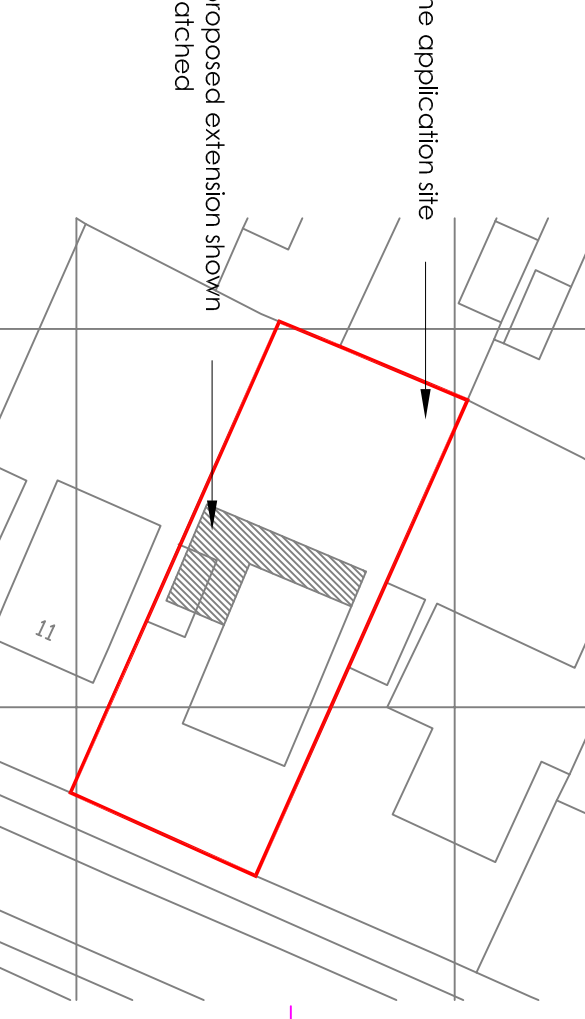

block plan 1:500

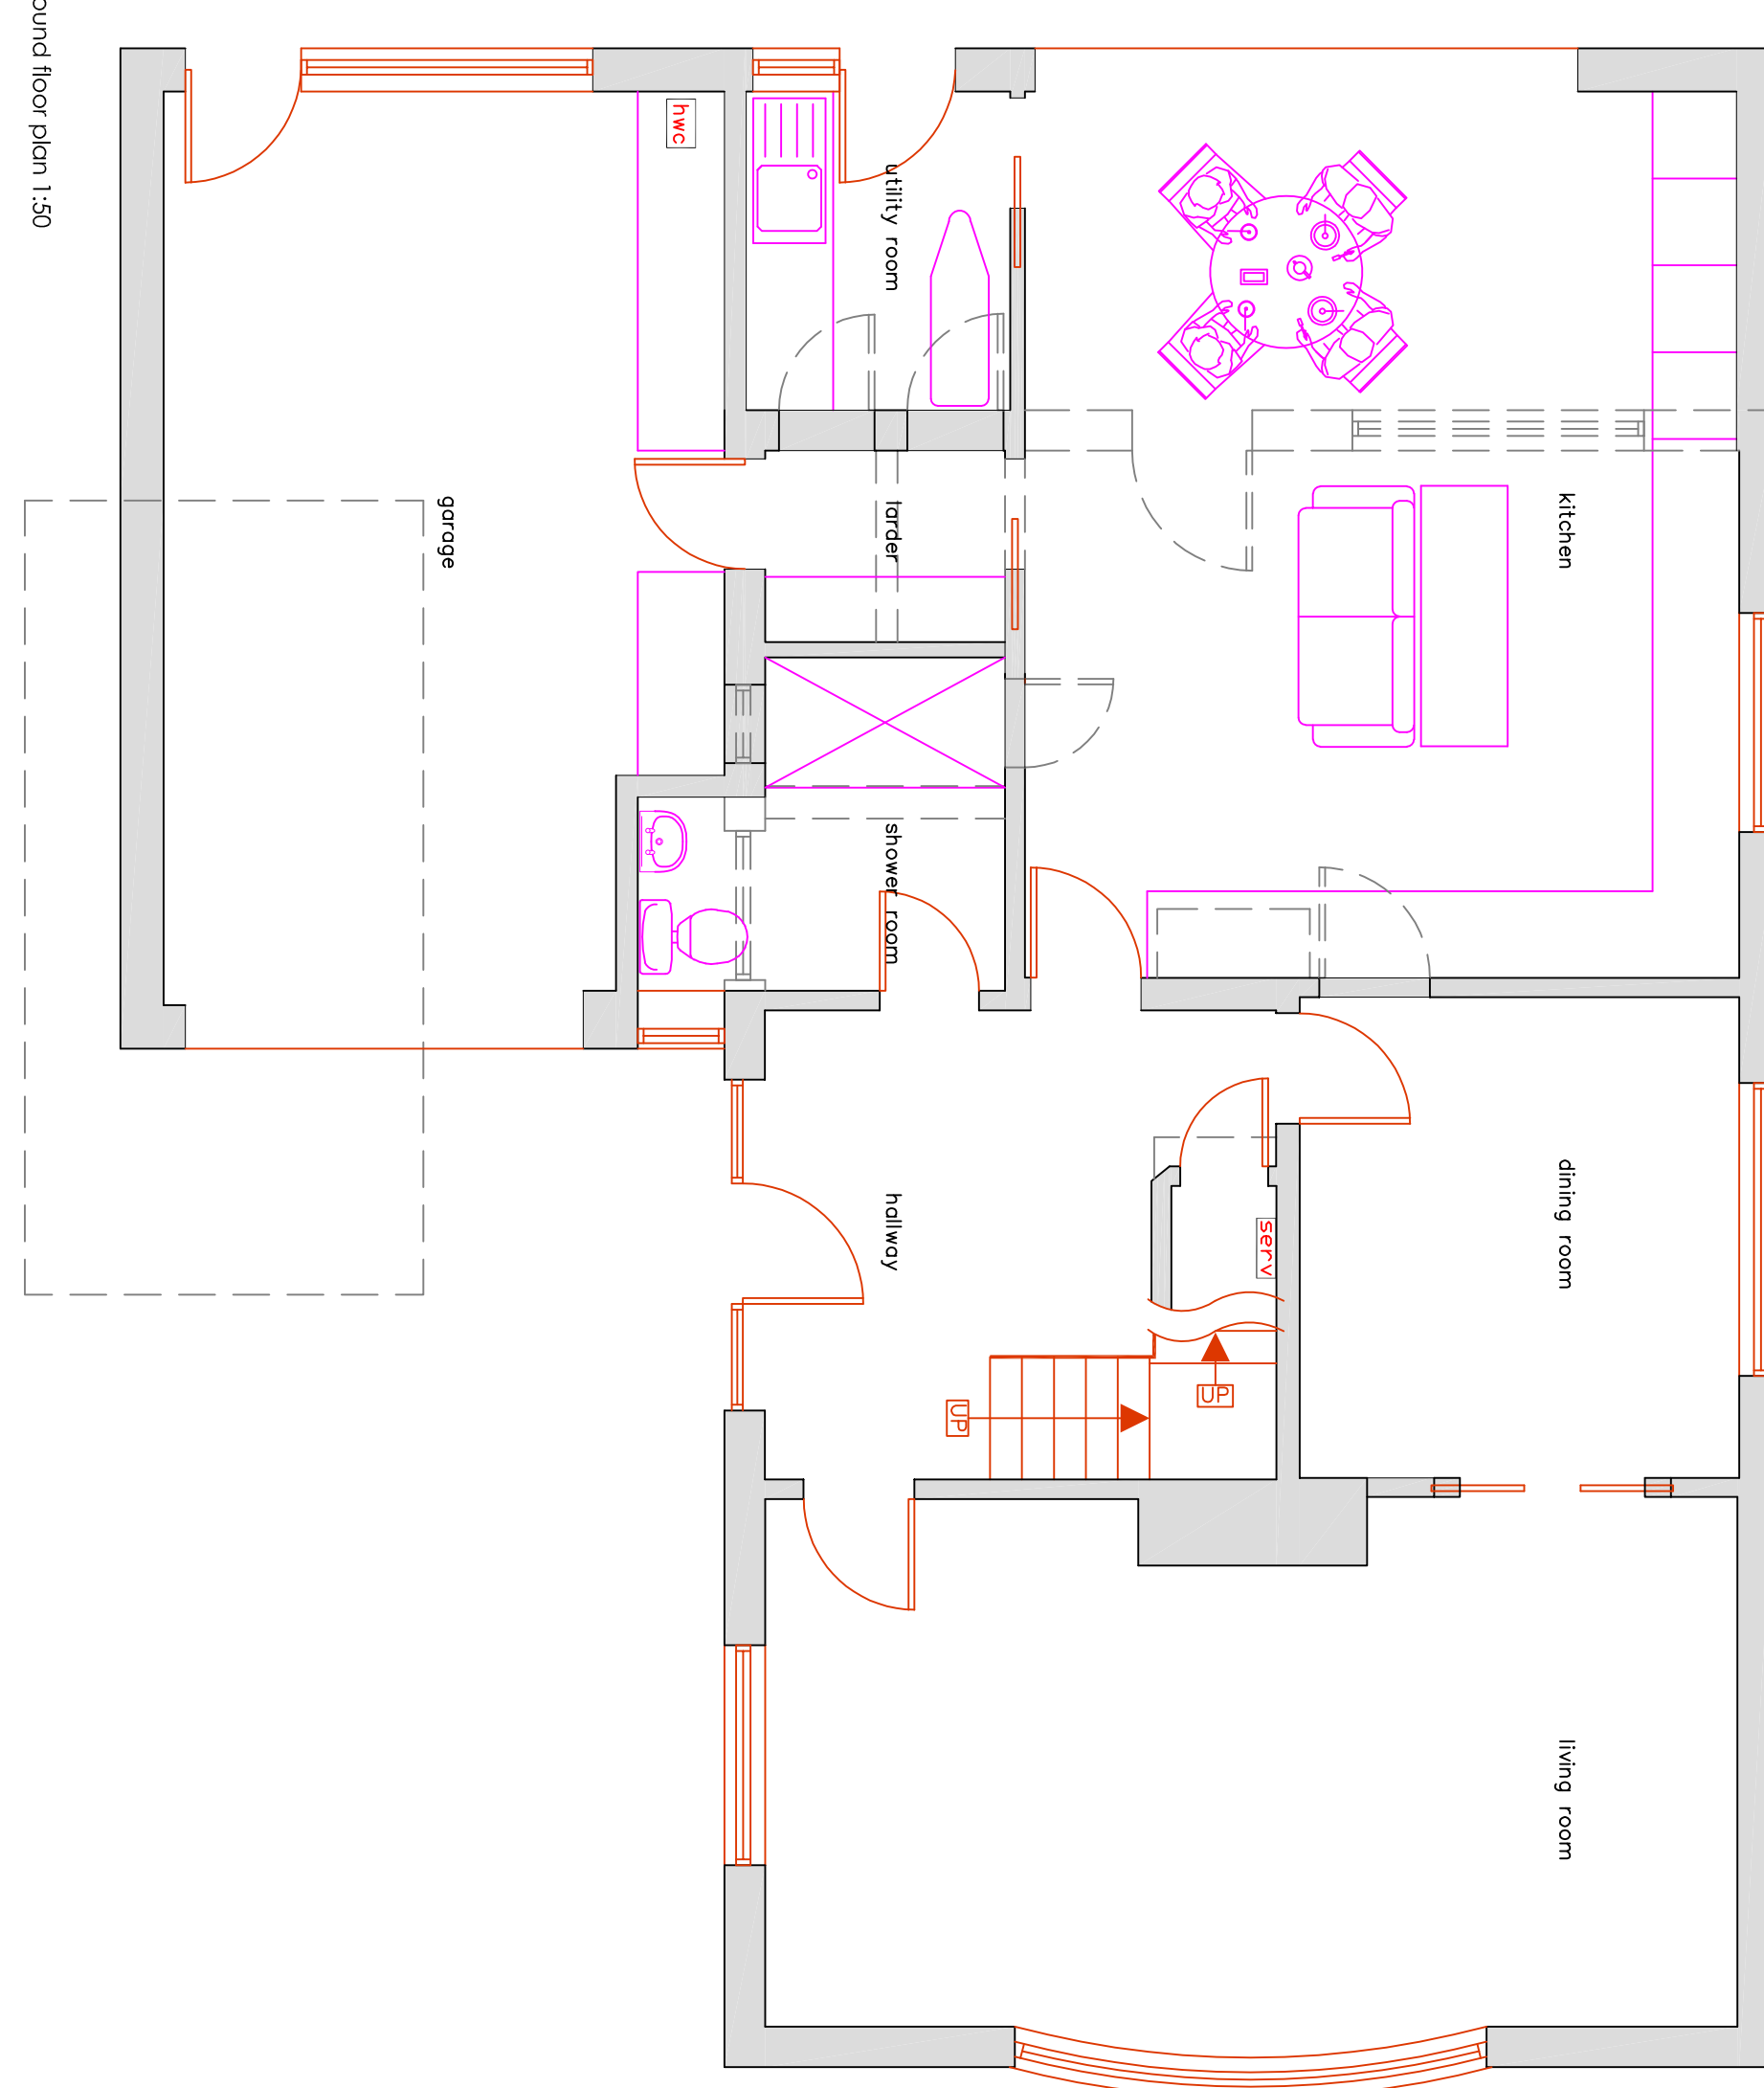

ground floor plan 1:50

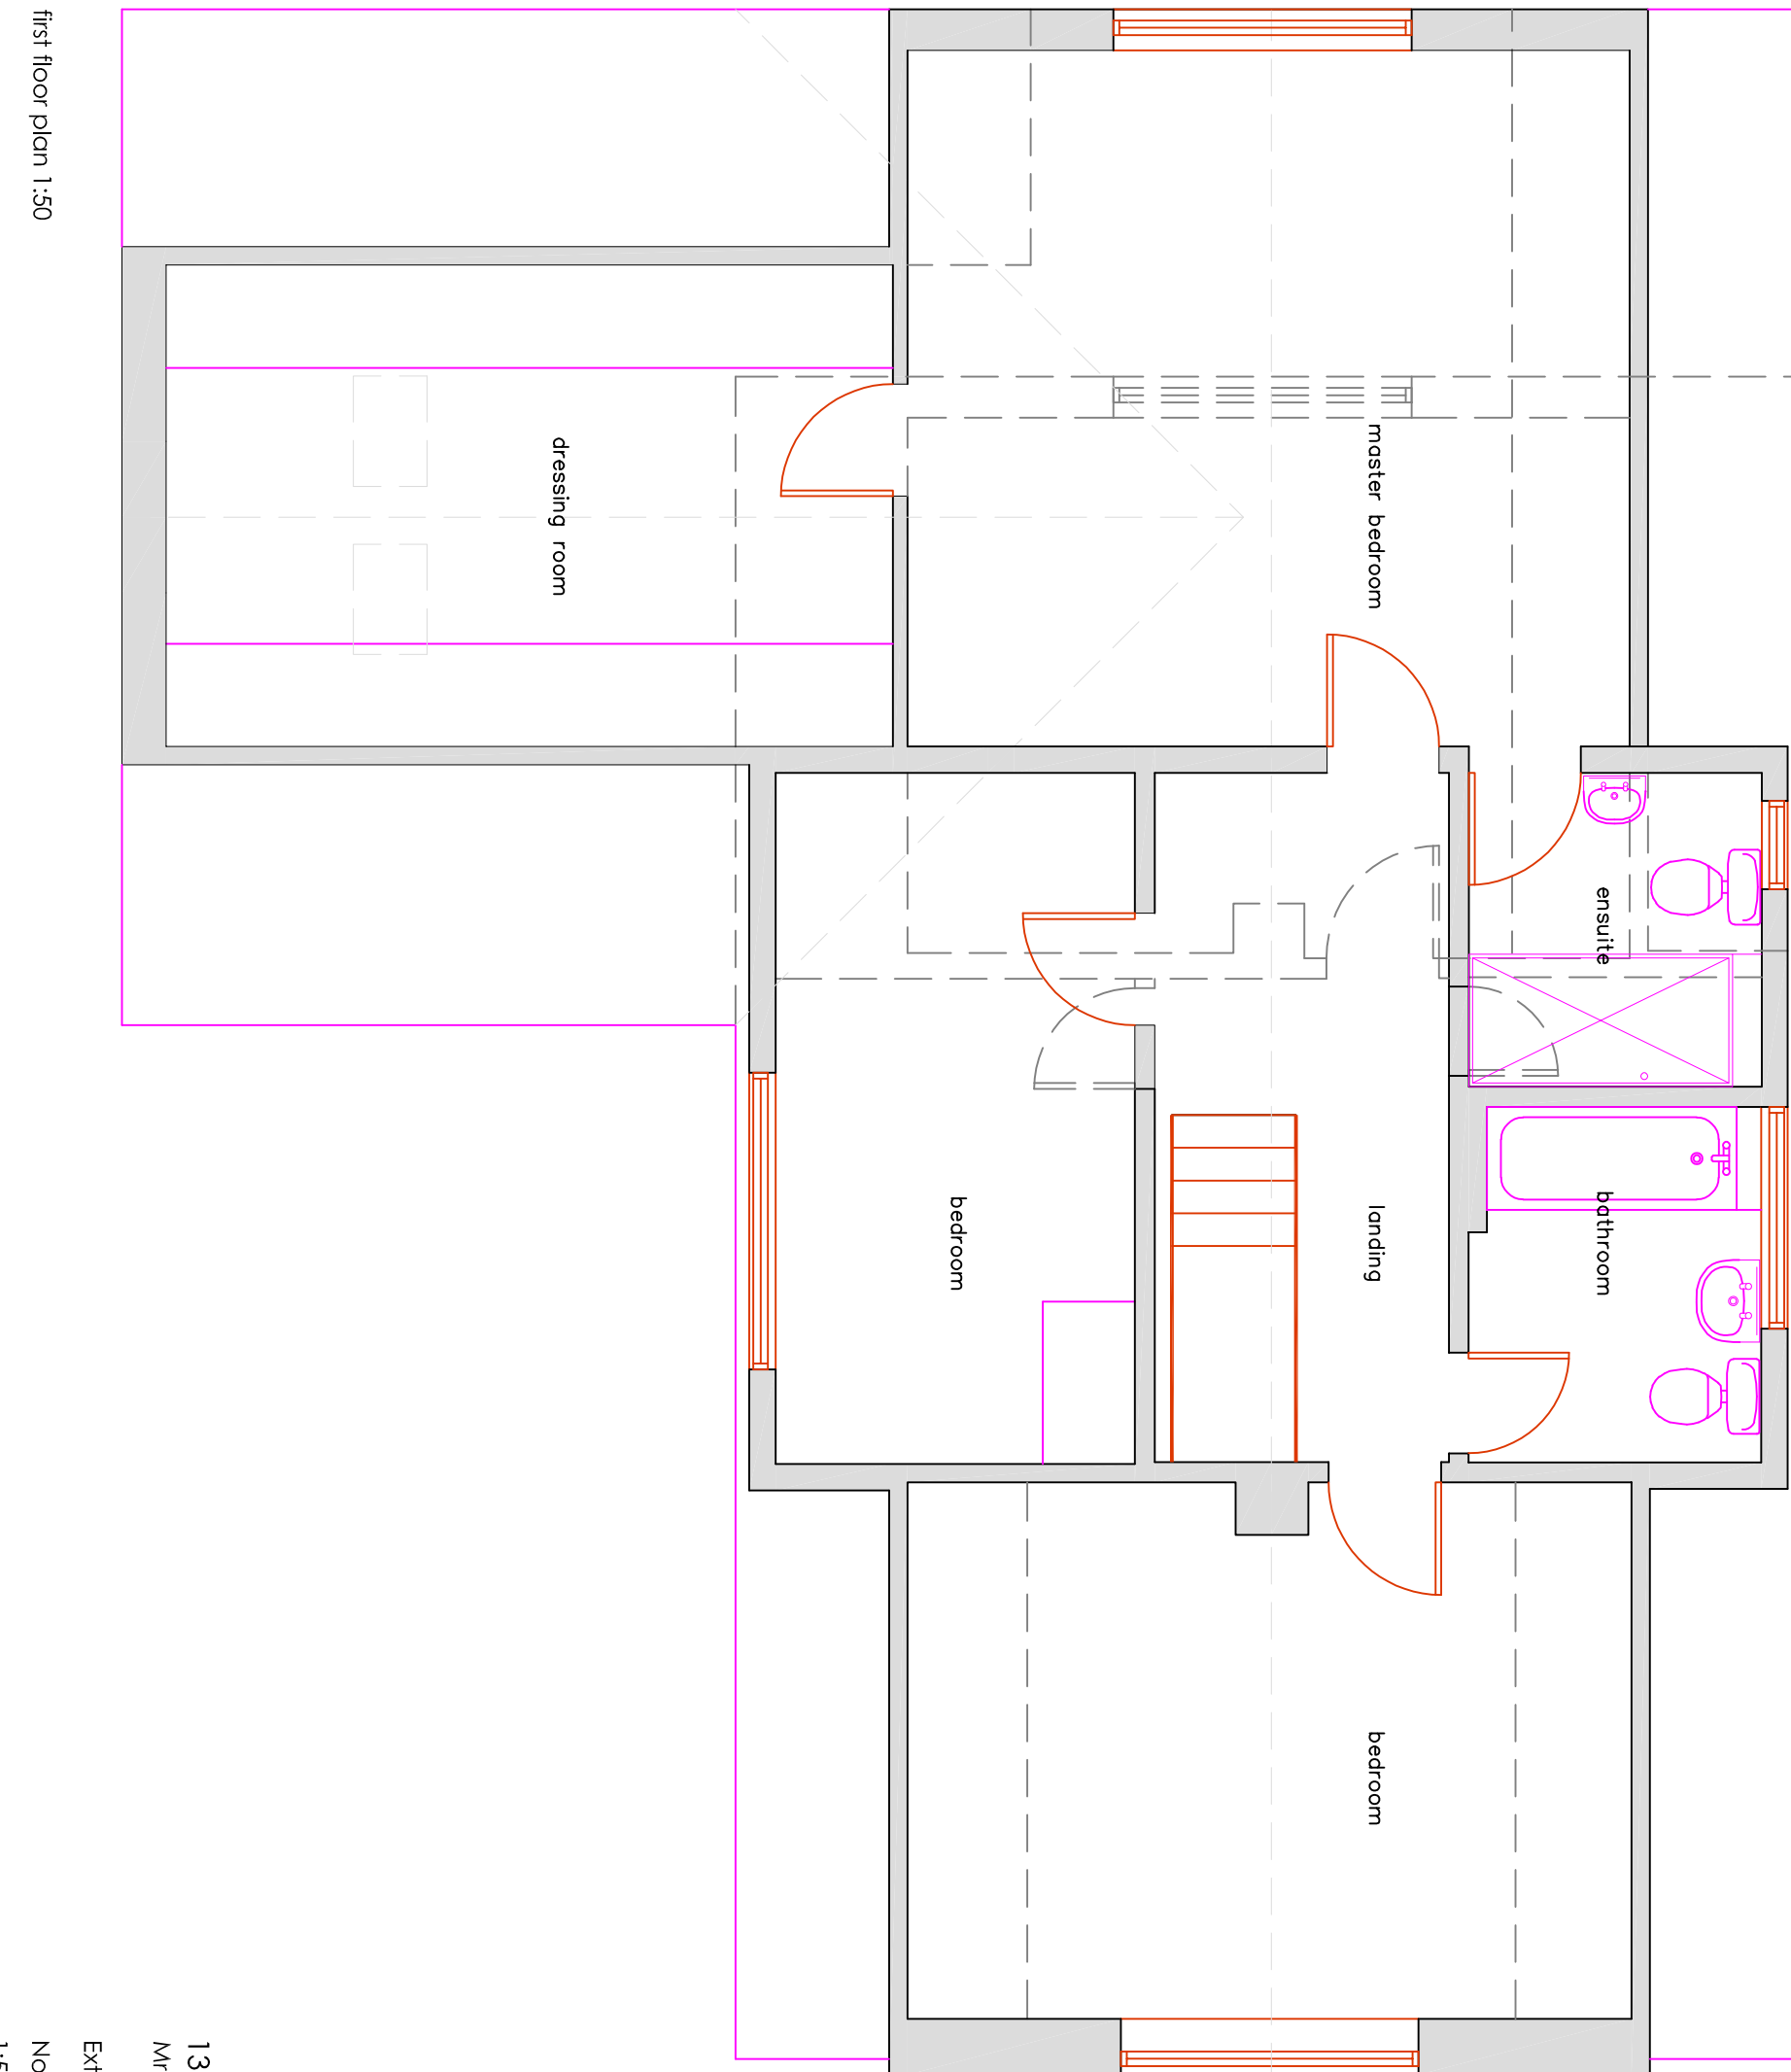

first floor plan 1:50

