


**PROPOSED TWO STOREY REAR ADDITION.  
4, CROMWELL TERRACE, W. STREET, HAVANT.  
FOR P CARTLAND & J COX.**

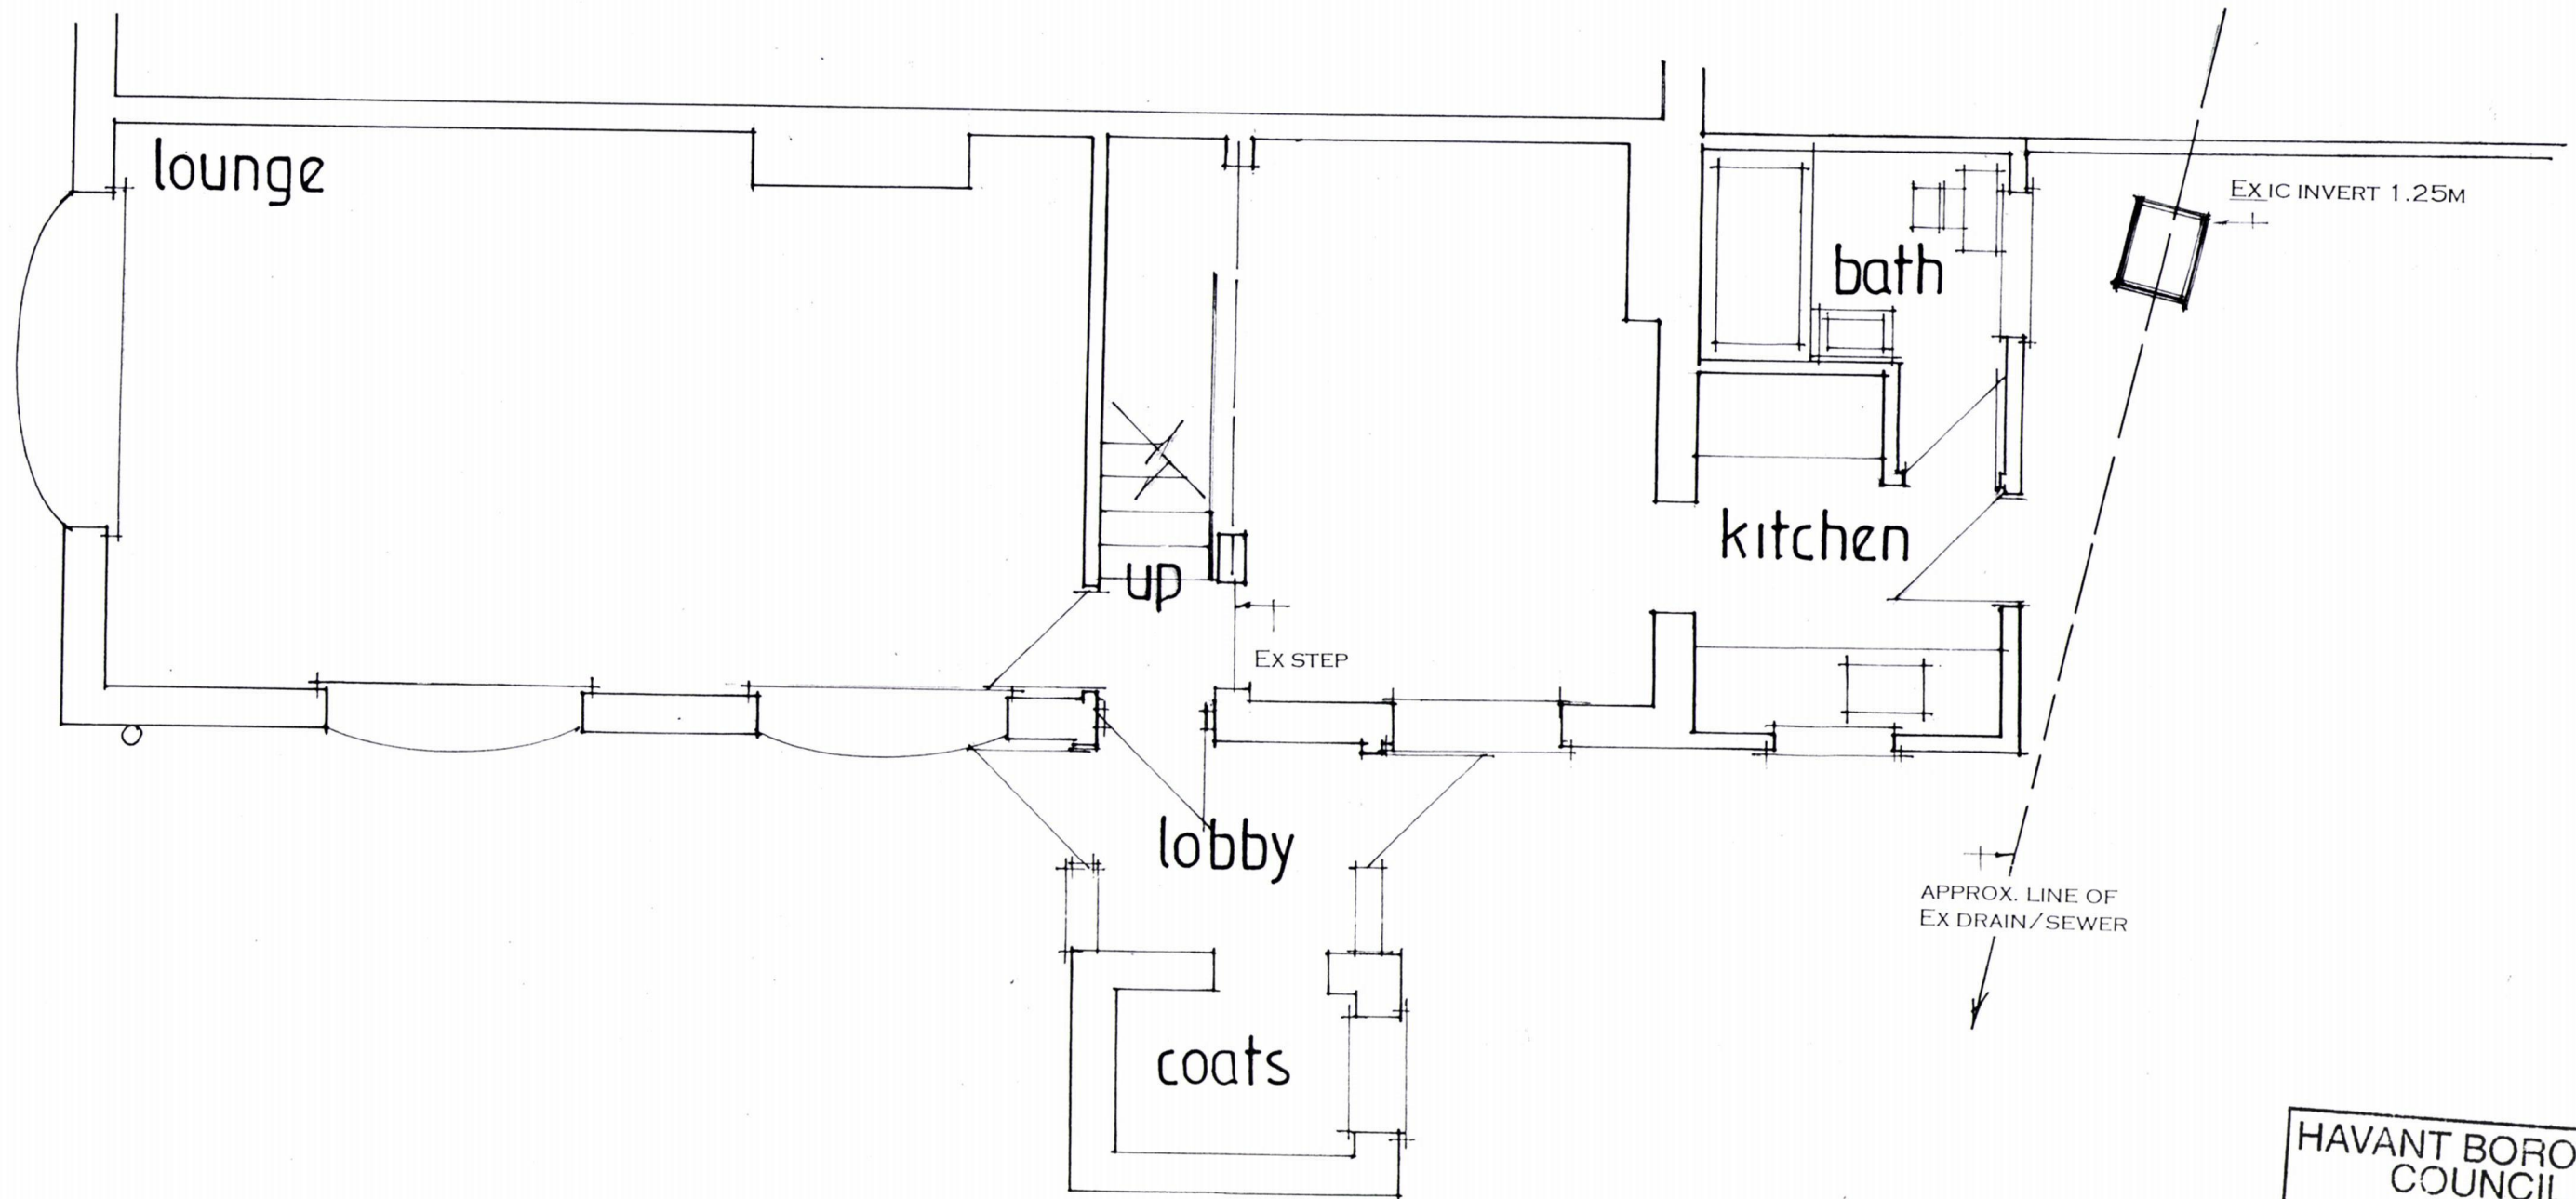

date oct 19  
scale 1:50

**EXISTING GROUND FLOOR**

PETER J. WALKER  
ISLAND DESIGN  
182 SEAFRONT, HAYLING ISLAND, HANTS  
PO11 9AN  
TEL : 02392467571