
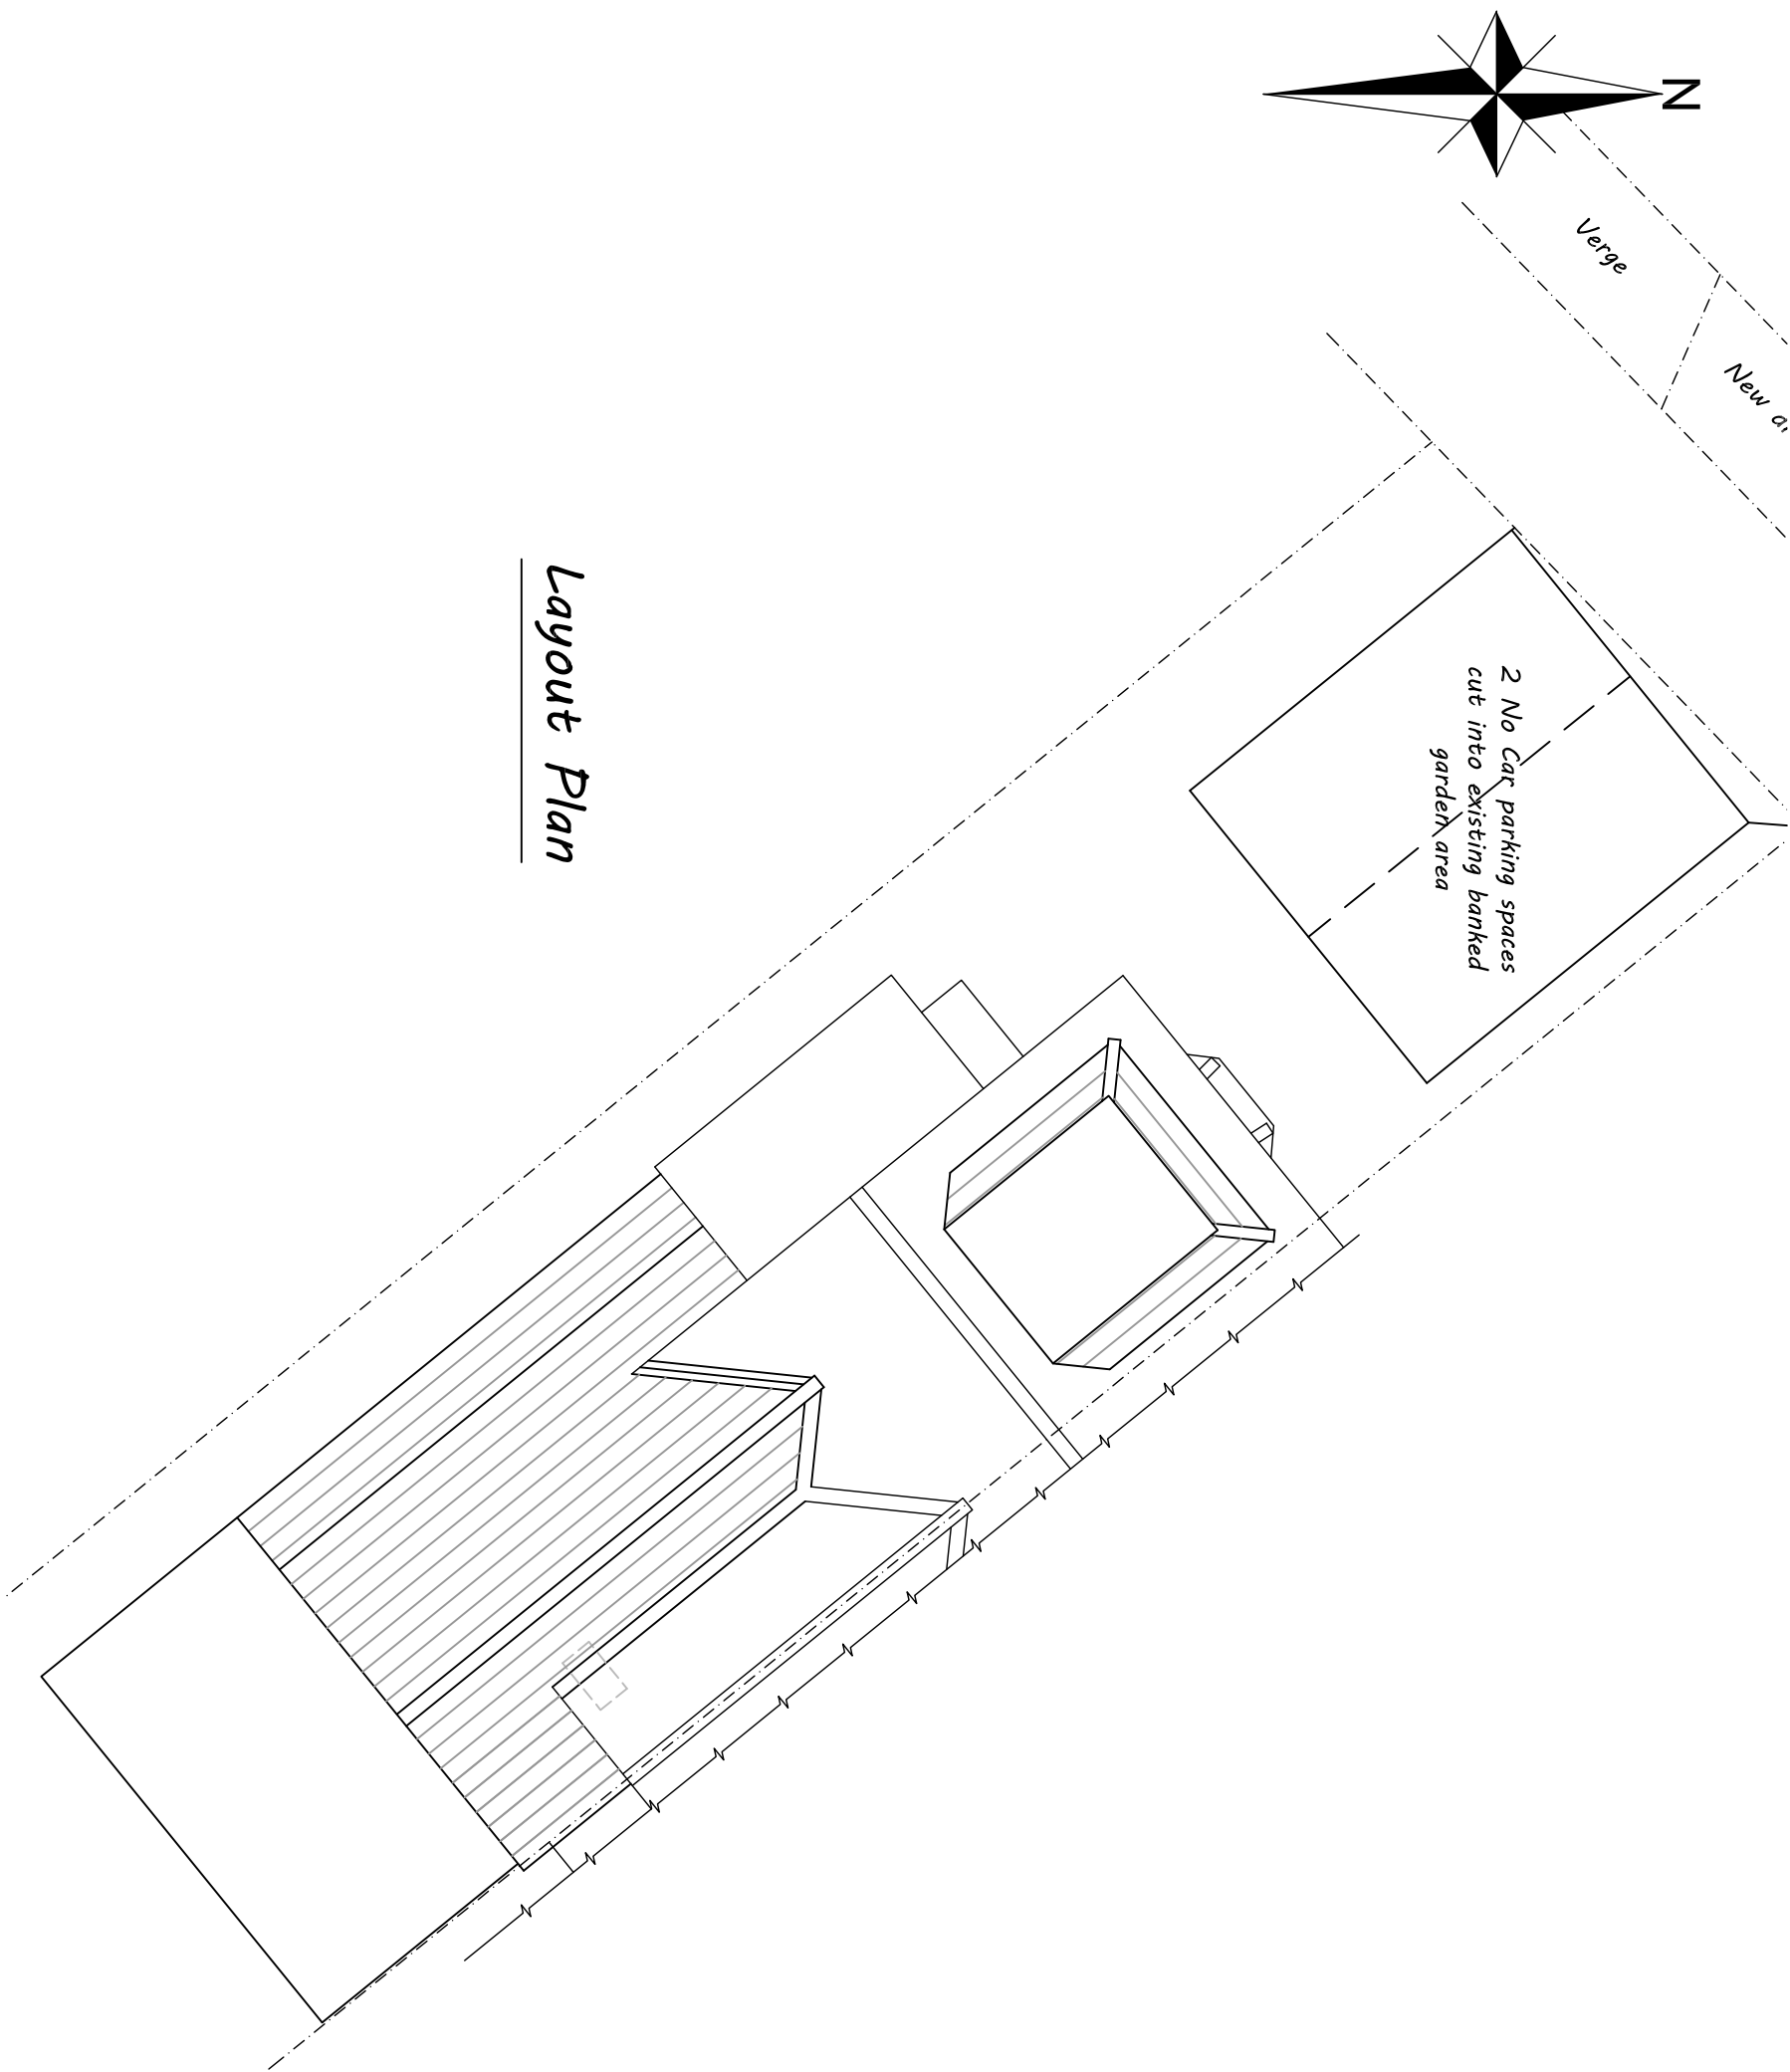


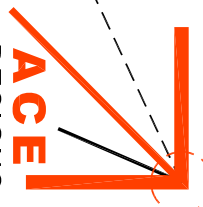

Layout Plan

 Architectural & Civil Engineering Design 143 Station Road, Liss, Hants. GU33 7AJ Tel 01730 894988 e-mail:enquiries@acedesigns-ltd.co.uk www.ace-designs.co.uk		Job Title Proposed extension and alterations at 168 London Road, Waterloooville		Client Mr G Cleverley			
Drawing Title Layout Plan as proposed		Scale 1:100 @ A3		Date Mar 19		Designed GG	
EV		Drawn		Checked GG		Approved	
Job No 190305		Drawing No 190305 / 06		Rev A			