


PROPOSED SITE SECTION
SCALE 1 : 50

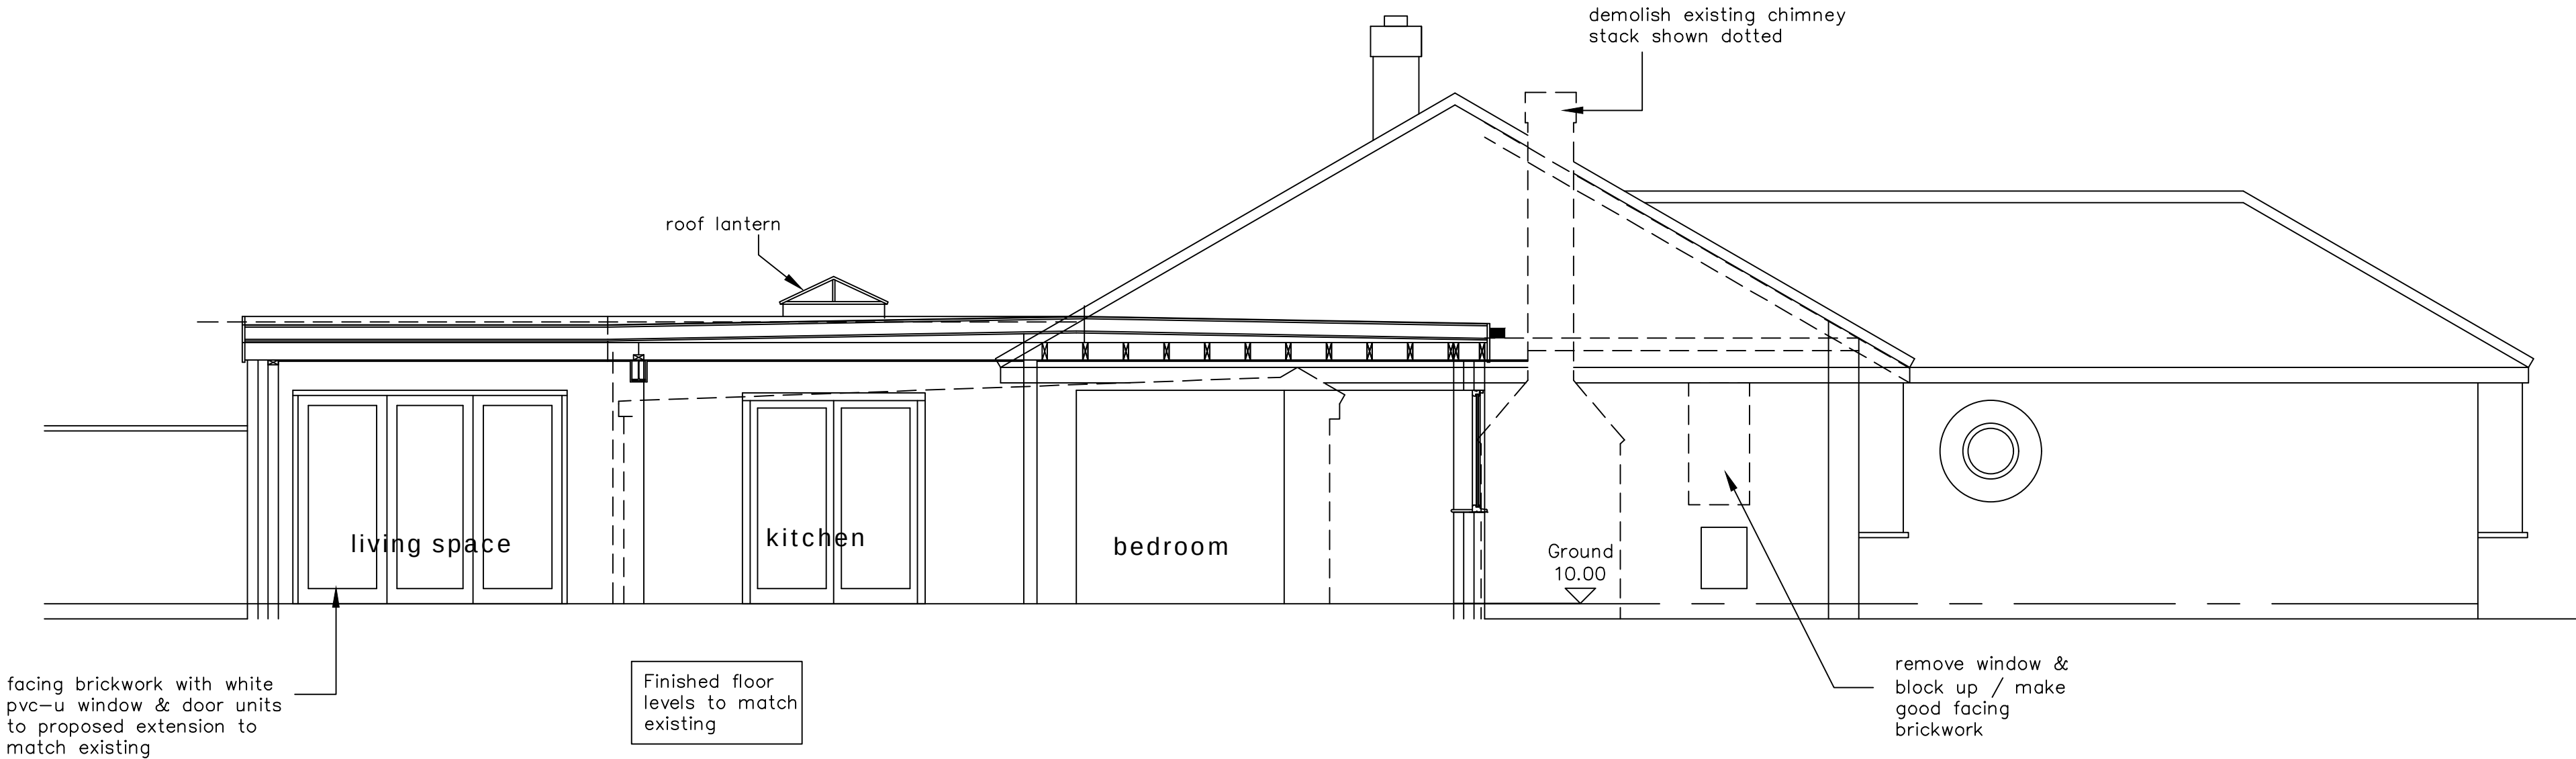

NOTES: The design and construction of this project shall be in accordance with the current Building Regulations & NHBC Standards. These notes & drawings have been prepared solely for the purpose of Planning & Building Regulation approval. Do not scale from this drawing unless for Planning purposes. All dimensions to be checked on-site and any alterations to be approved by the Architect and/or client prior to any work commencing. Ordnance Survey Licence No: 100047591 This drawing to be copyright and to be read in conjunction with all other drawings	Ammendments:	Key:	Client Name & Address:	Project Address:	Drawing Details:			 B H ARCHITECTURE Ltd Heath Cottage Newlands Lane Purbrook Waterlooville Hants PO7 5SQ Tel: 023 9223 2322 Mob: 07747 771808 E-mail:bernard@bernardharding.com
					PLANNING DRAWING			
					Proposed Site Section			
					Project No: 936	Drawing No: 5	Rev No:	
Scale: 1:50 @ A2	Drawn: BWH	Date: 12/05/20						