


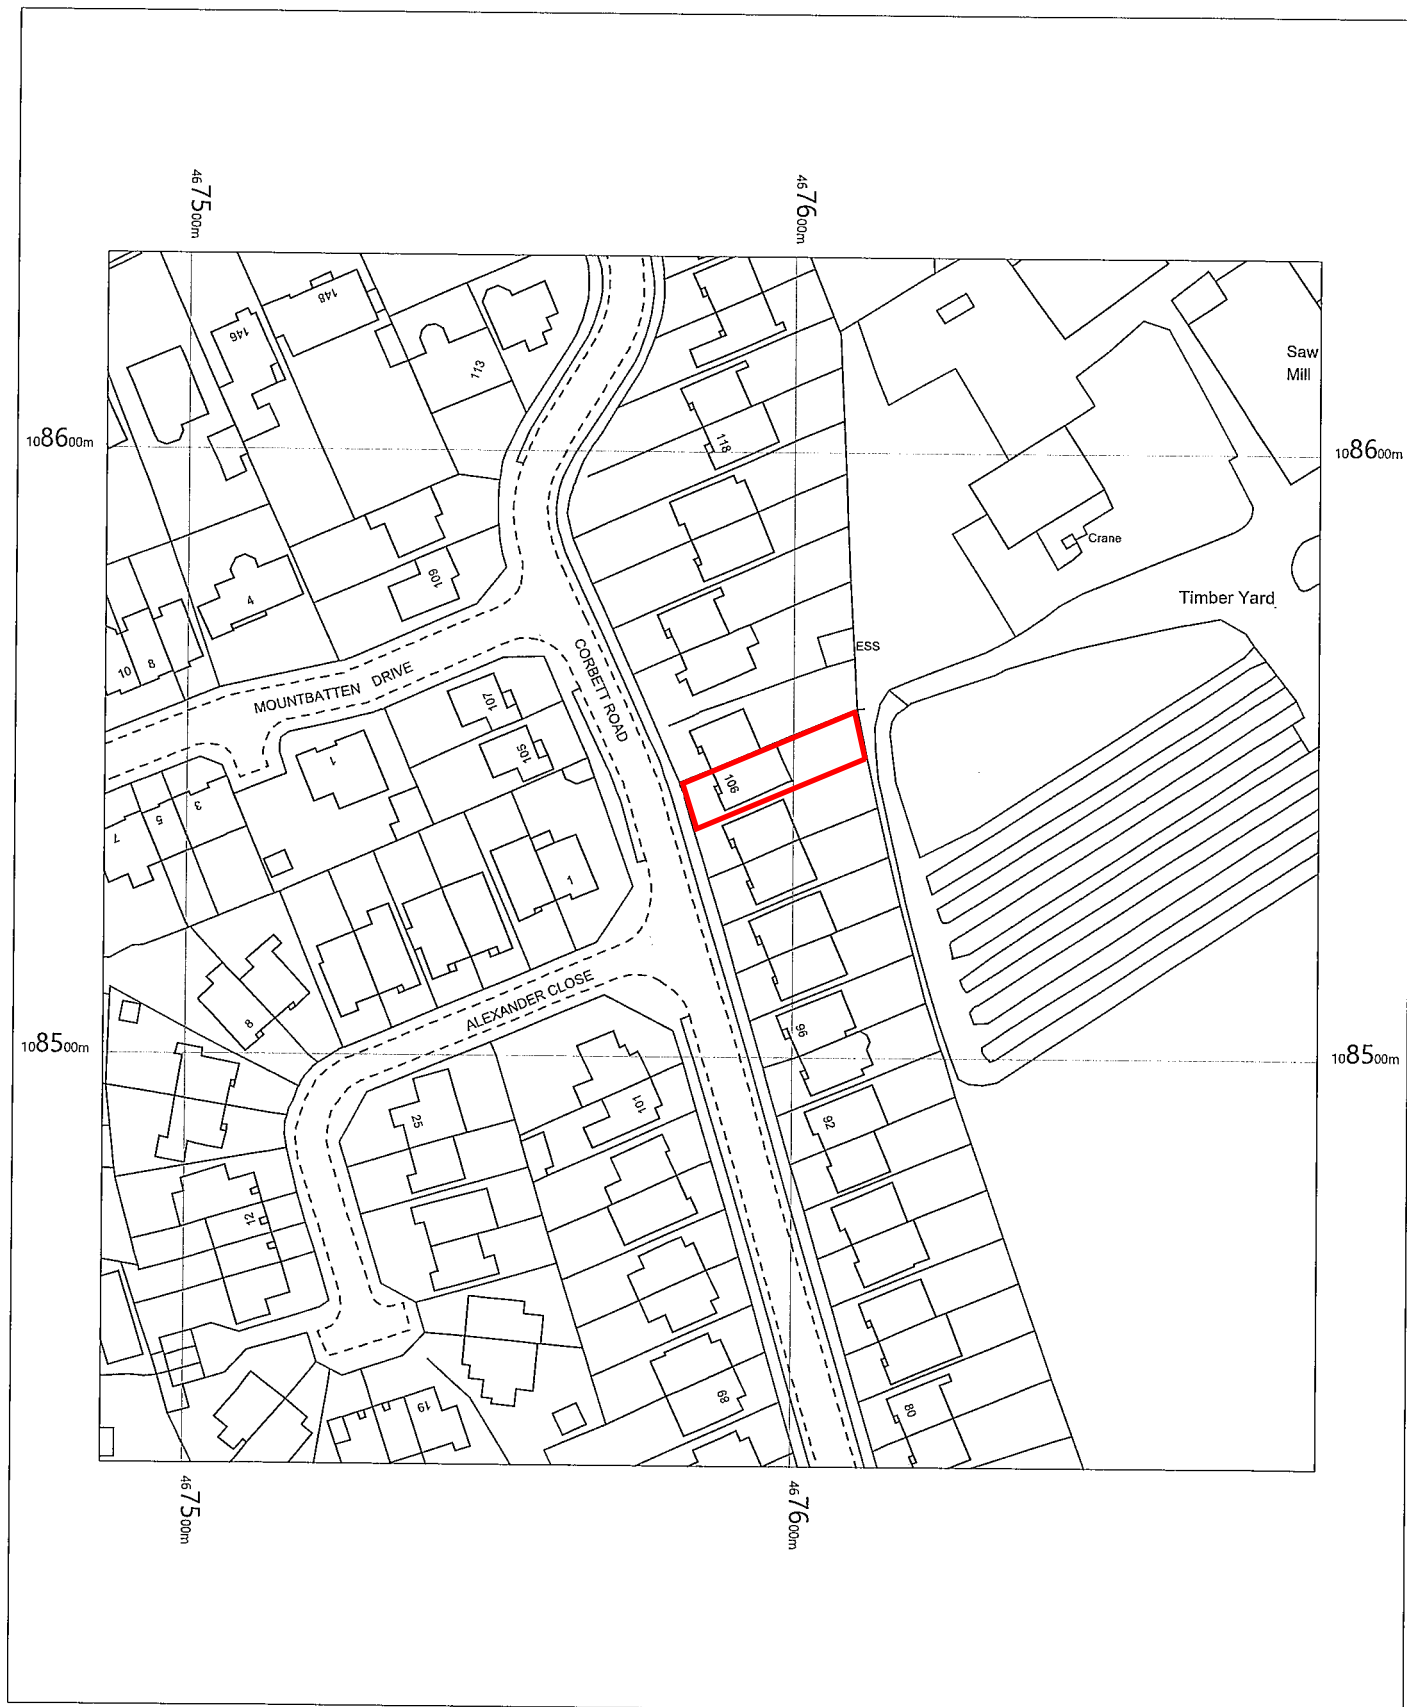


106 Corbett Road,
Waterlooville,
Hampshire
PO7 5TF

OS MasterMap 1250/2500/10000 scale
Monday, May 13, 2019, ID: MPMBW-00799383
www.blackwellmapping.co.uk

1:1250 scale print at A4, Centre: 467586 E, 108532 N

©Crown Copyright Ordnance Survey. Licence no. 100041041

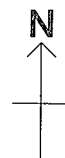

BLACKWELL'S
MAPPING SERVICES
PERSONAL & PROFESSIONAL MAPPING
www.blackwellmapping.co.uk

TEL: 0800 151 2612
maps@blackwell.co.uk