


PROPOSED RESIDENTIAL
DEVELOPMENT

162 Stakes Hill Road
WATERLOOVILLE
HANTS

Scale 1:100 @ A3

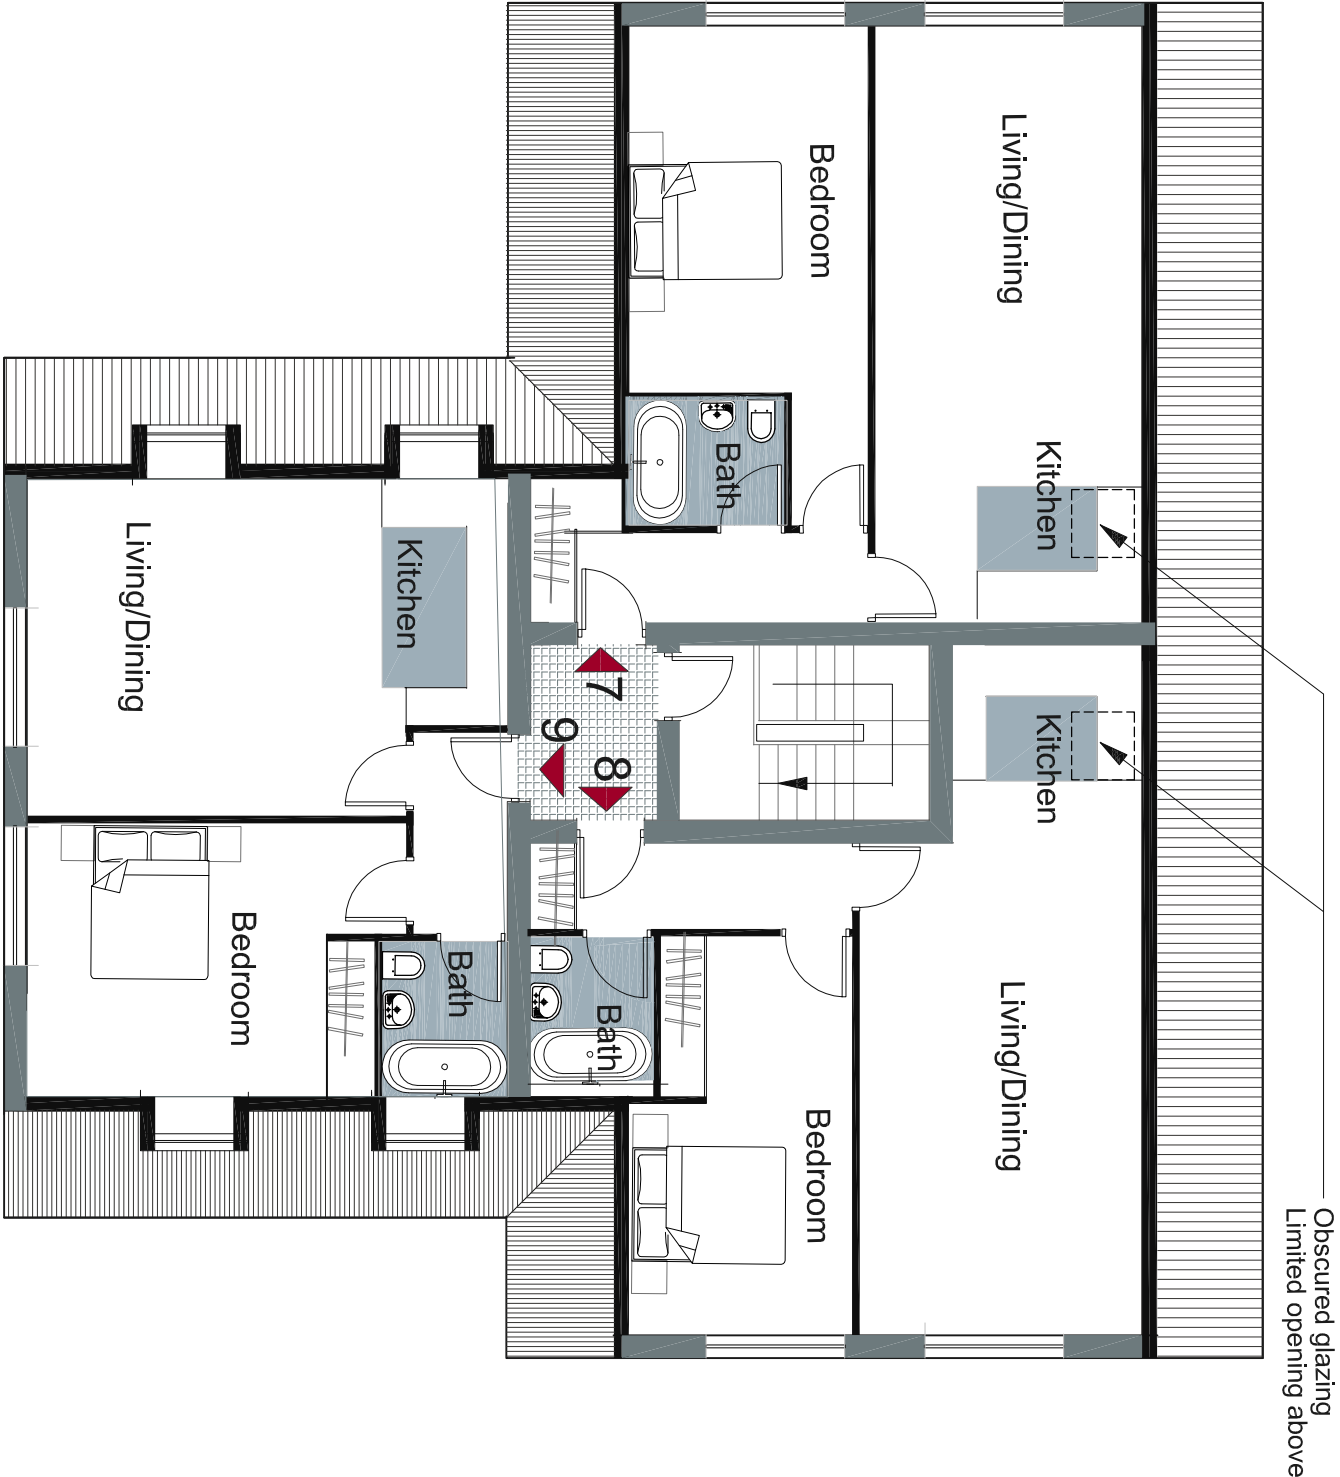

FLAT 7	56.1sqm
FLAT 8	53.6sqm
FLAT 9	55.3sqm

