




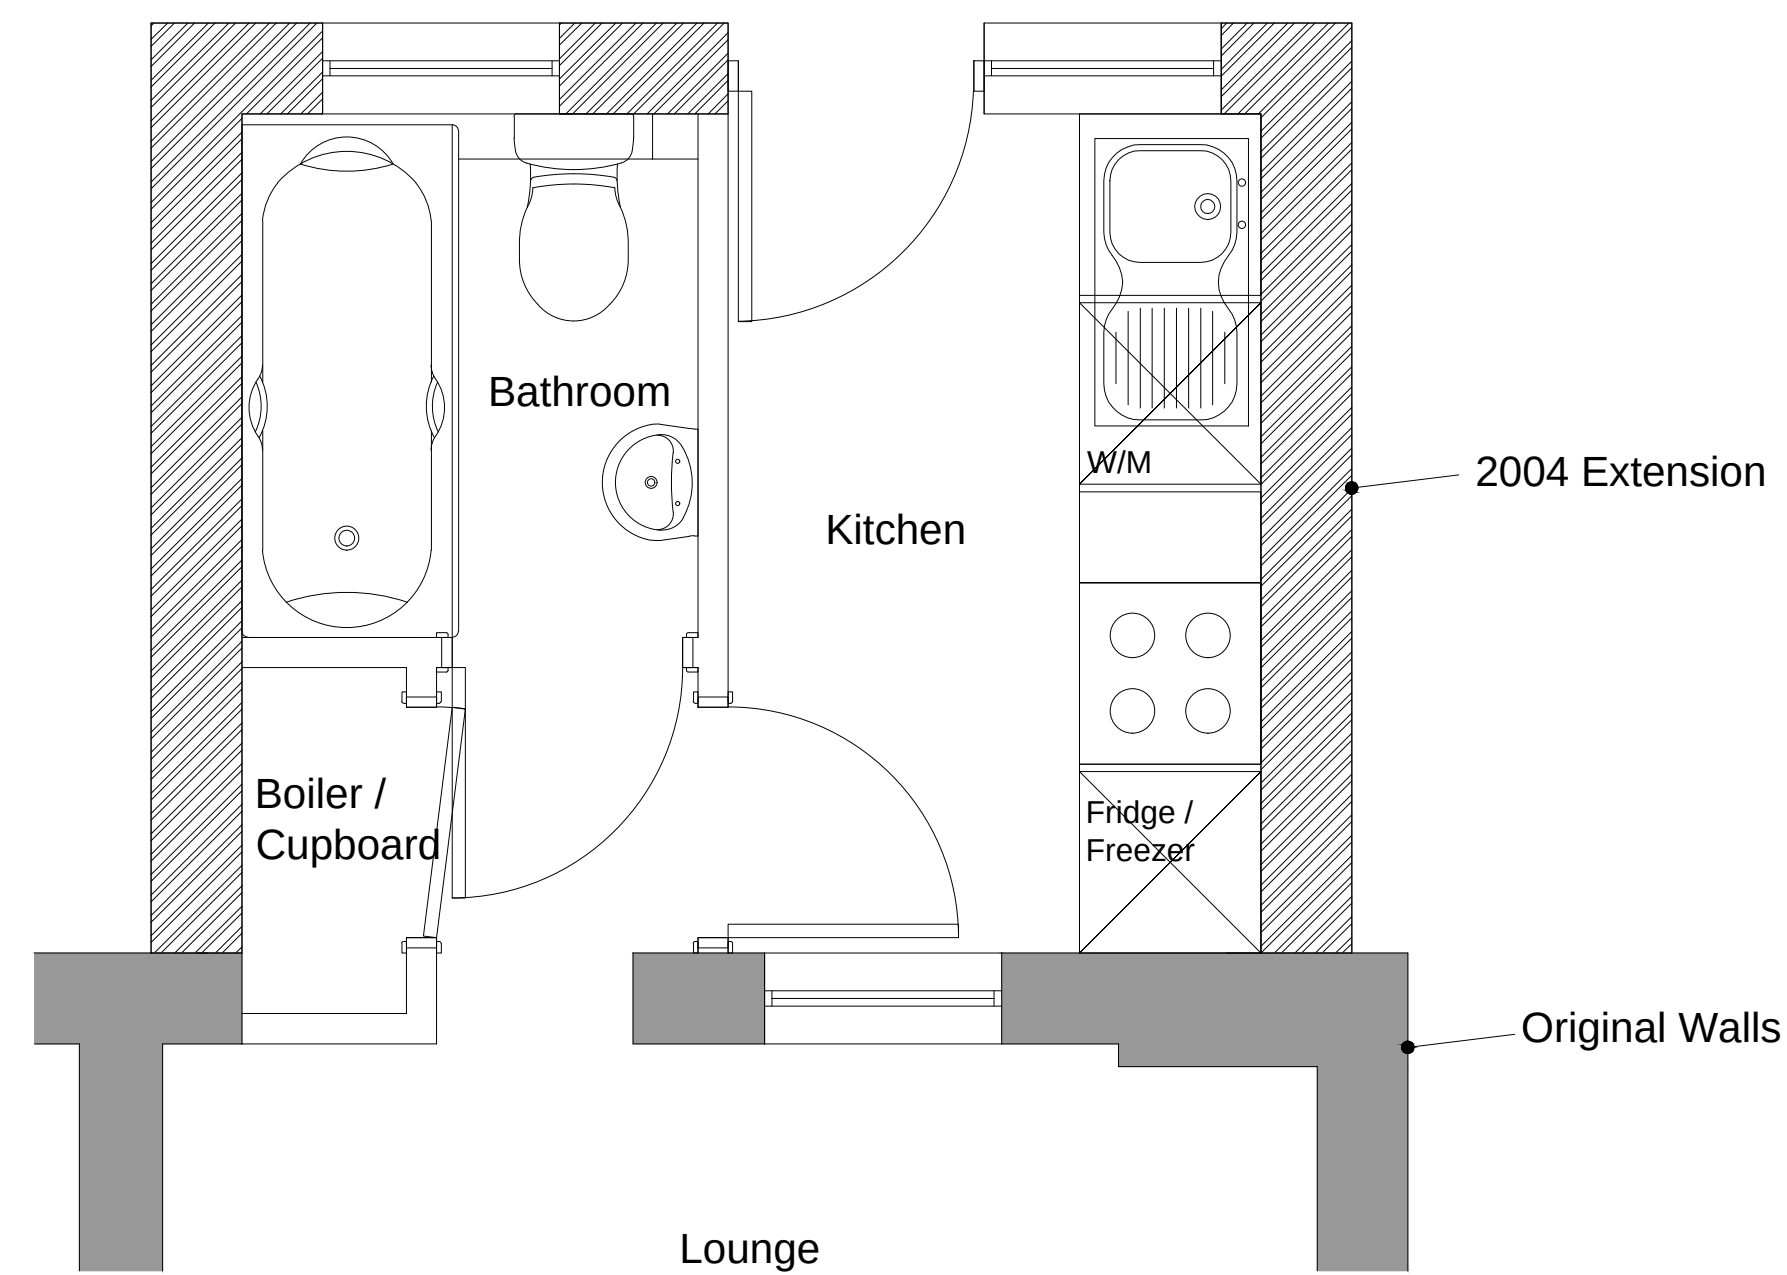

Existing Floor Plan

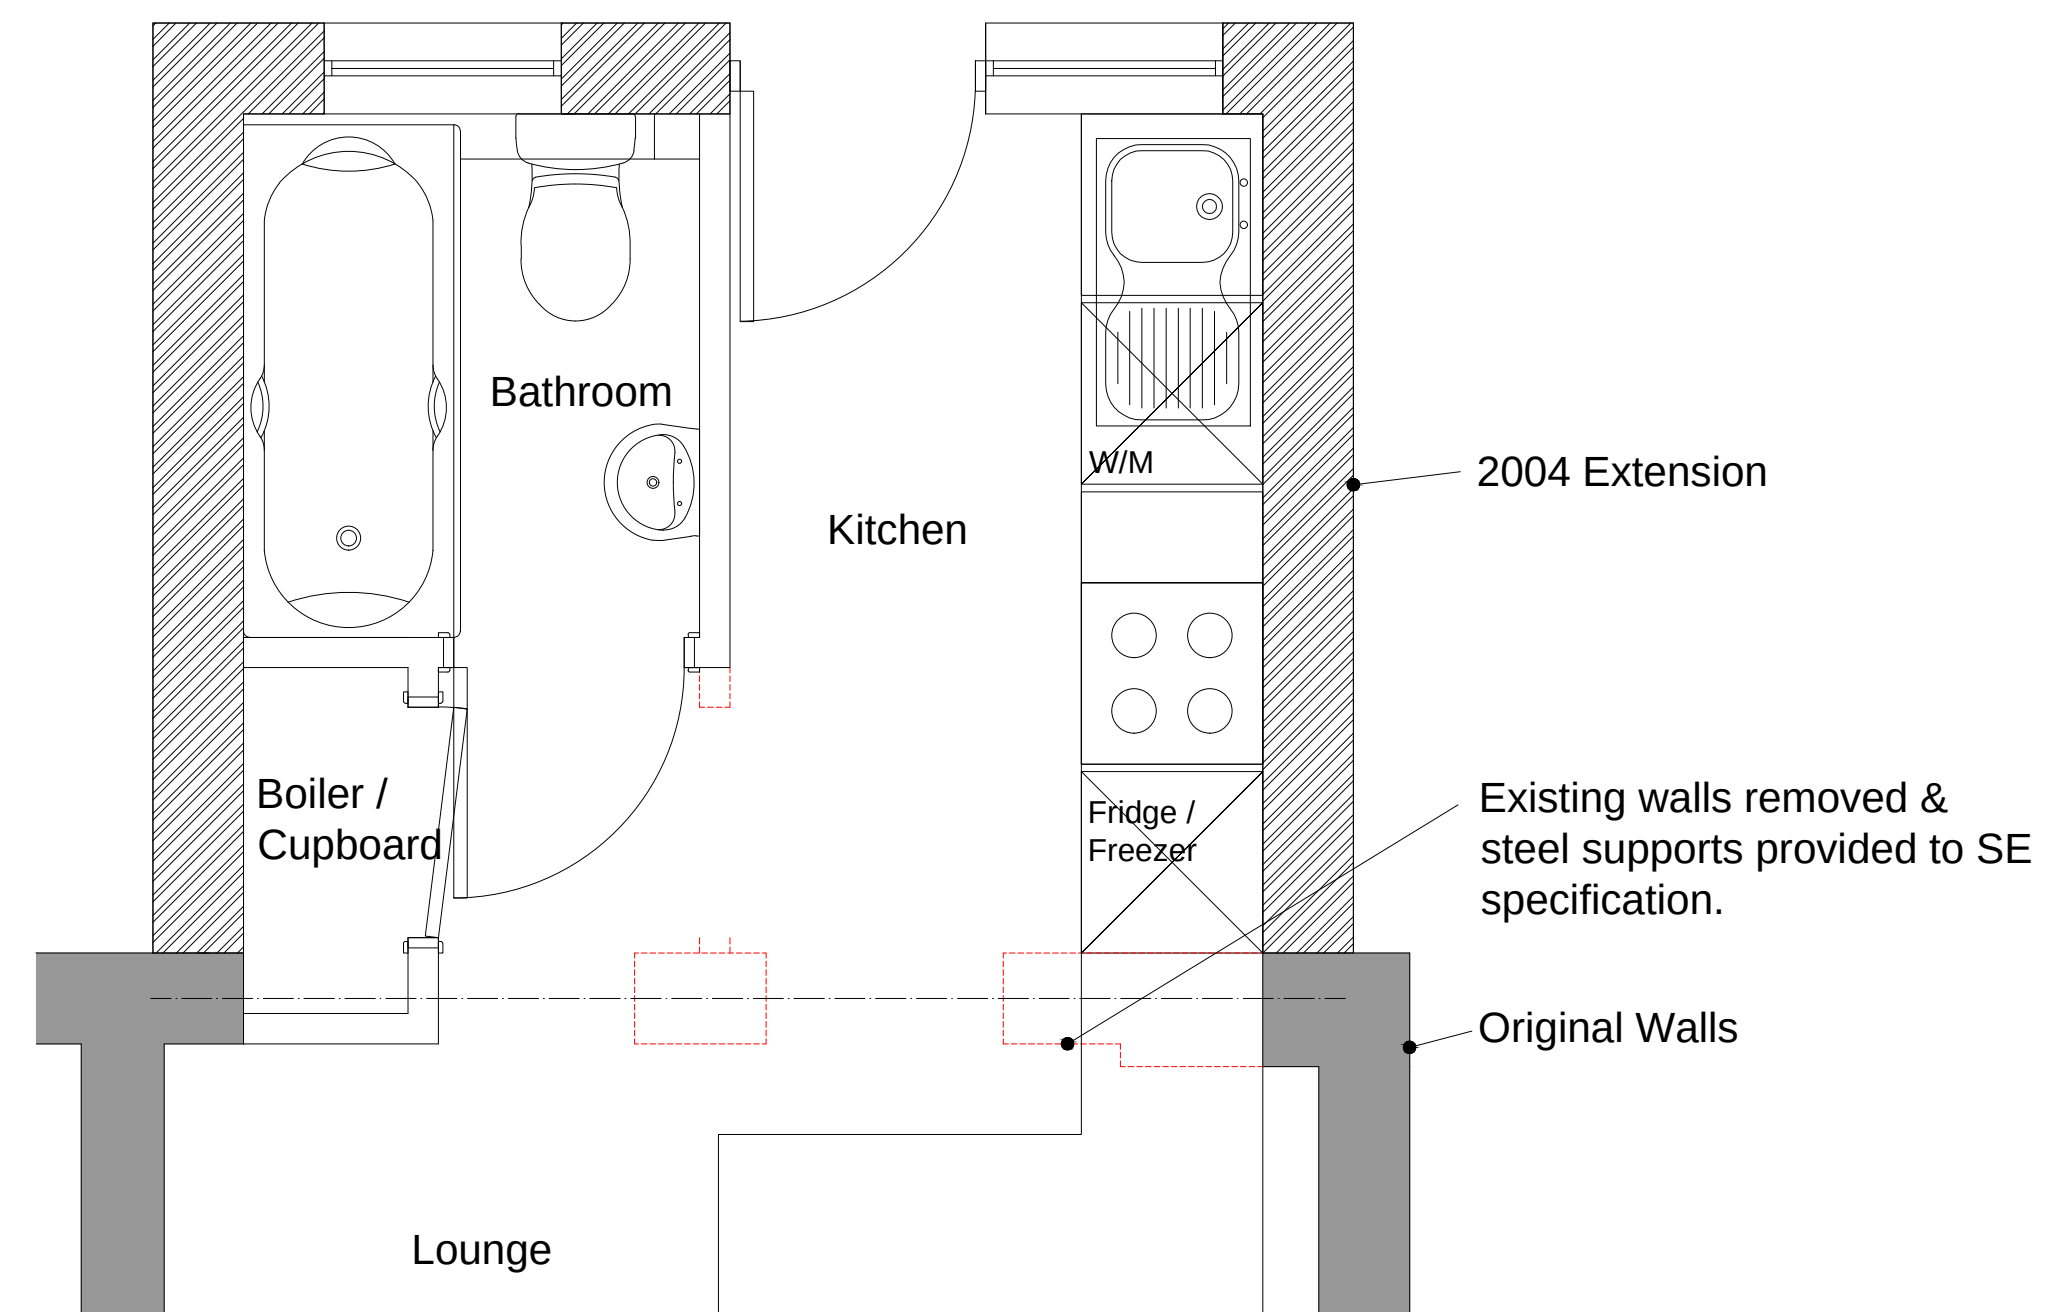

Proposed Floor Plan - Existing wall removed to allow for a more user friendly size kitchen

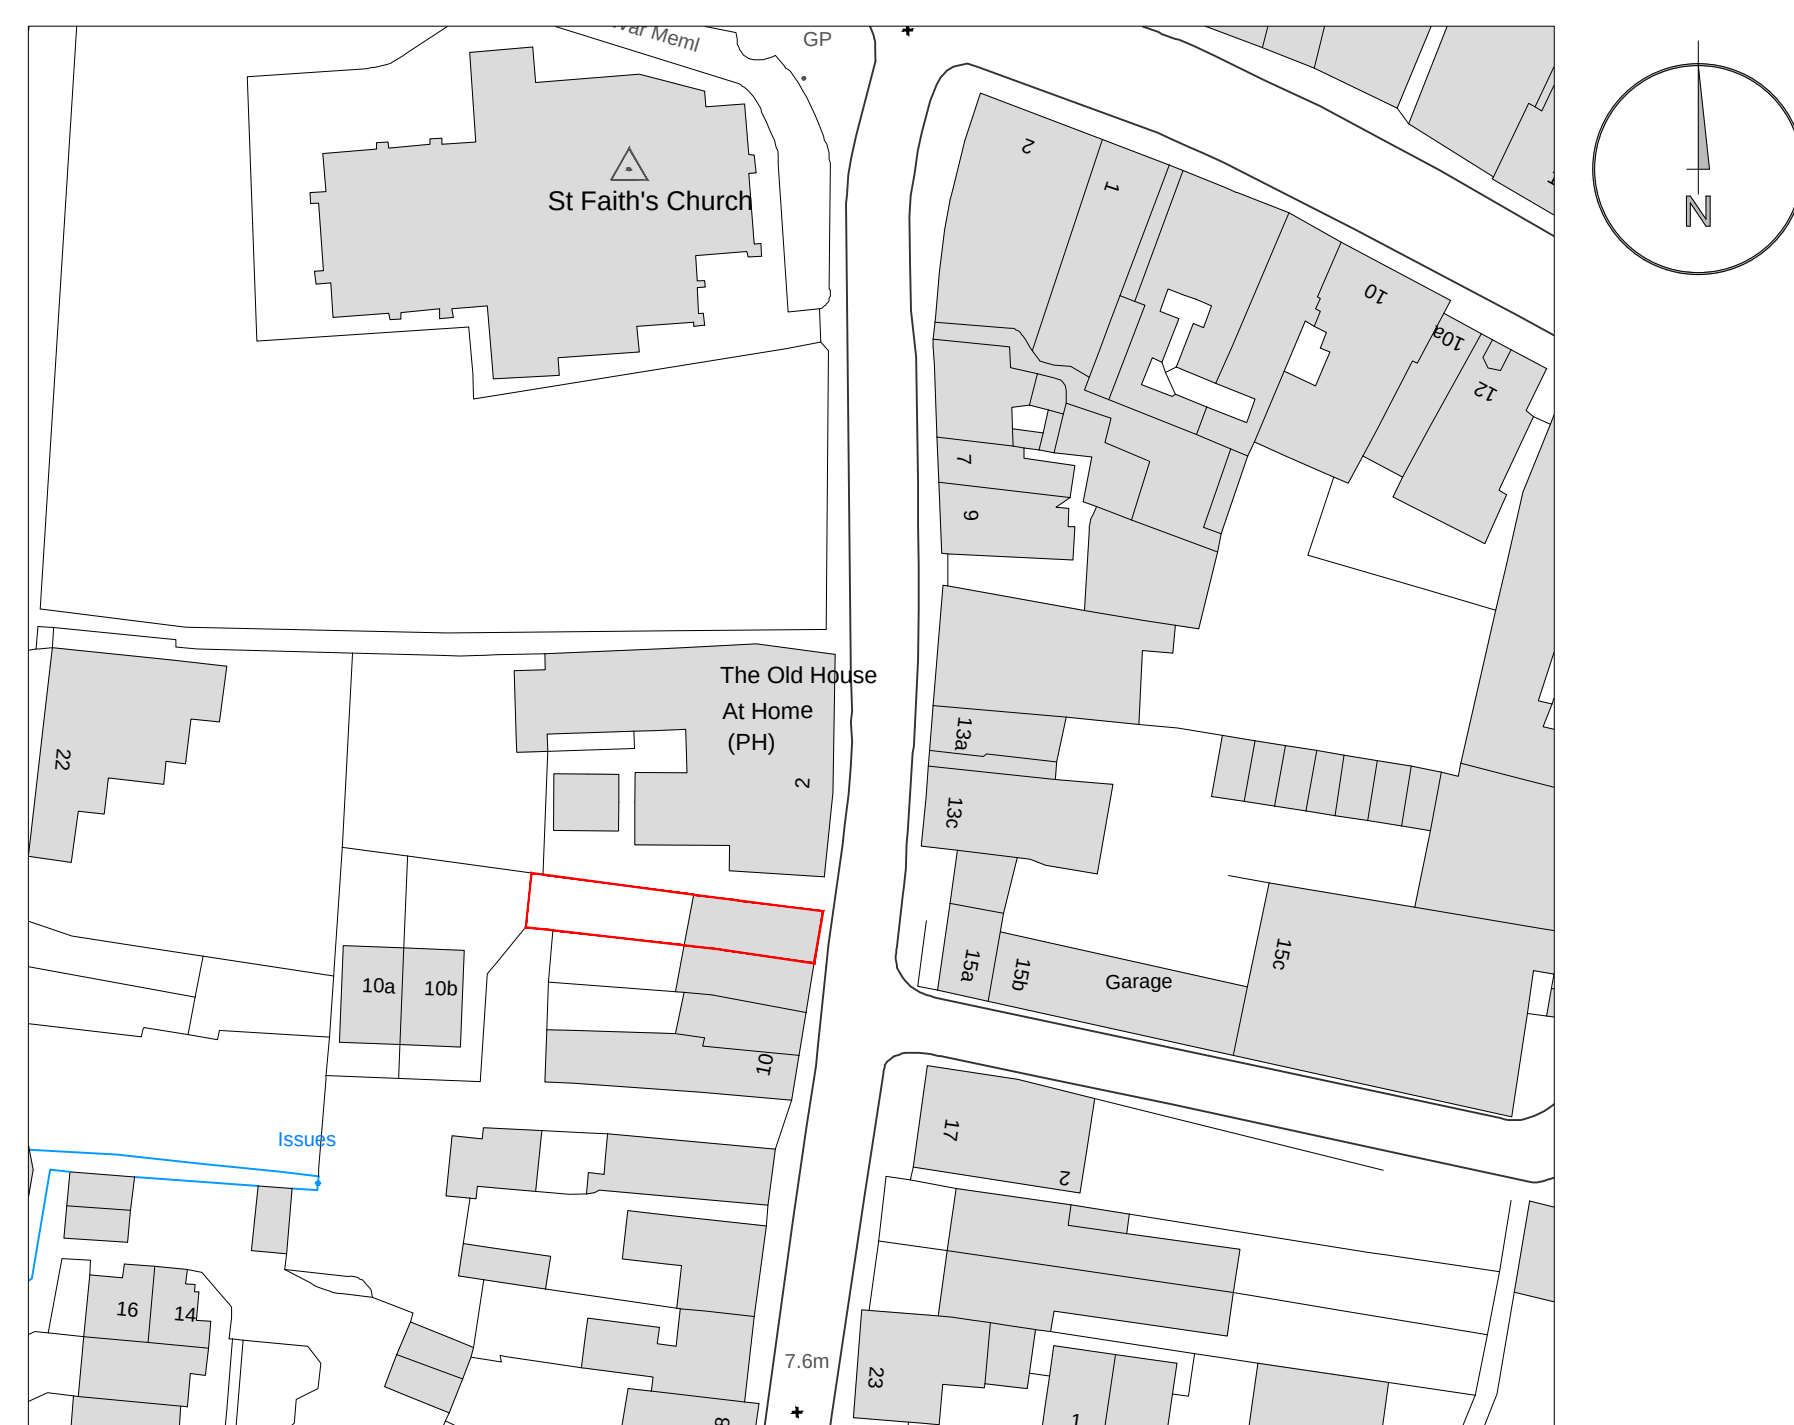

Location Plan 1:1250 @ A3 (1:625 @ A1)



|                                             |          |               |     |
|---------------------------------------------|----------|---------------|-----|
| detail                                      |          |               |     |
| Rear Wall Removal<br>4 South Street, Havant |          |               |     |
| Existing & Proposed Plans                   |          |               |     |
| a1 scale                                    | a3 scale | a3 scale      | rev |
| 1:25                                        | 1:50     | 4SS2019-PD101 |     |