


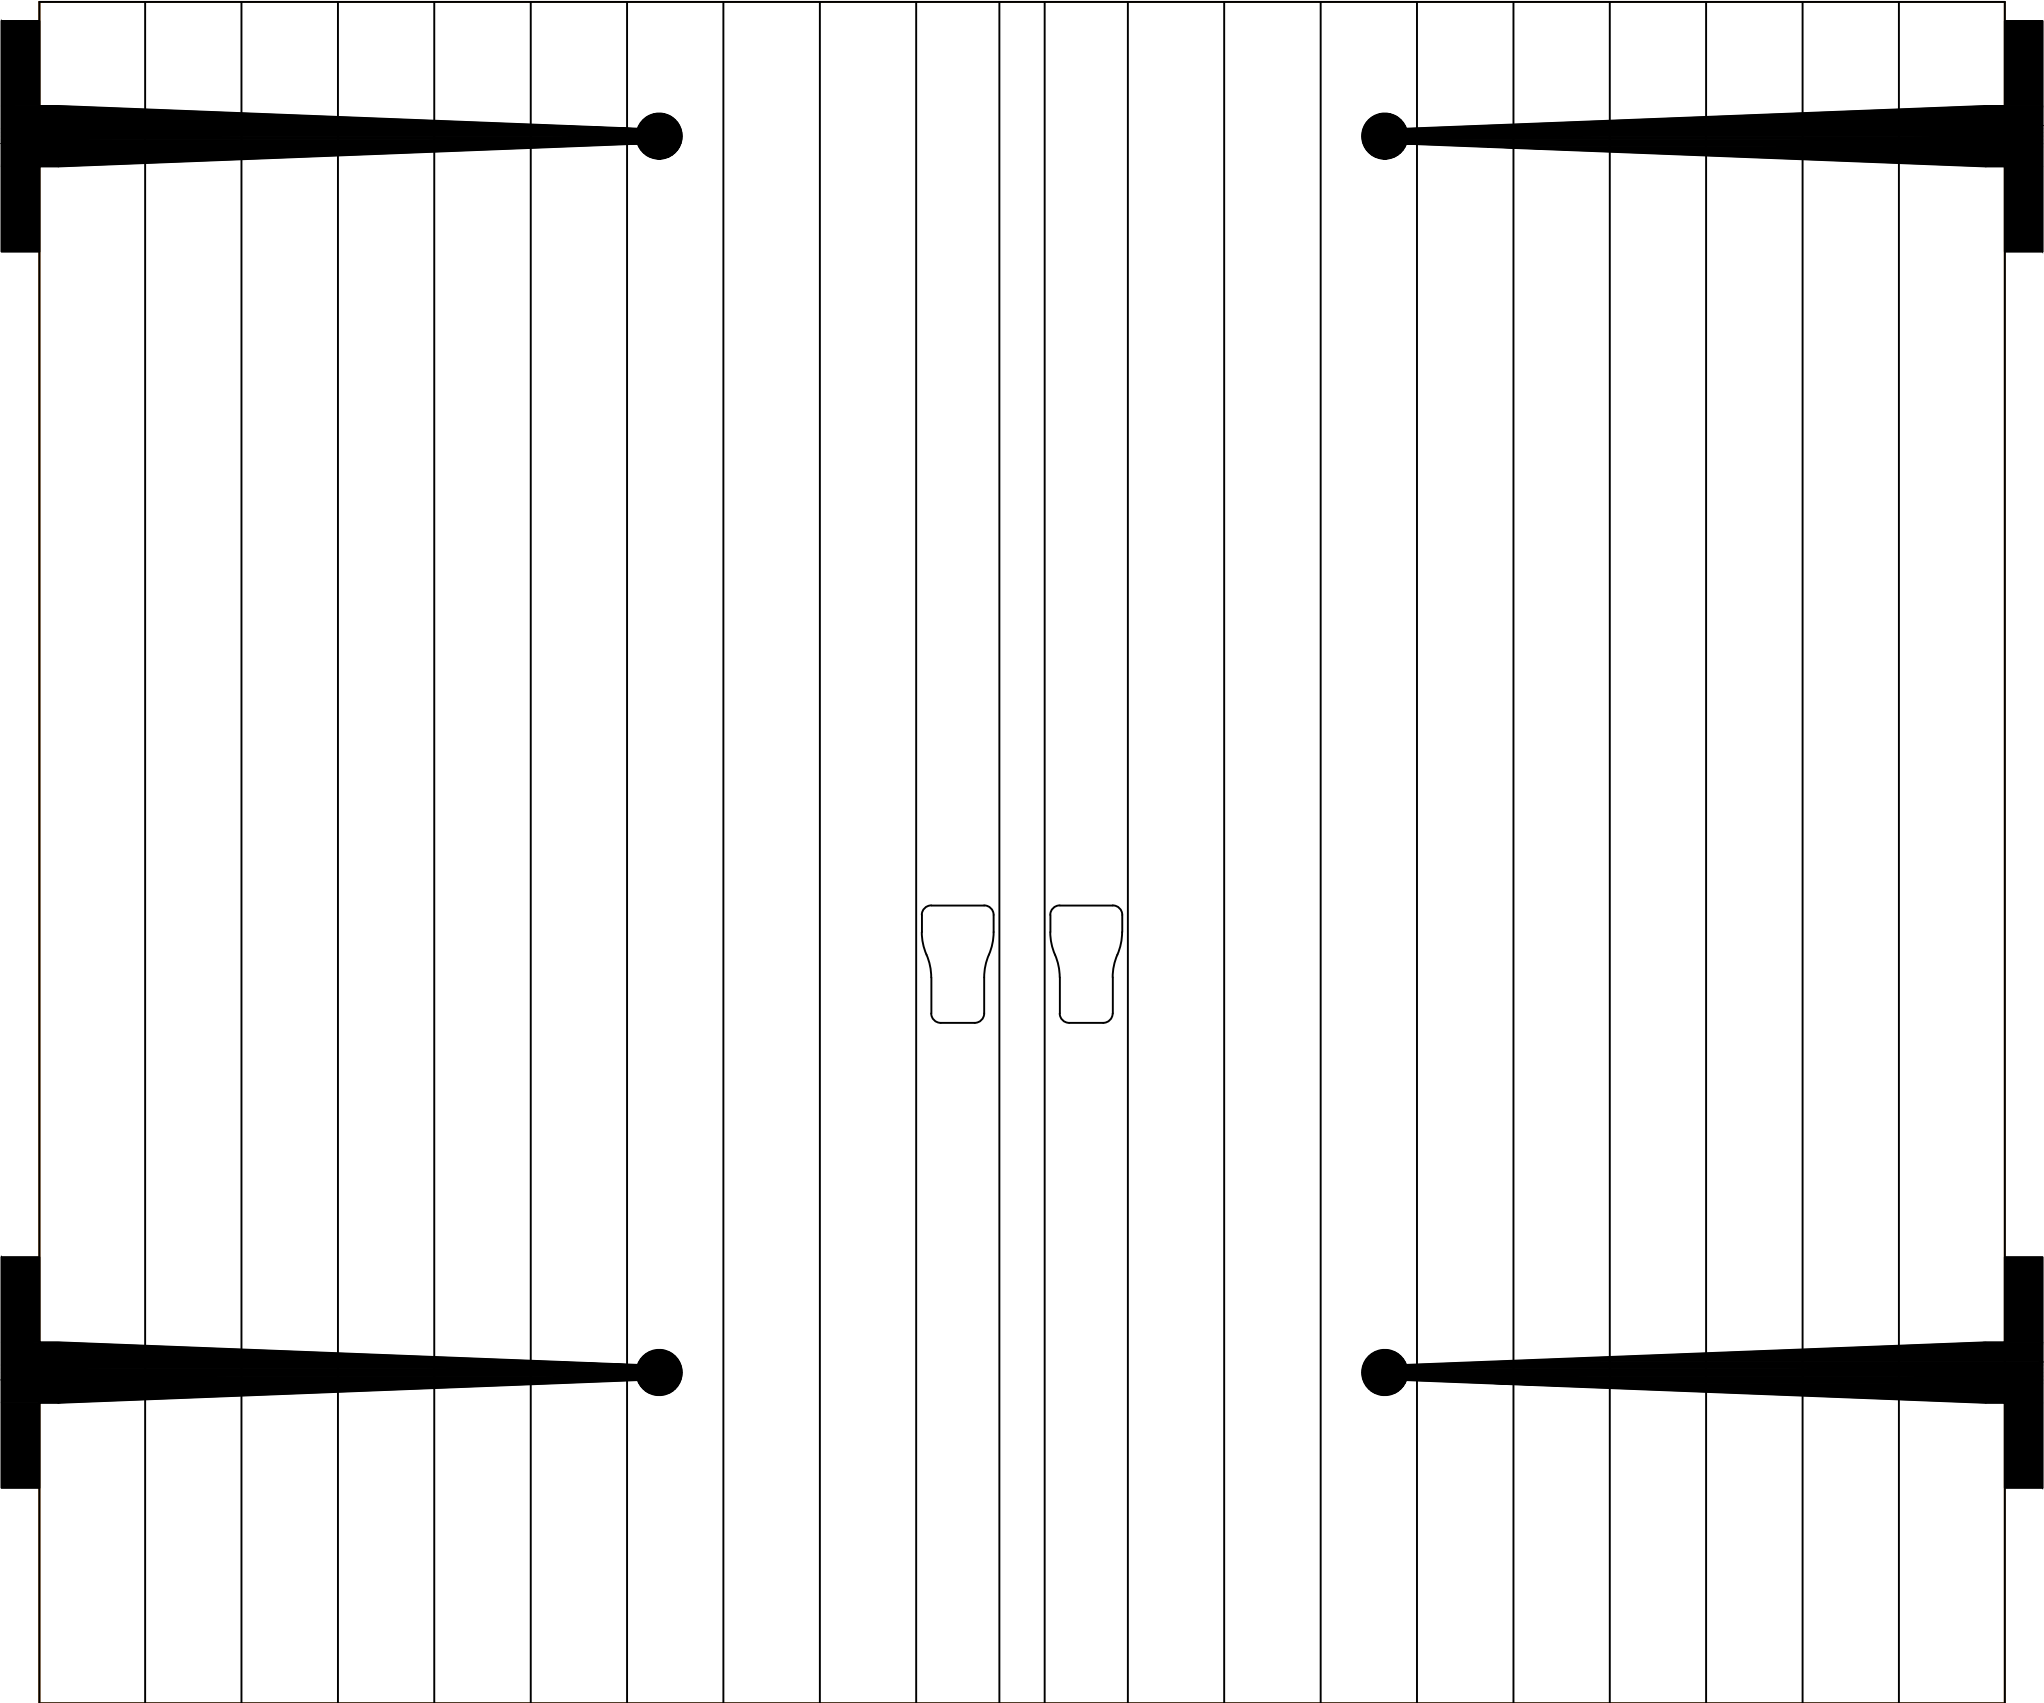
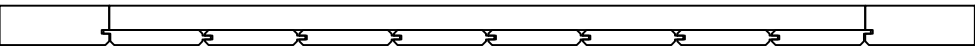
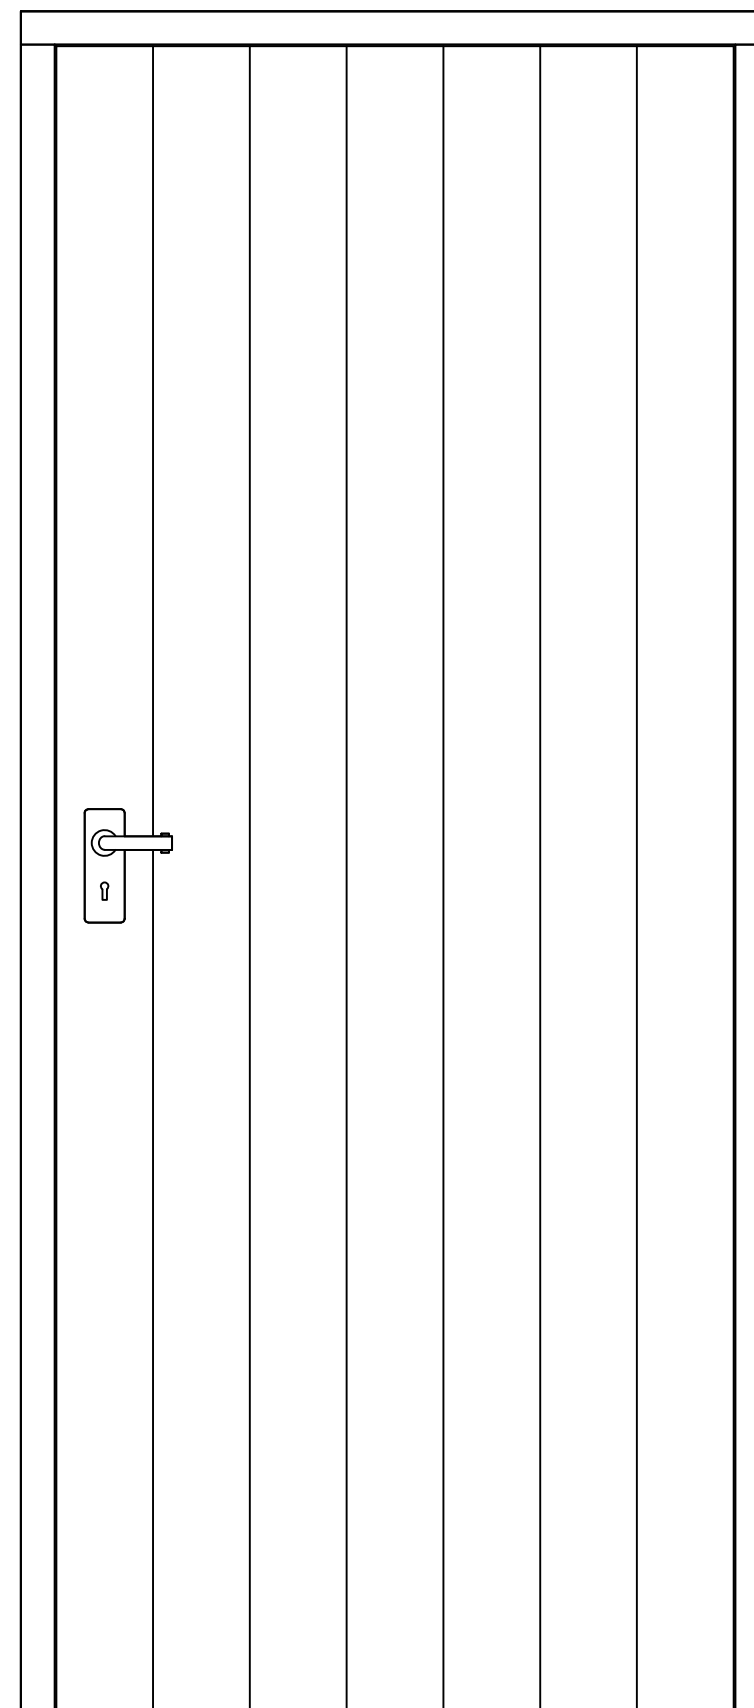
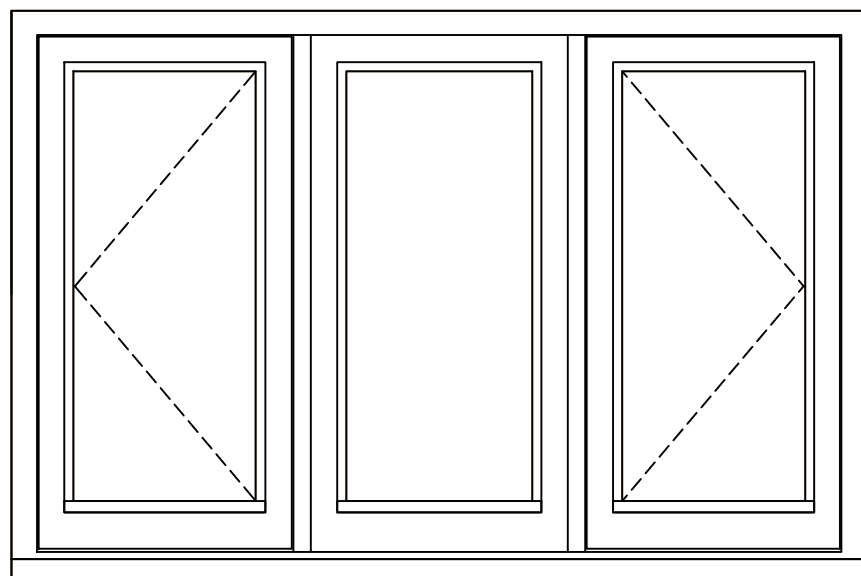
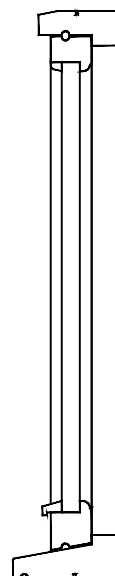
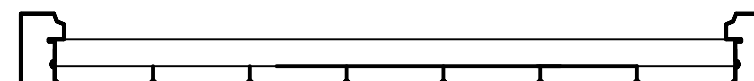


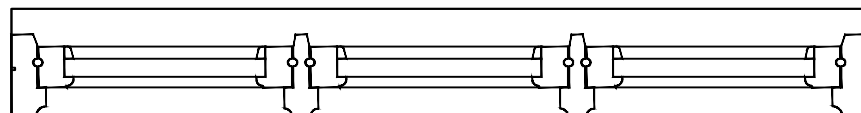

Scale 1:10

 

Scale 1:10

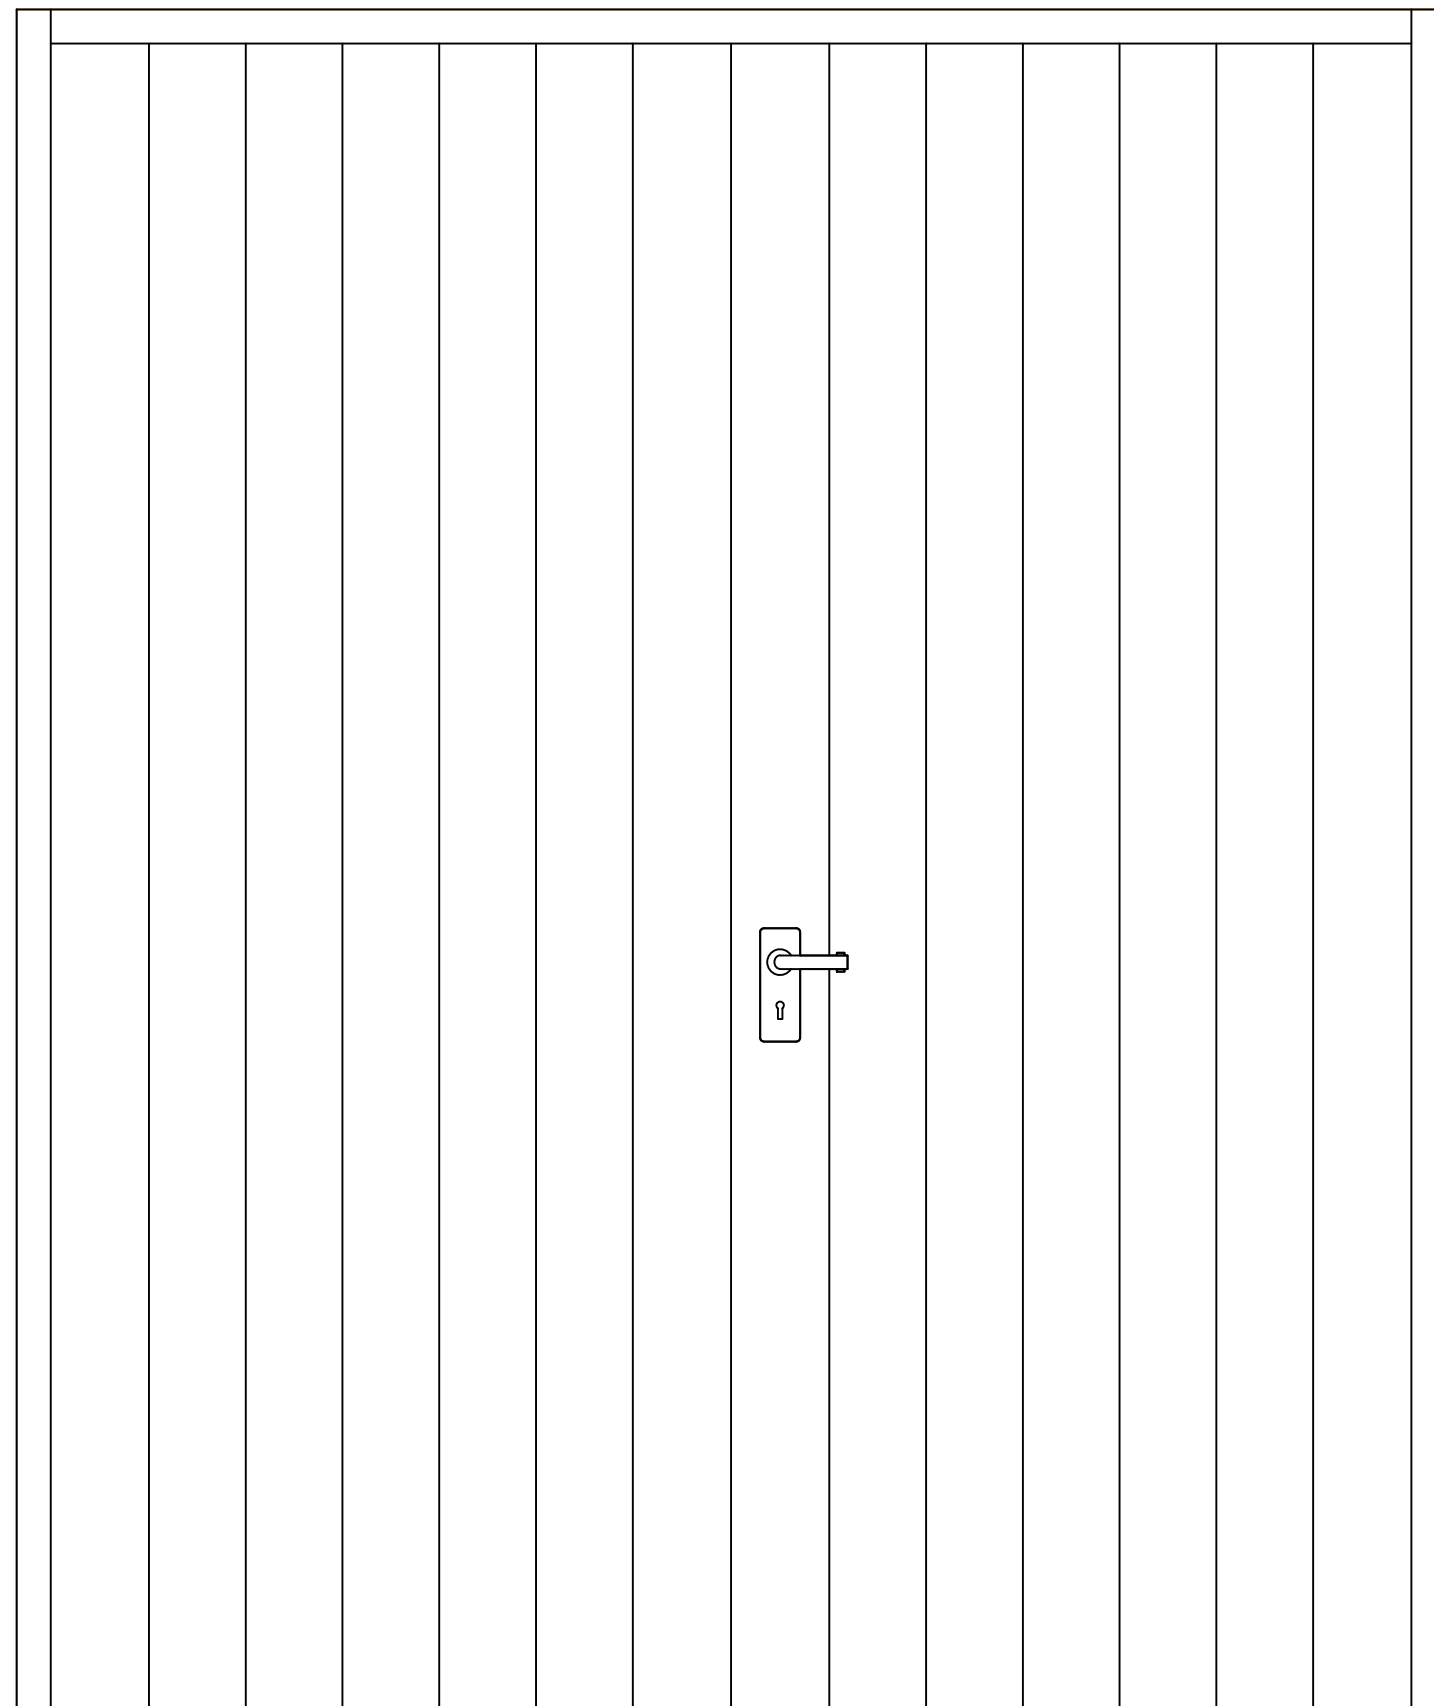

Scale 1:10