


SP Site Proposed
1 : 100

SE Site Existing
1 : 100

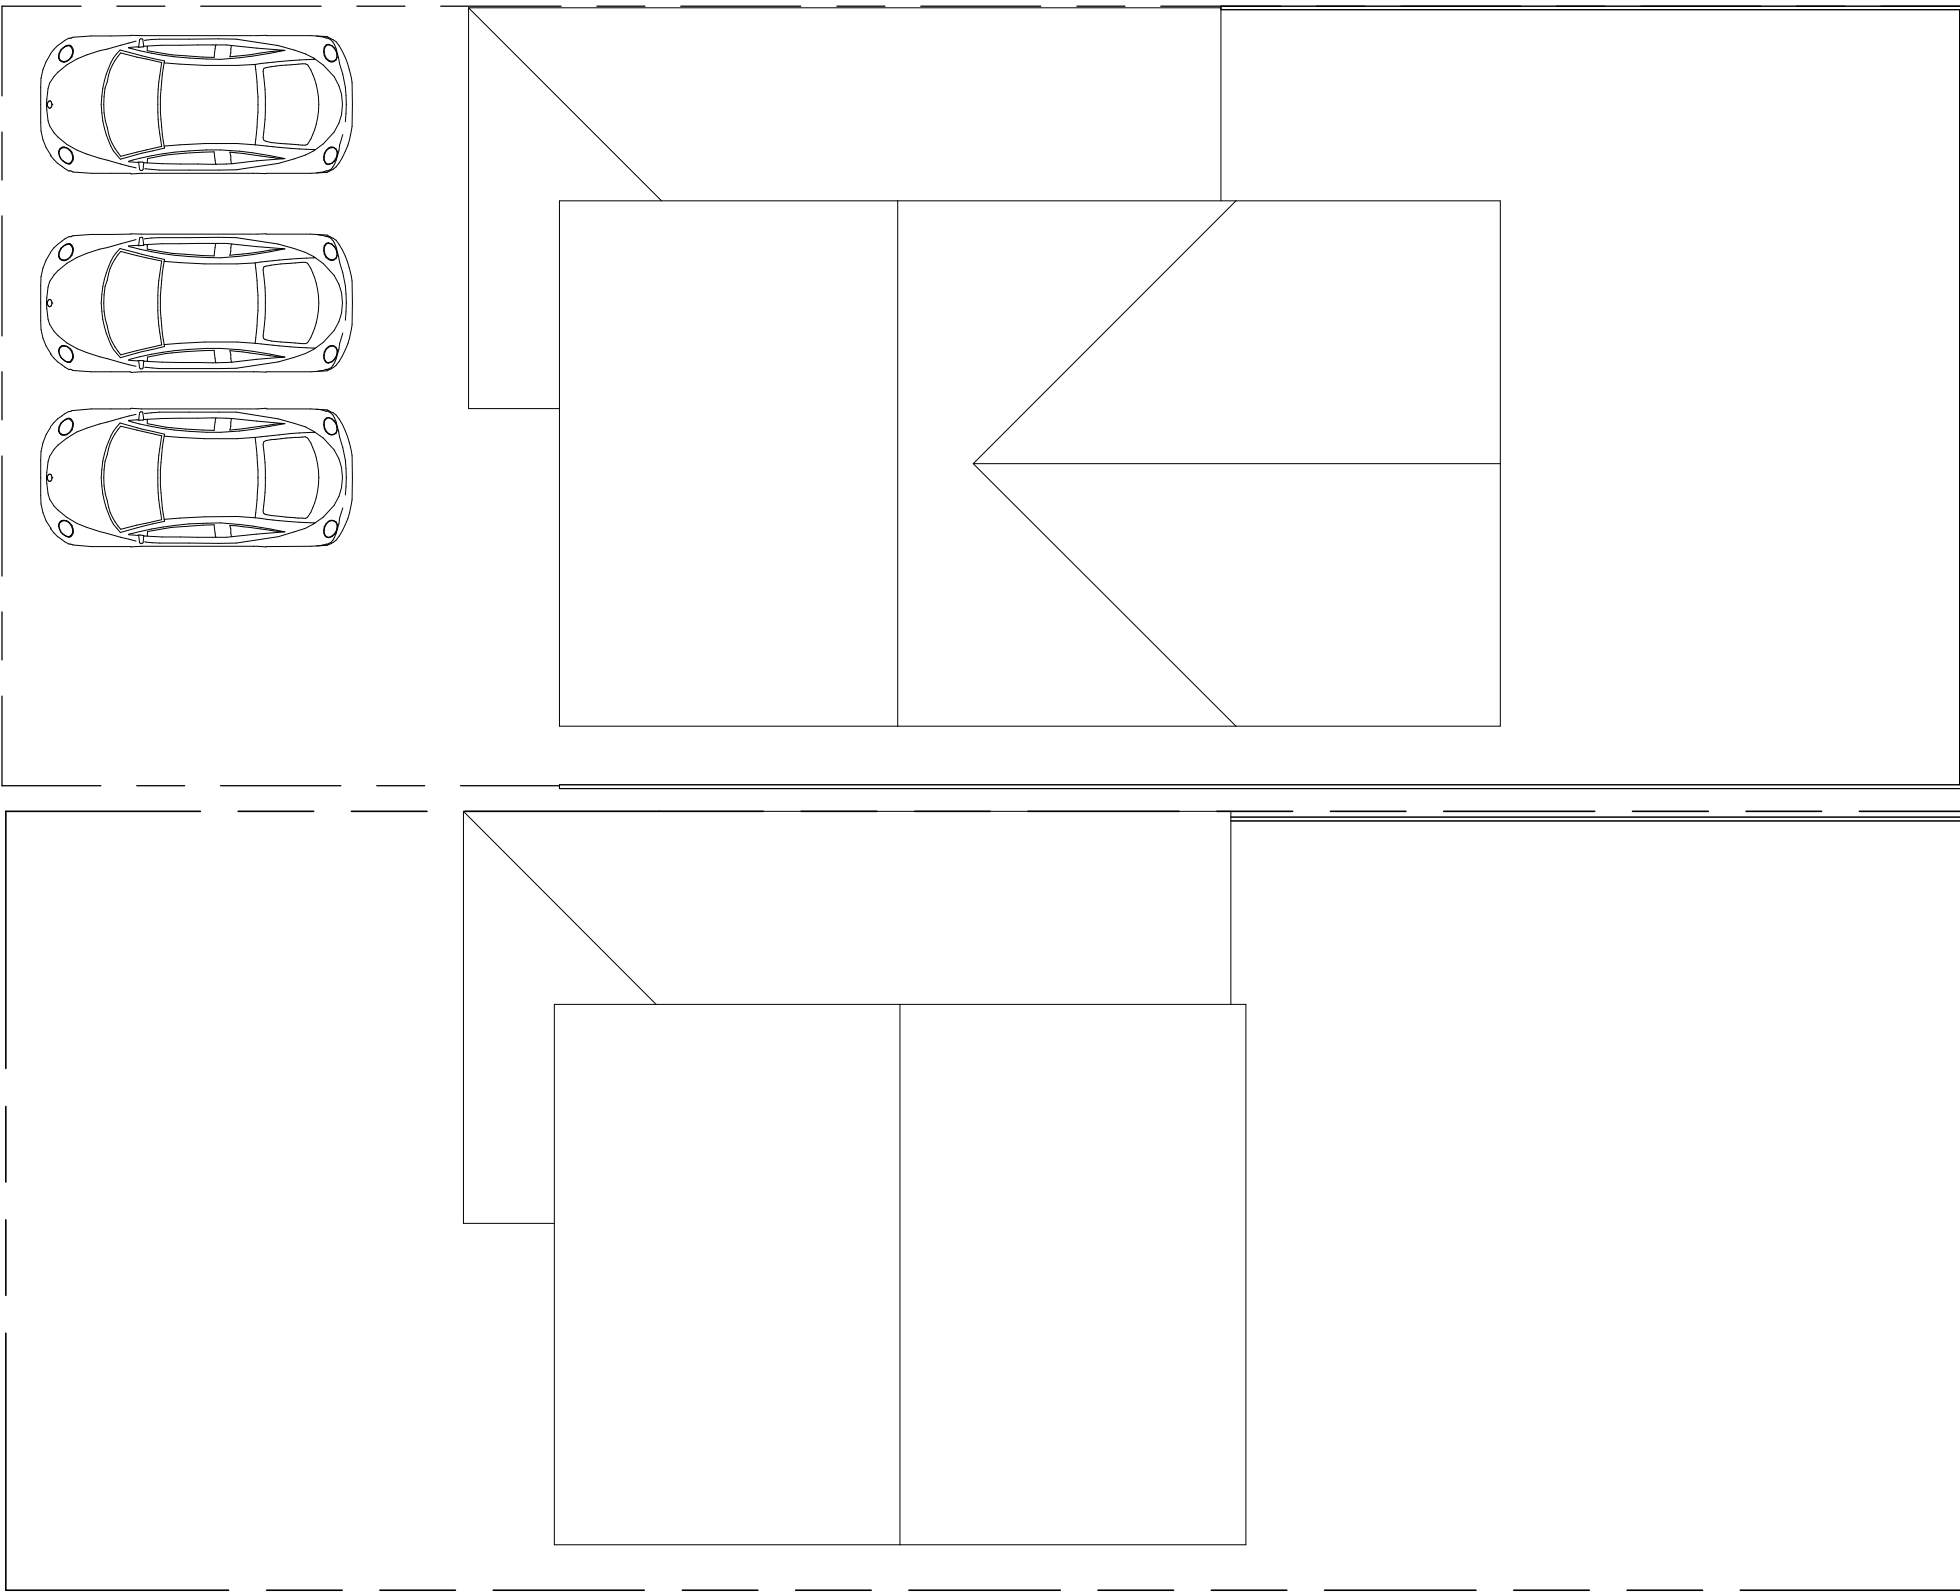

1:500								100
1:200								20
1:100								10
1:50								5