

Notes:

SAFETY, HEALTH AND ENVIRONMENTAL INFORMATION

IN ADDITION TO THE HAZARDS/RISKS NORMALLY ASSOCIATED WITH THE TYPES OF WORK DETAILED ON THIS DRAWING, NOTE THE FOLLOWING CONSTRUCTION:

- Installation methodology to be incorporated into the design
- Where it has not been possible to mitigate the hazard by design then the residual hazard is highlighted on the relevant drawing with this symbol



MAINTENANCE / CLEANING:


- No special measures required

DECOMMISSIONING / DEMOLITION:

- Reverse of installation methodology

IT IS ASSUMED THAT ALL WORKS WILL BE CARRIED OUT BY A COMPETENT CONTRACTOR WORKING, WHERE APPROPRIATE, TO AN APPROVED METHOD STATEMENT

FOR GENERAL NOTES SEE DRAWING S-00

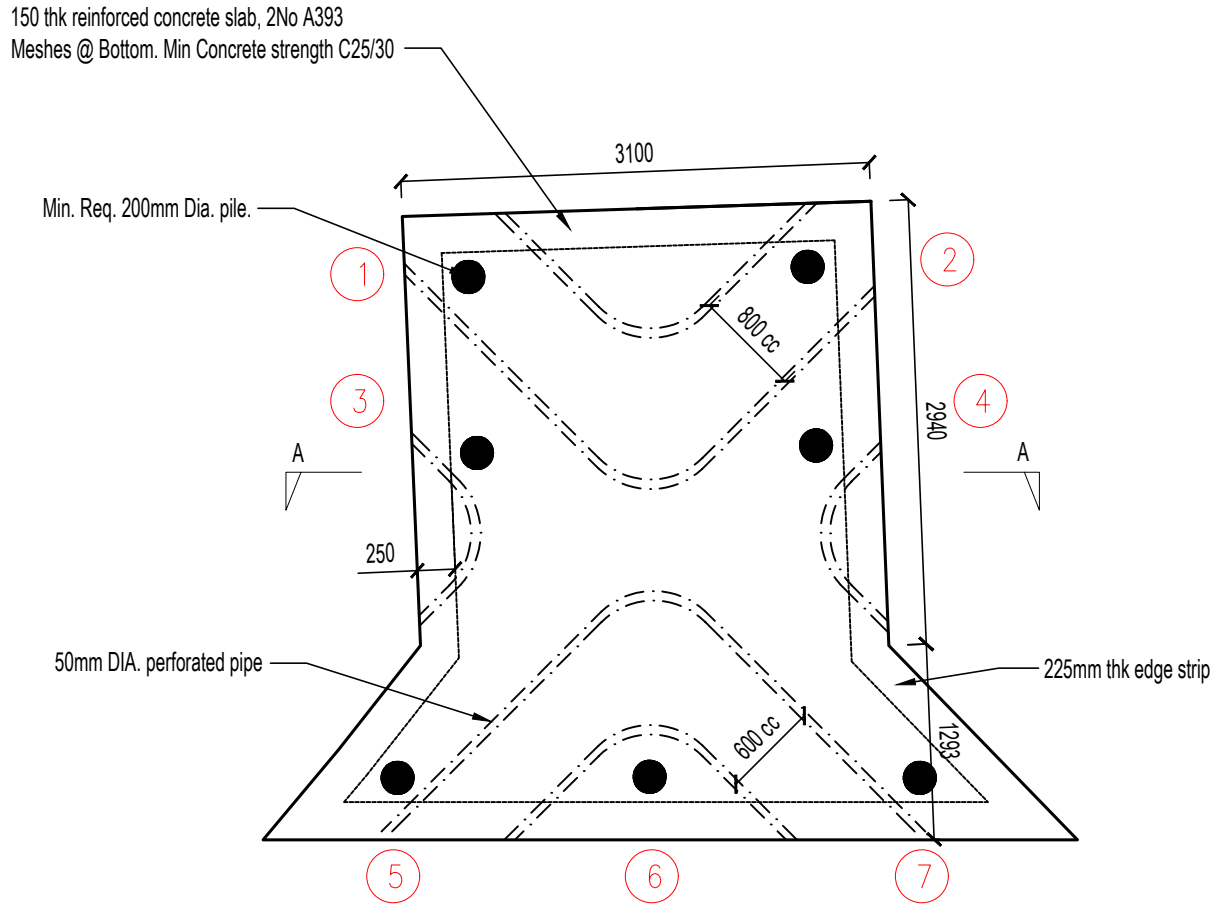

SLAB LAYOUT

Scale 1:50

PILE LOADINGS (Unfactored)

PILE NO	DL(kN)	LL(kN)	TOTAL(kN)
1	15.00	23.00	38.00
2	15.00	23.00	38.00
3	25.00	38.00	63.00
4	25.00	38.00	63.00
5	17.00	26.00	43.00
6	25.00	38.00	63.00
7	17.00	26.00	43.00



thorpe

built environment digital engineering

Thorpe Engineering Consultants Ltd
consulting civil & structural engineers
www.thorpe.uk.com
engineers@thorpe.uk.com

TEC PROJECT REF:
20150

P1	PRELIMINARY	SE	16/06/20
REV:	DESCRIPTION:	BY:	DATE:
STATUS: PRELIMINARY			
CLIENT NAME: MR & MRS GILRAINE			
SITE: 38-40 LONG COPSE LANE EMSWORTH			
TITLE: ENTRANCE CROSSING DECK SLAB LAYOUT PLOT 1			
SCALE AT A3: AS SHOWN	DATE: MAY 2020	DRAWN: SE	CHECKED: RT
DRAWING NO: 00 TEC V1 00 DR C 1100			REVISION: P1
Client No.	Originator	Volume	Level
Type	Role	Number	