


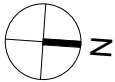


Scale Bar 1:50@A3



Notes

Locations of downpipes and gutters to be checked on site.

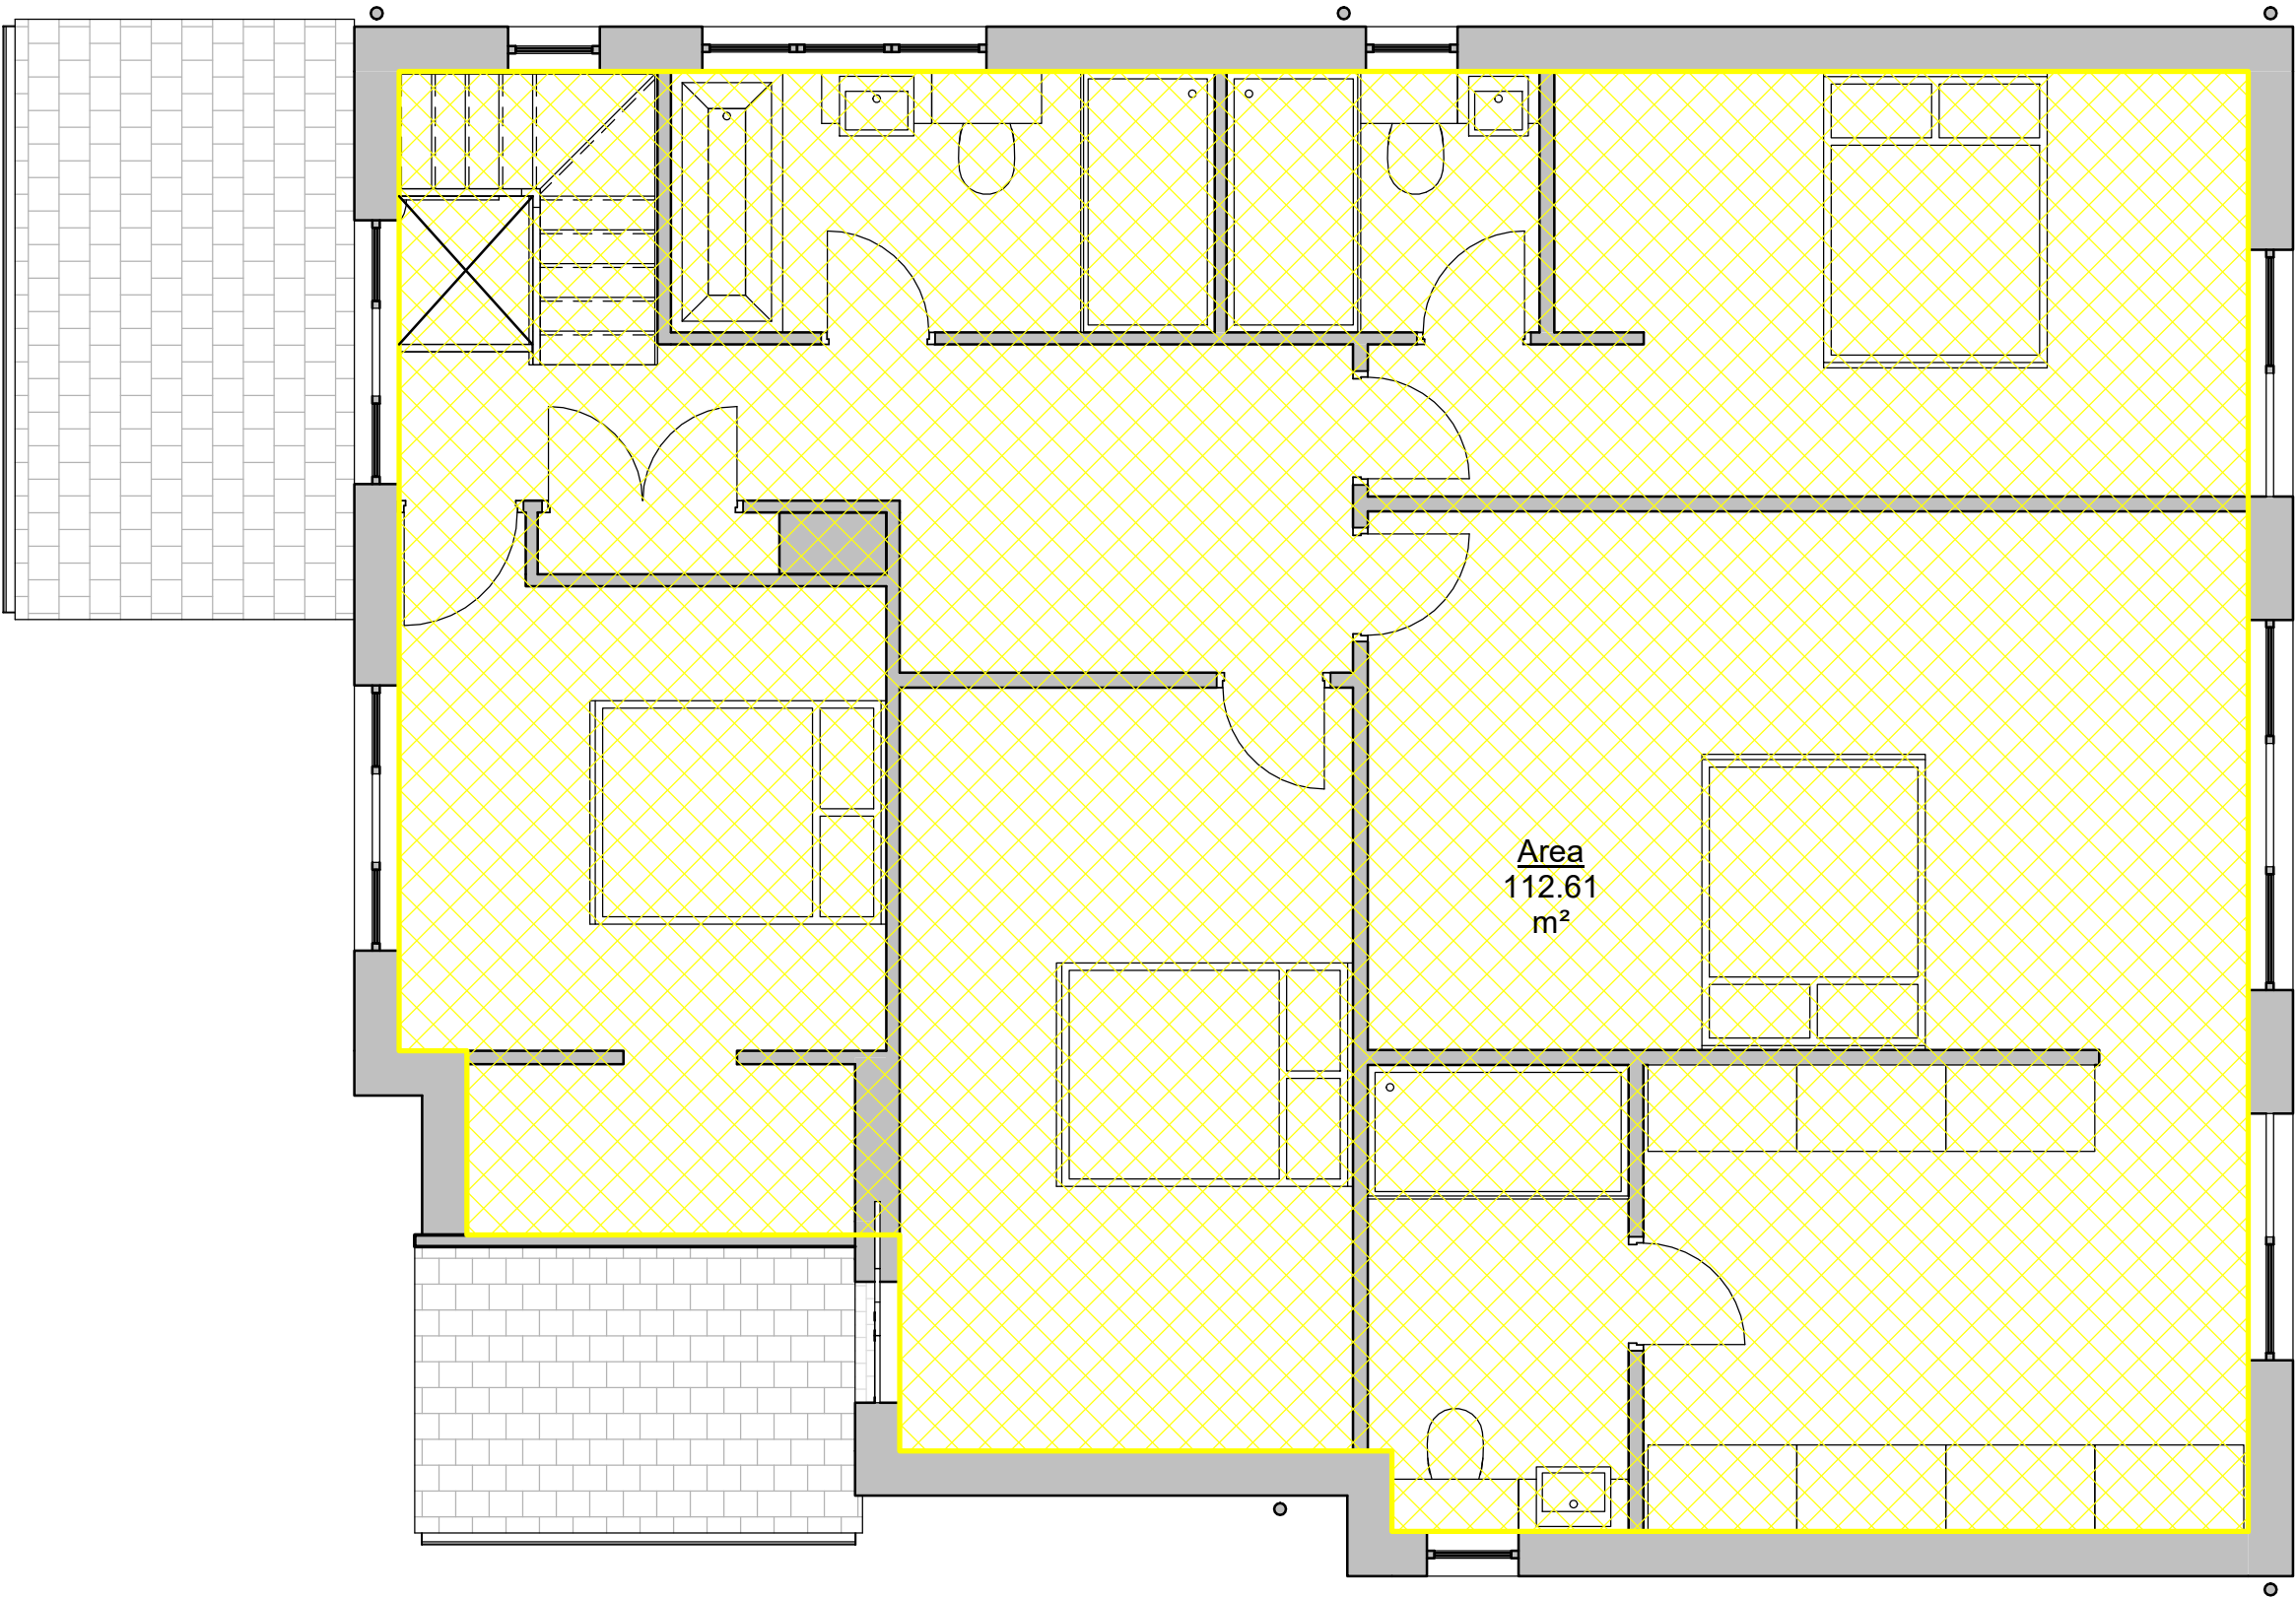

1 First Floor GIA
1 : 50

Submitted for Planning		SW	DS	18/05/20
REV	DESCRIPTION	BY	CHK	DATE
Cover Storey Architects				
Cover Storey Architects LLP Tel. 02392 006266		18 St Georges Avenue, Havant info@coverstoreyarchitects.co.uk		PO9 2RX www.coverstorey.co.uk
Project No: 20002		Drawing No: V80-201		Revision: