

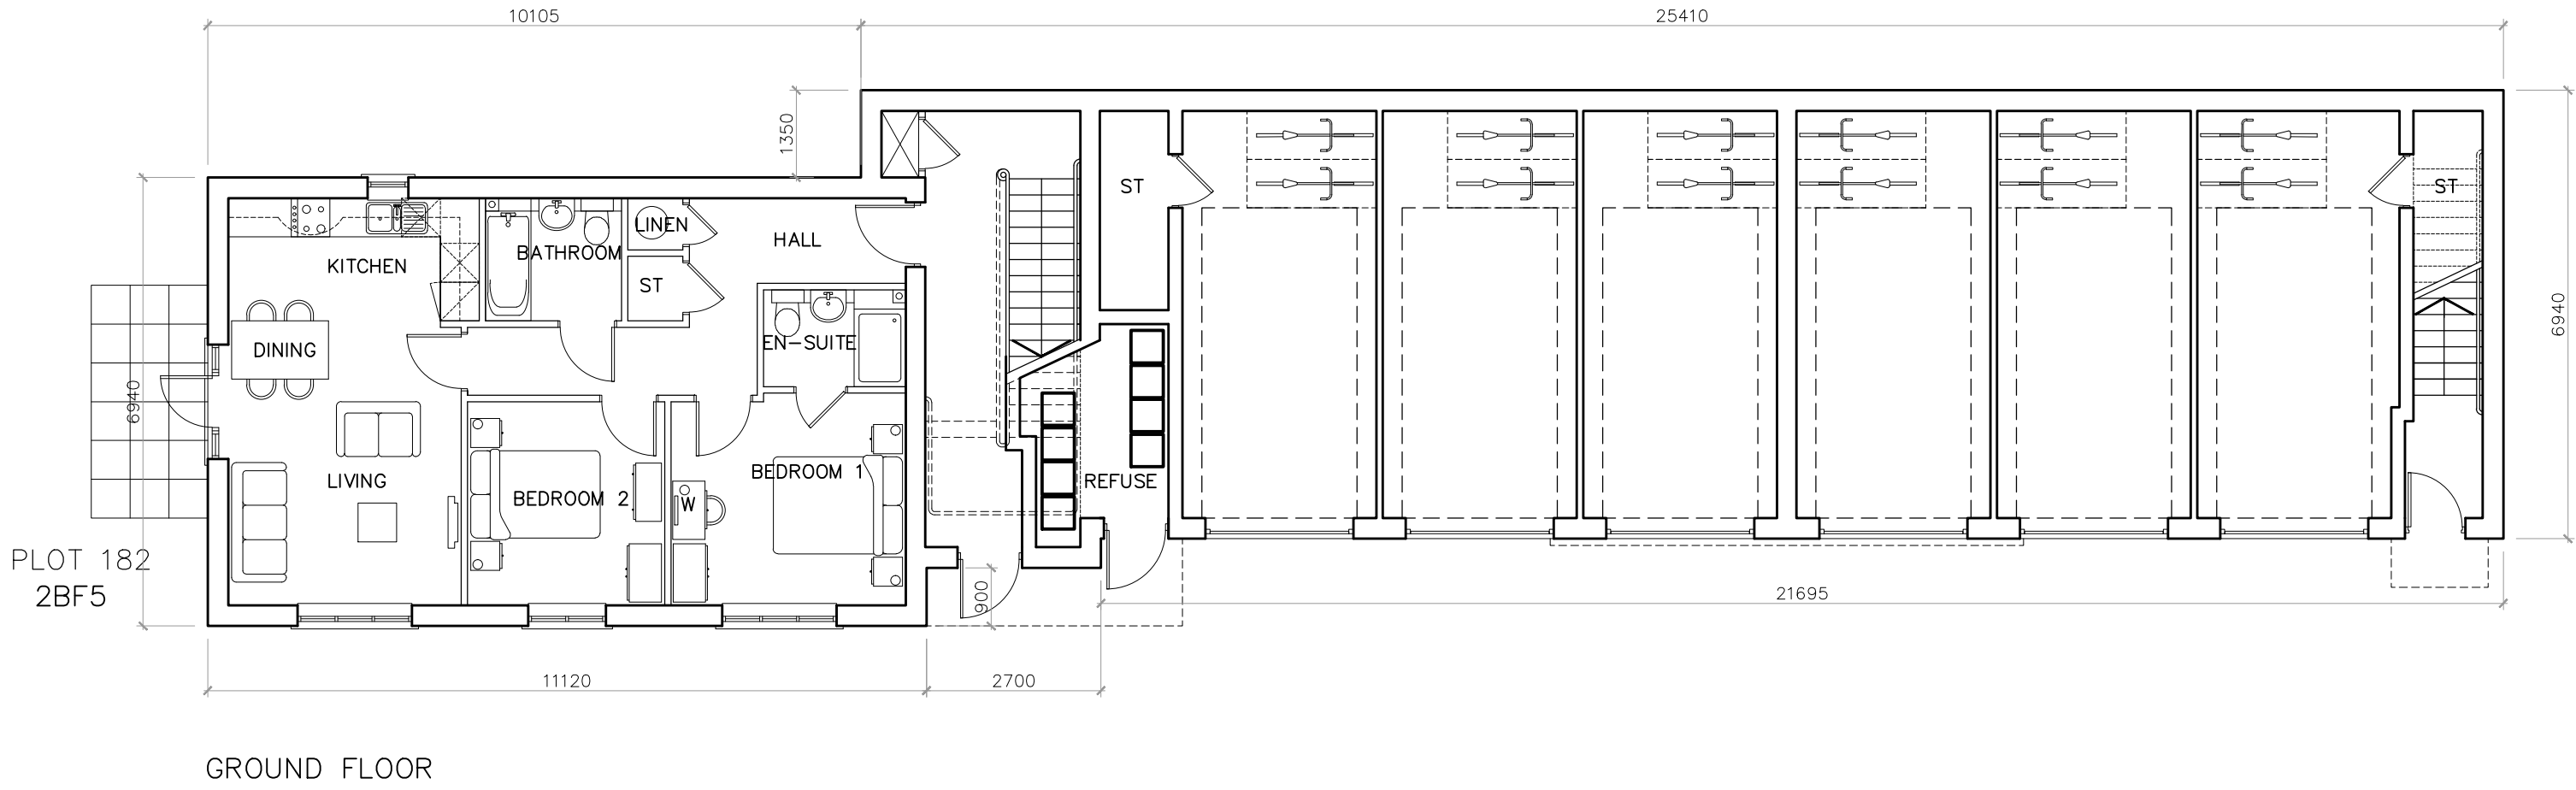


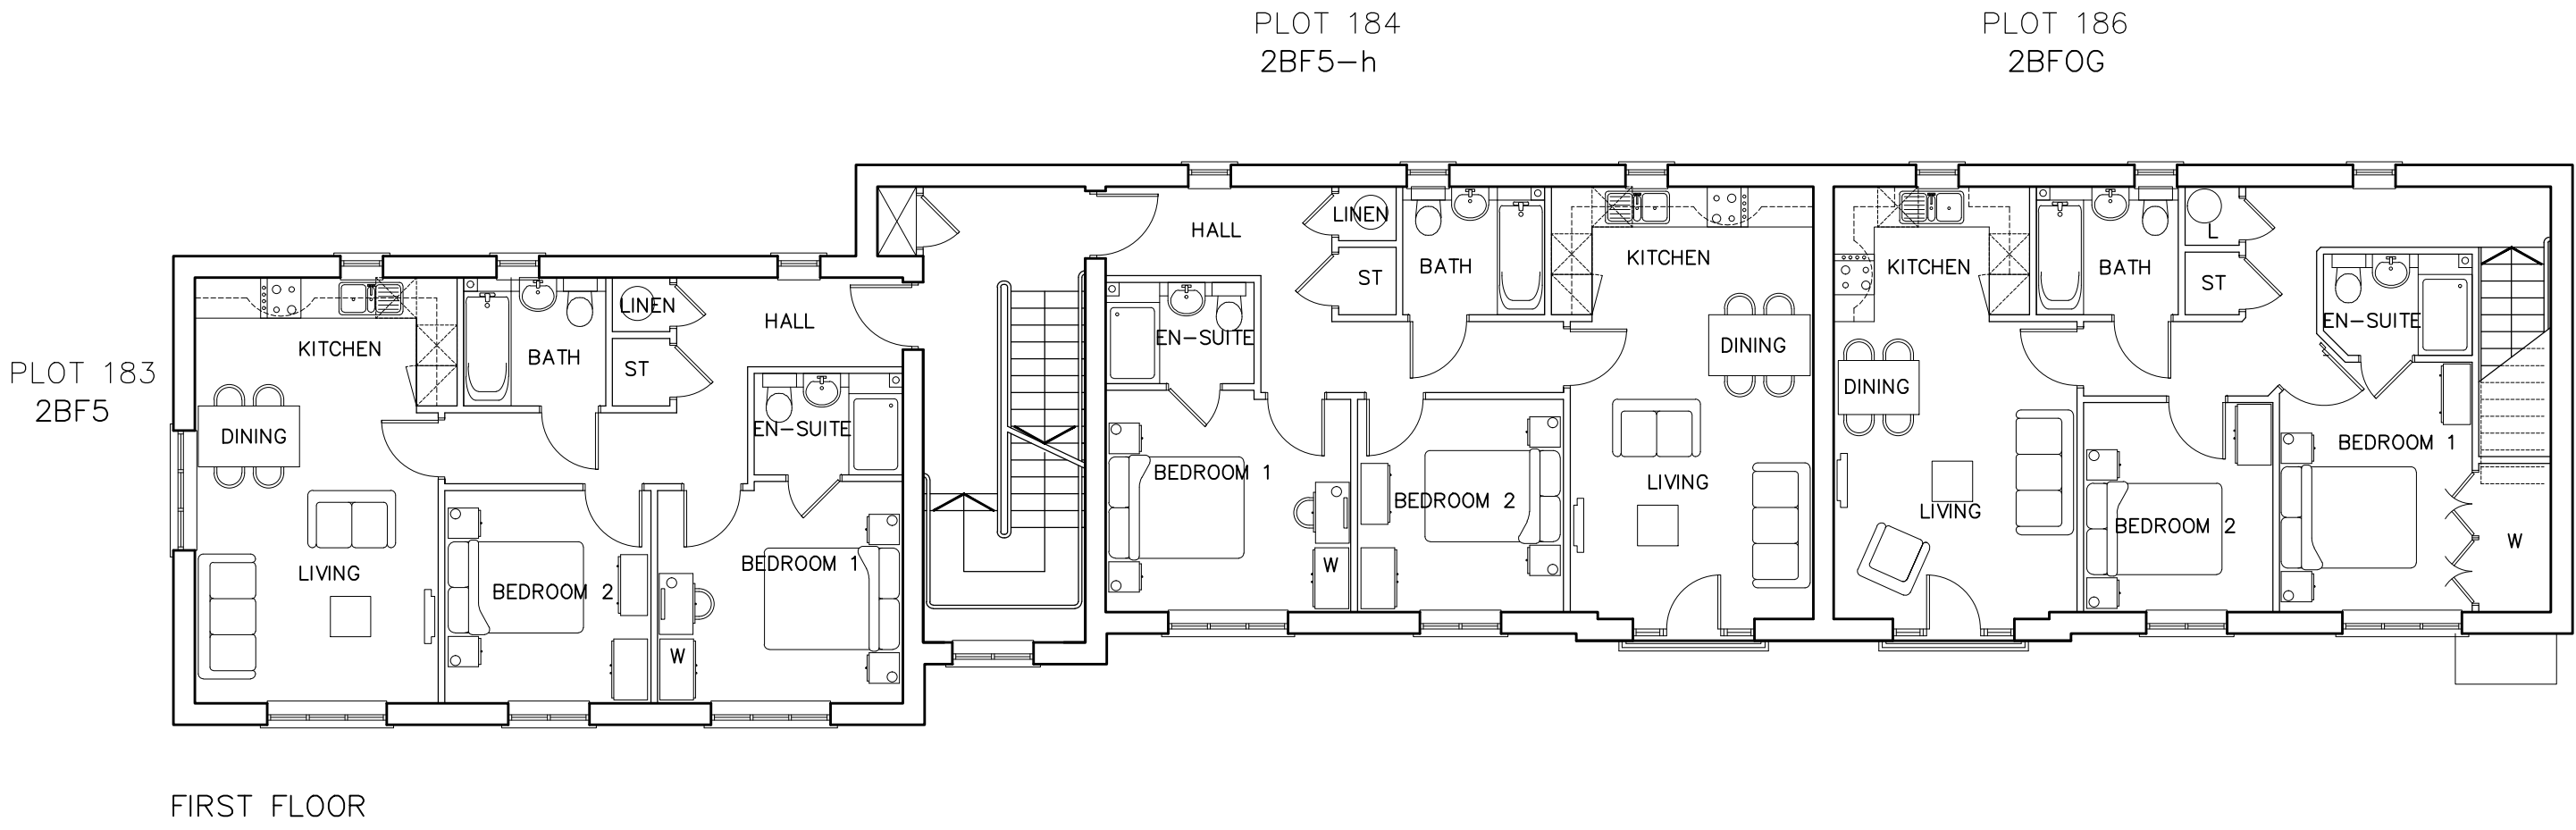

PLANNING ISSUE

Project:
WOODCROFT FARM, HAVANT
PHASE 3 (RESIDENTIAL PHASE 2)

Drawing Title:
BLOCK TYPE AL
FLOOR LANS UNITS 182-186
1BF4, 2BF5 & 2BFOG

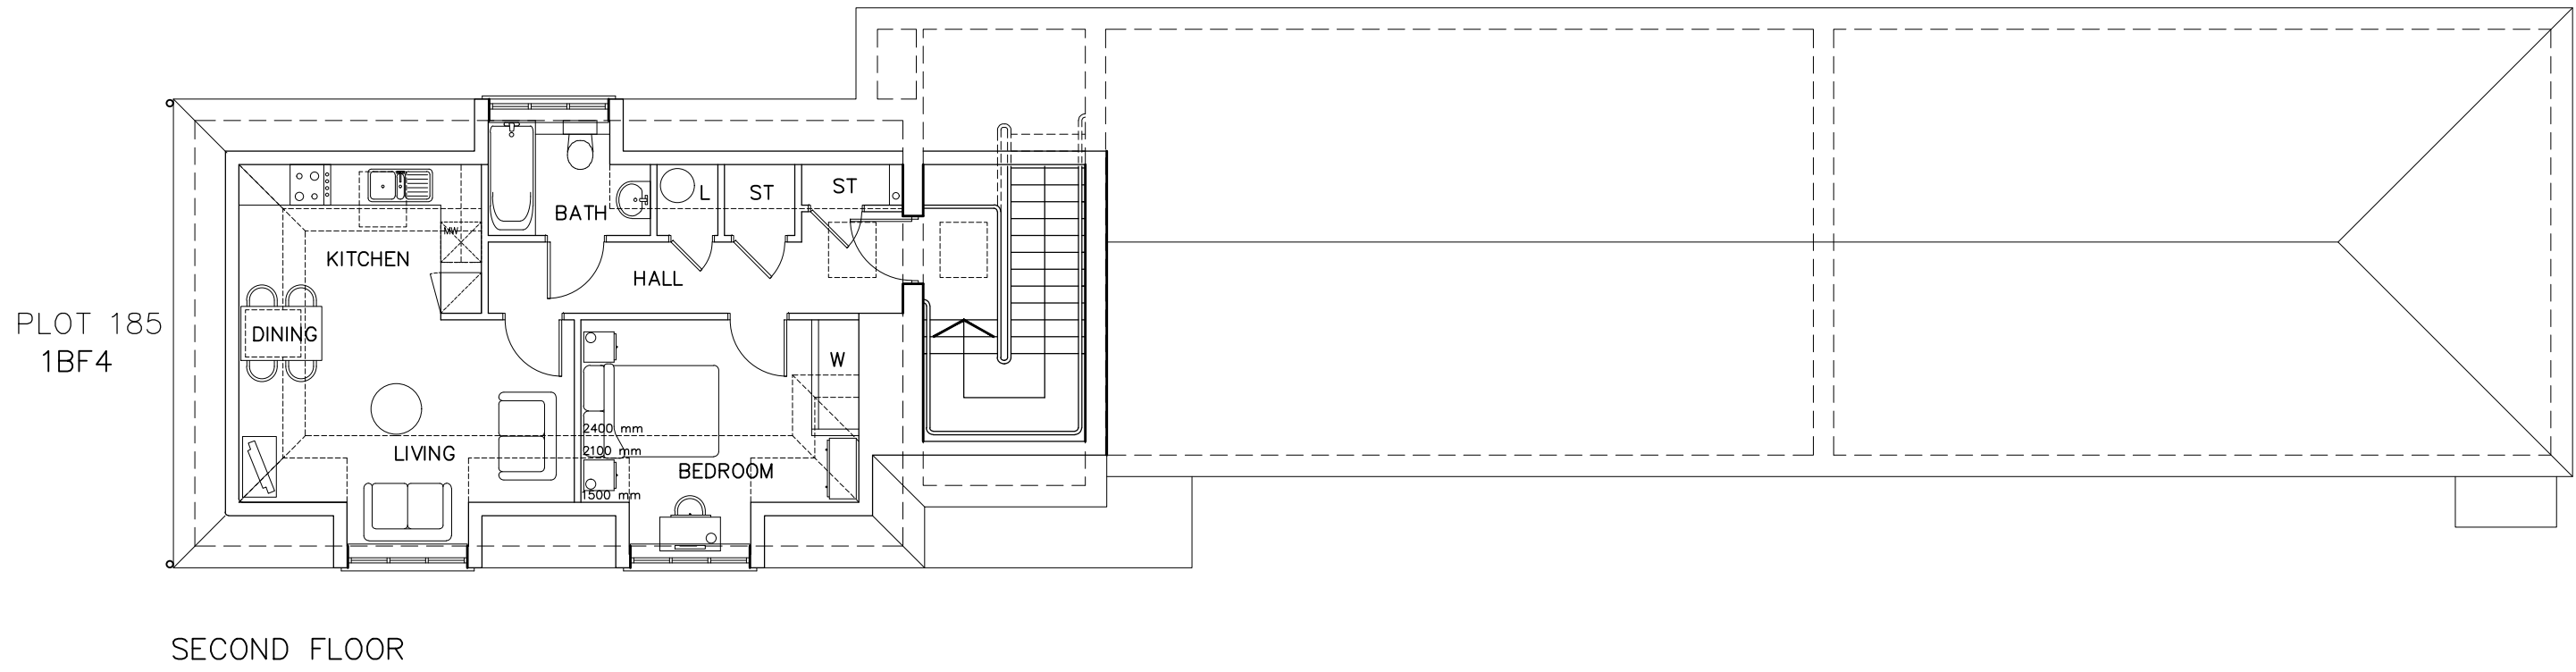

carlton
design partnership

Sewyn House, 35a Castle Way, Southampton, SO14 2AW
023 8011 8866 www.carltondesignpartnership.com

1:100 0 1 2 3 4 5m
@A1

Dwg No: 1924-A-3170 D Rev