



Proposed schedule of materials:

- 1 Clay tile
- 2 UPVC windows to match existing
- 3 Bricks to match existing
- 4 Metal 'up and over' garage door
- 5 Single ply flat roof

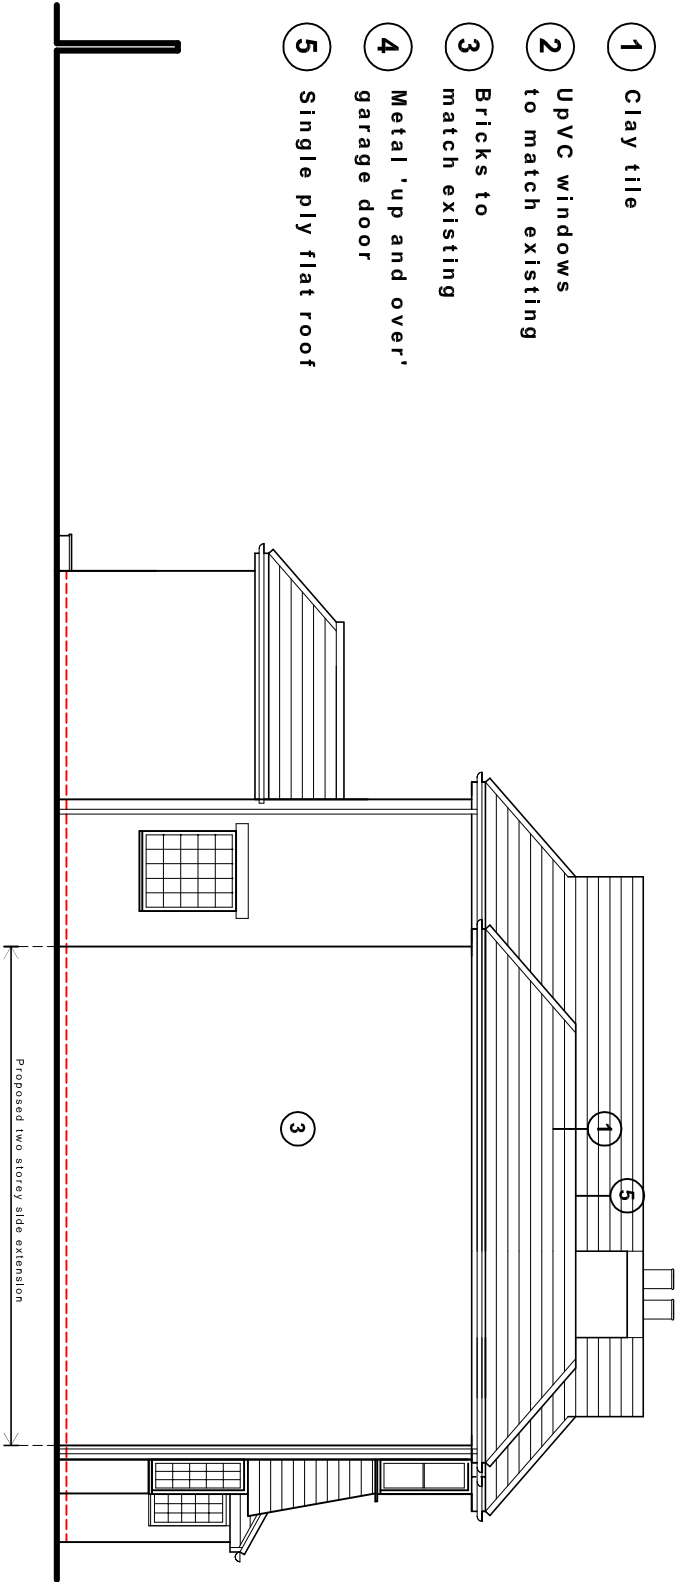


North (side) elevation

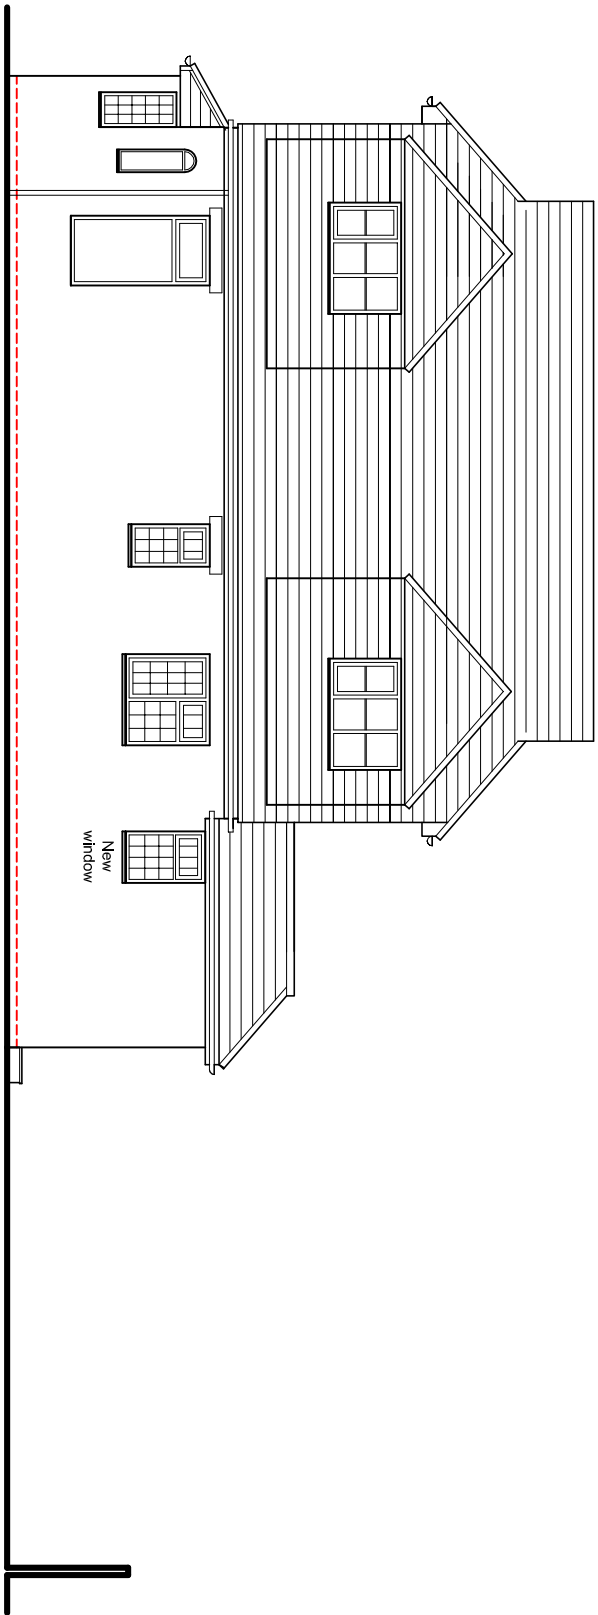


South (side) elevation (unchanged in new proposal)

Proposed elevations scale 1:100

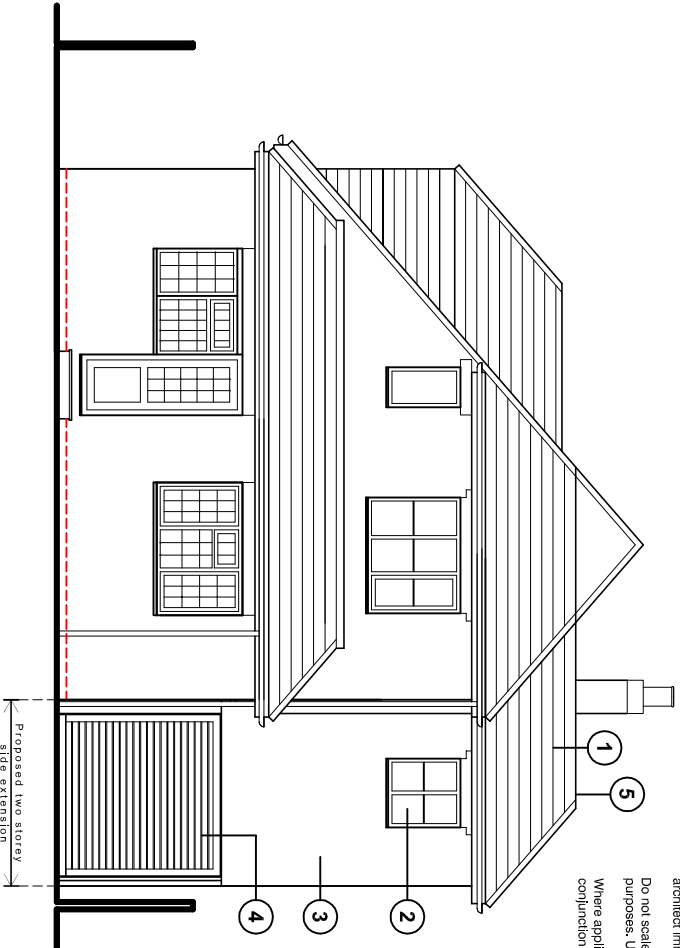

East (rear) elevation

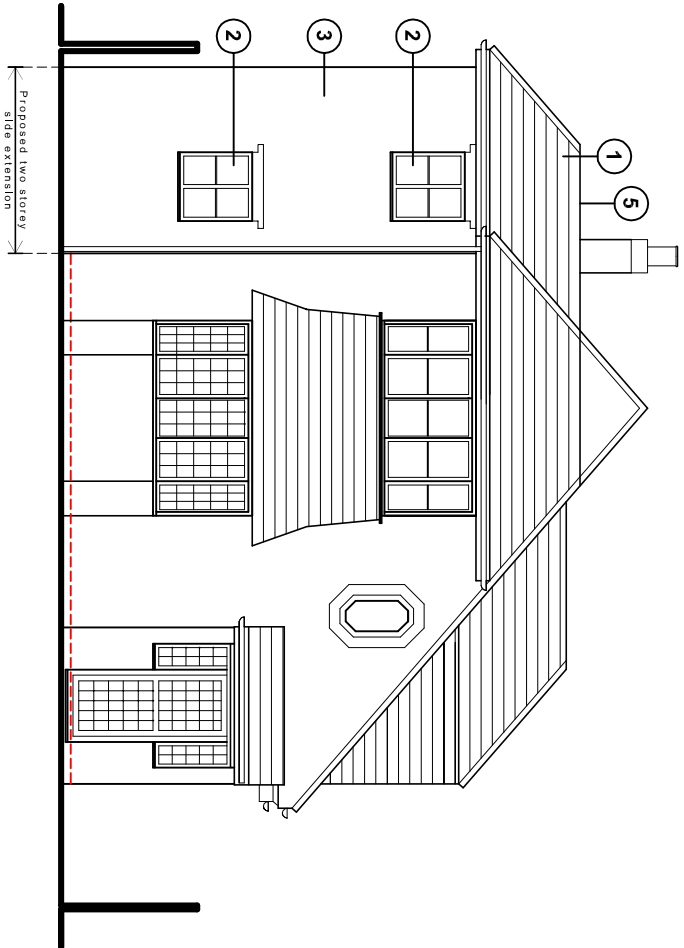

West (front) elevation

NOTES:

Dimensions to be checked on site before commencing work. Any discrepancies shall be reported to the architect immediately.
Do not scale from these drawings except for planning purposes. Use figured dimensions only.
Where applicable this drawing is to be read in conjunction with other consultants' drawings.

For MR & MRS PONSONBY	Title PROPOSED ELEVATIONS	Office Tel: 01243 933732
Project PROPOSED EXTENSION AT MANOR CLOSE, HAVANT HANTS, PO9 1BD	Date Sept 2019	Email: admin@jb-architecturedesign.com
	Drawn JB	Web: www.jb-architecturedesign.com
	Scale 1:100 @ A3	
	Job Number PL283.19	Checked .
	Drawing Number -04	Revision

