


# 15 Chestnut Avenue

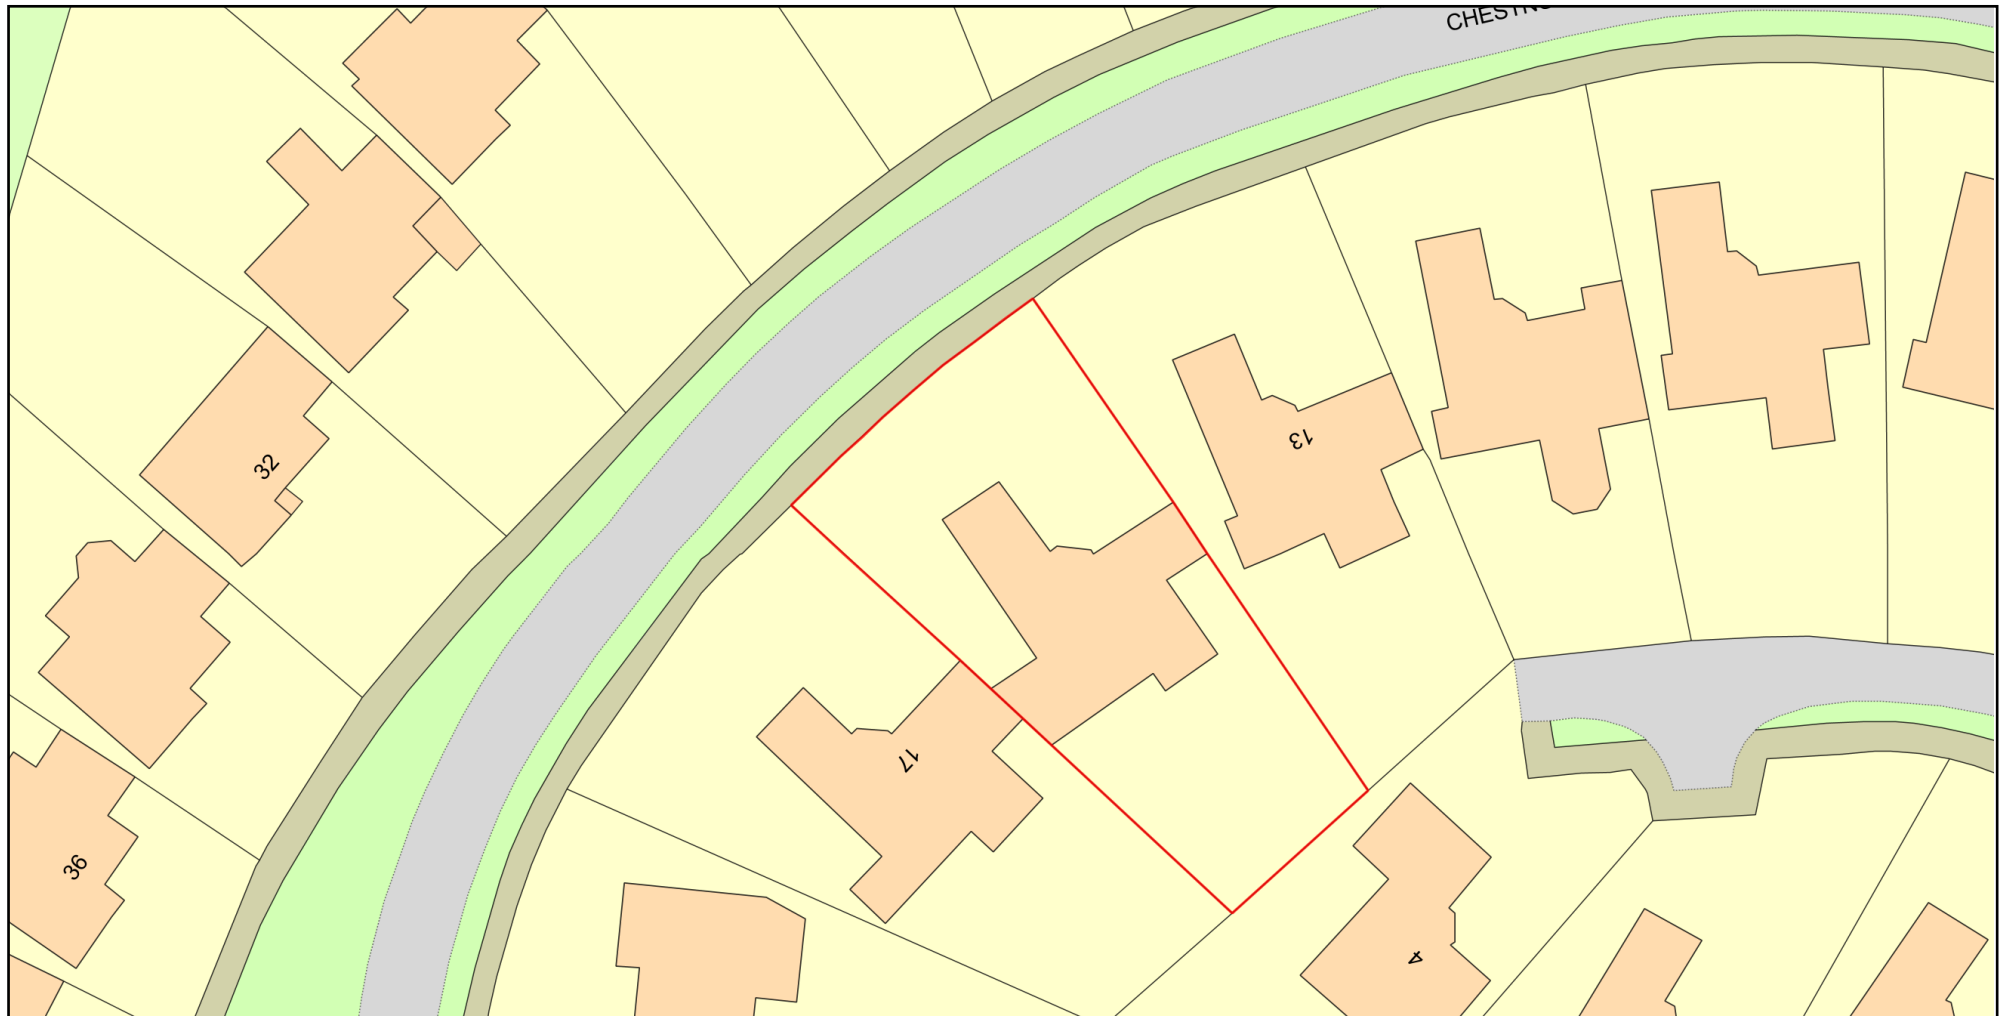

0 20  
Metres



Plan Produced for: Alex Lamont

Date Produced: 27 Aug 2020

Plan Reference Number: TQRQM20240181439573

Scale: 1:500 @ A4

© Crown copyright and database rights 2019 OS 100042766

