



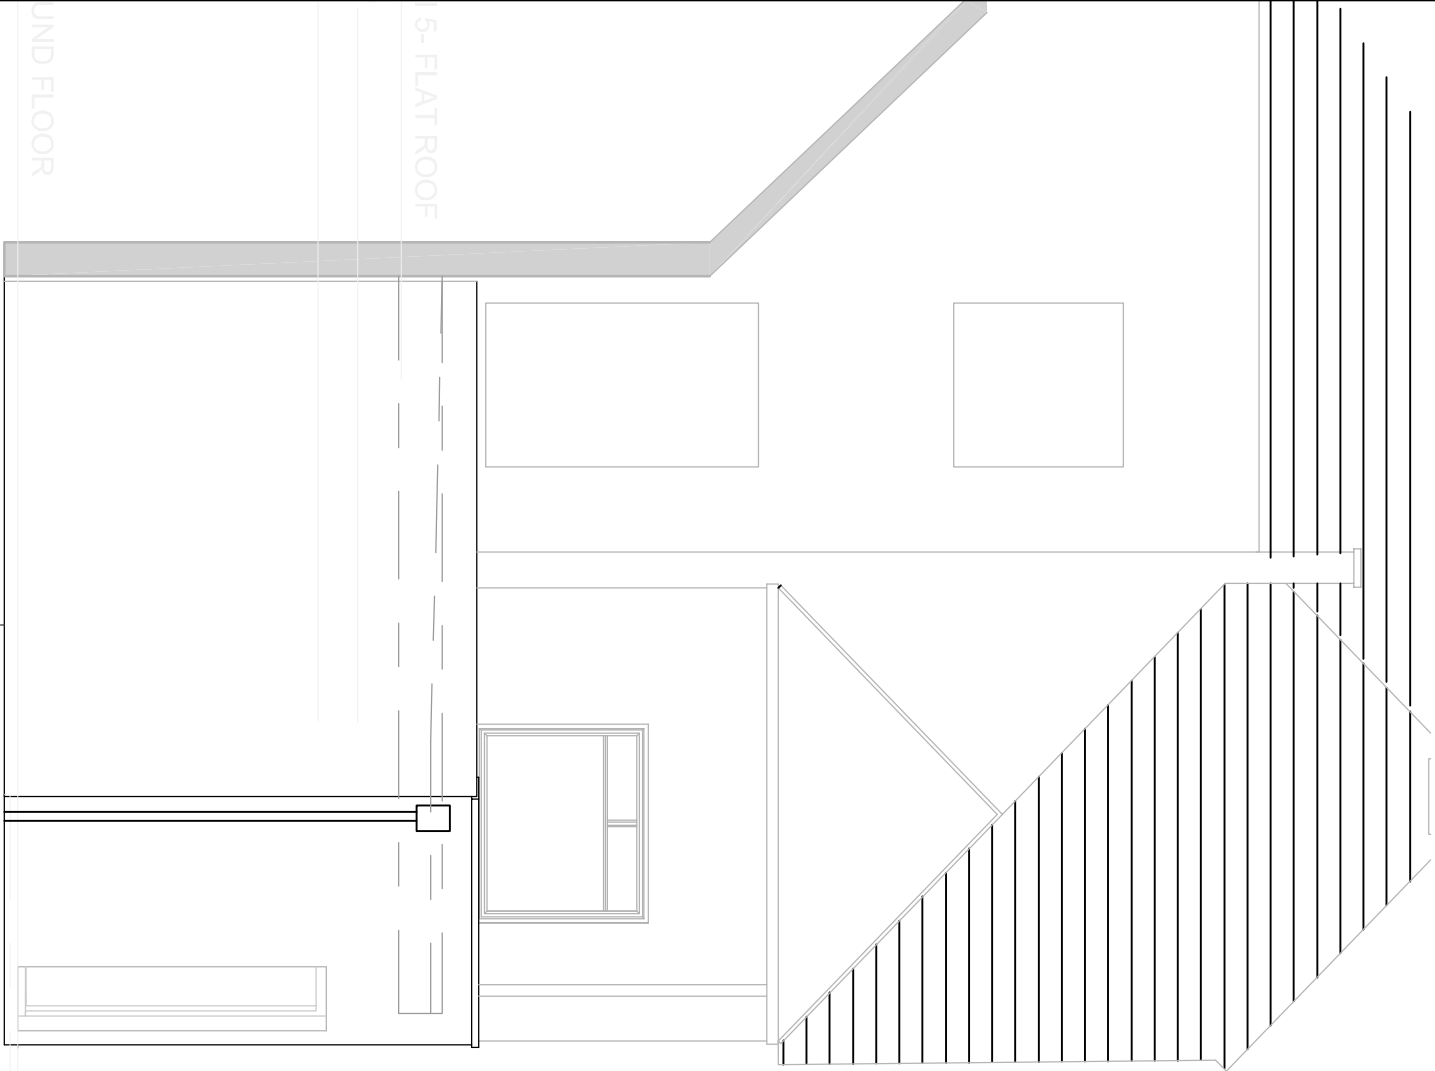

North
1 : 50

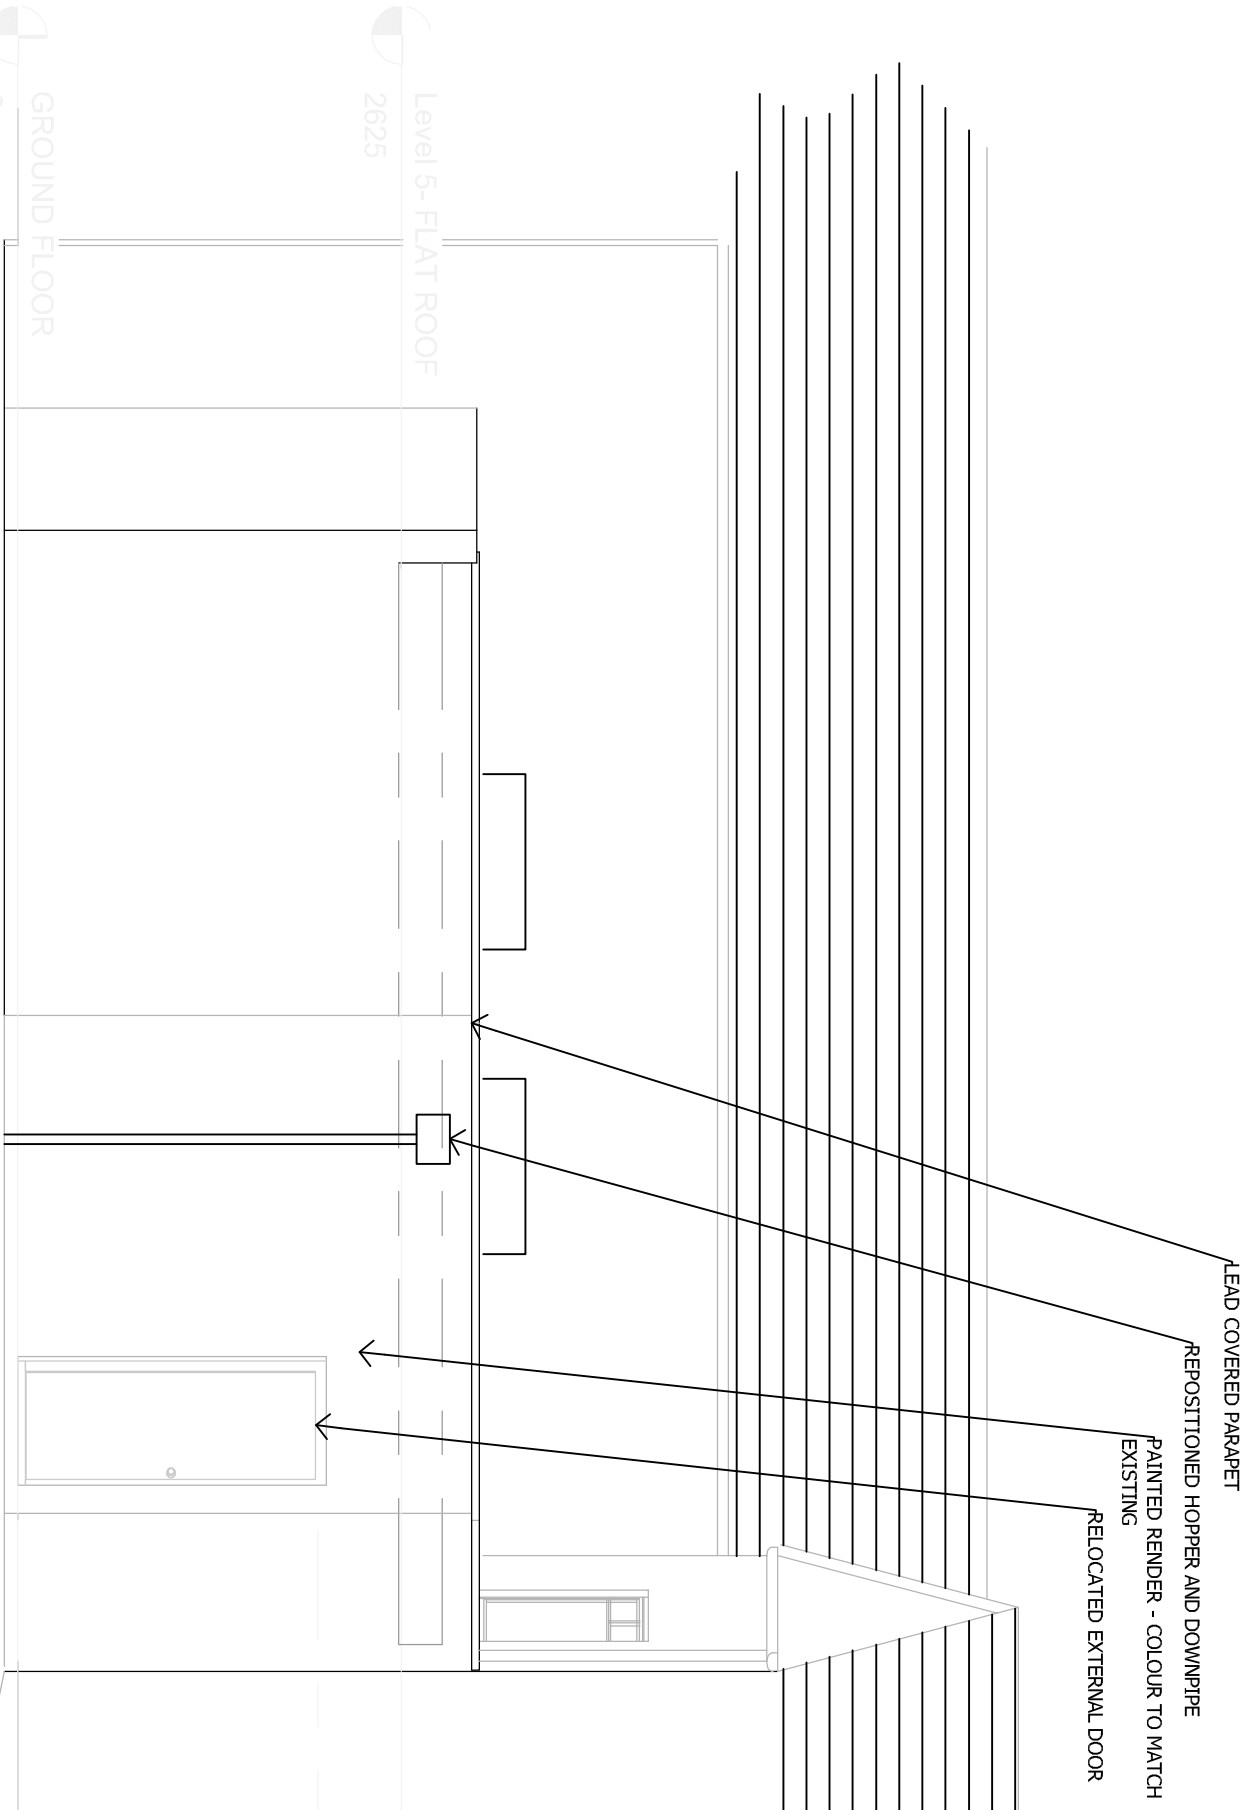

West
1 : 50

No.	Description	Date

Hazel Butler Architects			PROJECT TREAGUS BUTCHERS 17 HIGH STREET EMSWORTH		CLIENT MR TREAGUST AND MRS CHARLTON	
CODE	STATUS	SUITABILITY DESCRIPTION	PURPOSE OF ISSUE	SHEET	DATE 28 NOVEMBER 2019	
				PROPOSED ELEVATIONS	PROJECT NUMBER 08-19	
					SCALE (@ A3) 1 : 50	
					DRAWING NUMBER 08-19-DR-A-203	
					REV	