




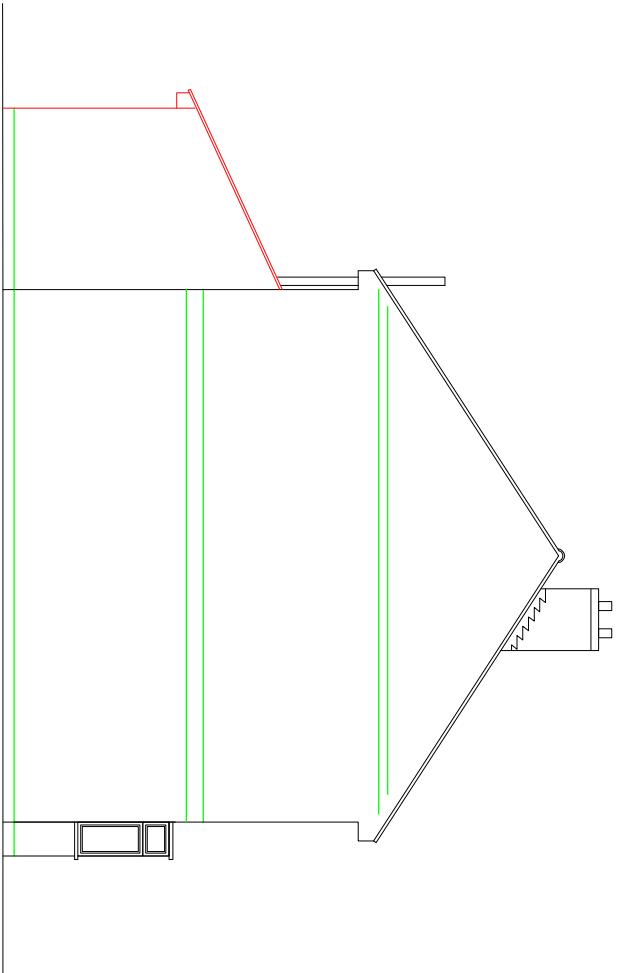


Proposed Side Elevation

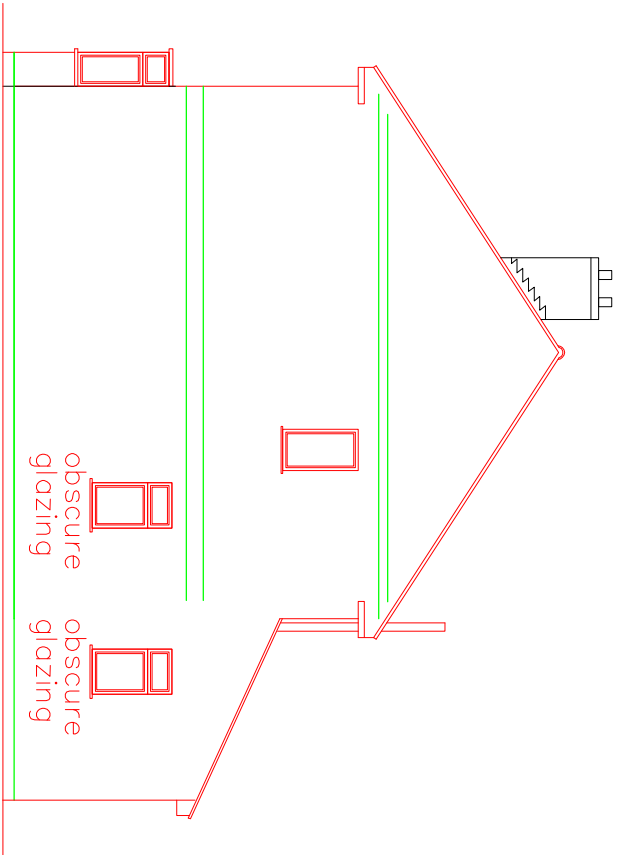

Proposed Side Elevation

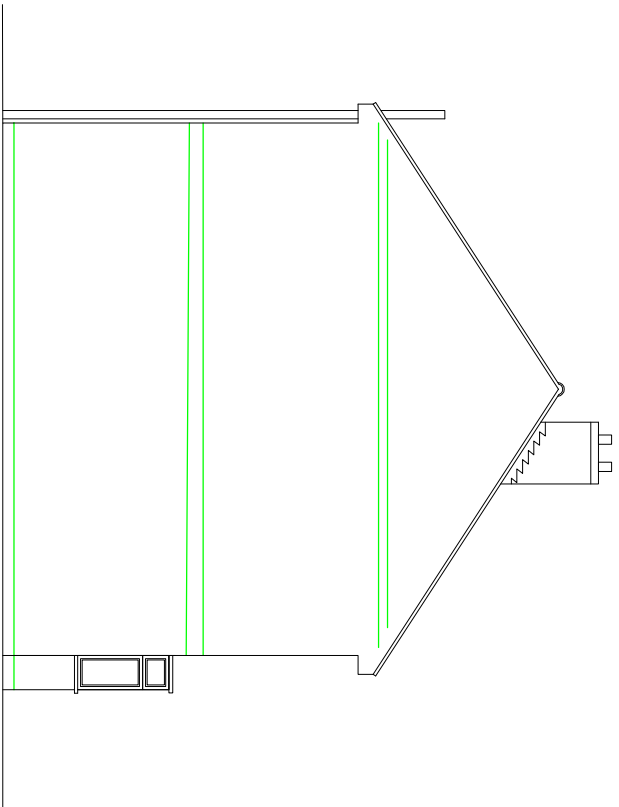

Existing Side Elevation

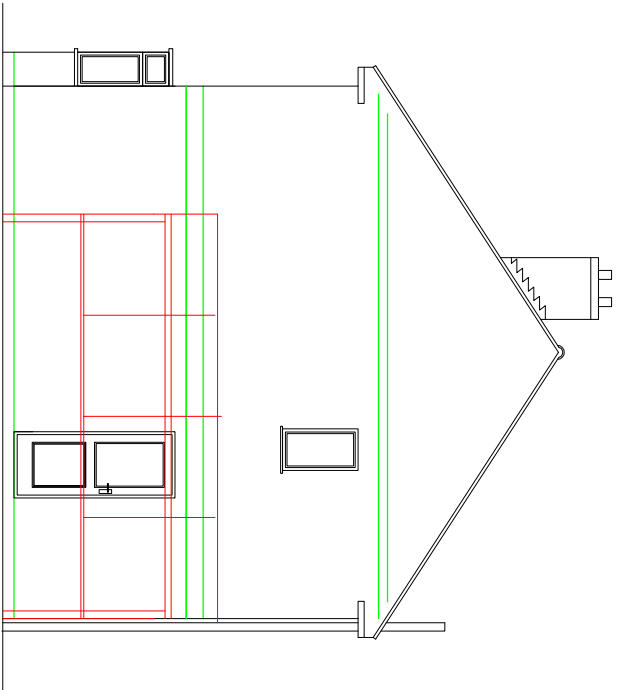

Existing Side Elevation

<i>MR & MRS KIRBY 70 HICHLAWN WAY HAVANT HANTS PO9 5BT</i>		<i>DRAWING NUMBER: 104</i>	<i>DATE 21/9/19</i>
<i>TITLE: EX AND PROPOSED ELEVATION 2</i>		<i>SCALE 1:100</i>	