




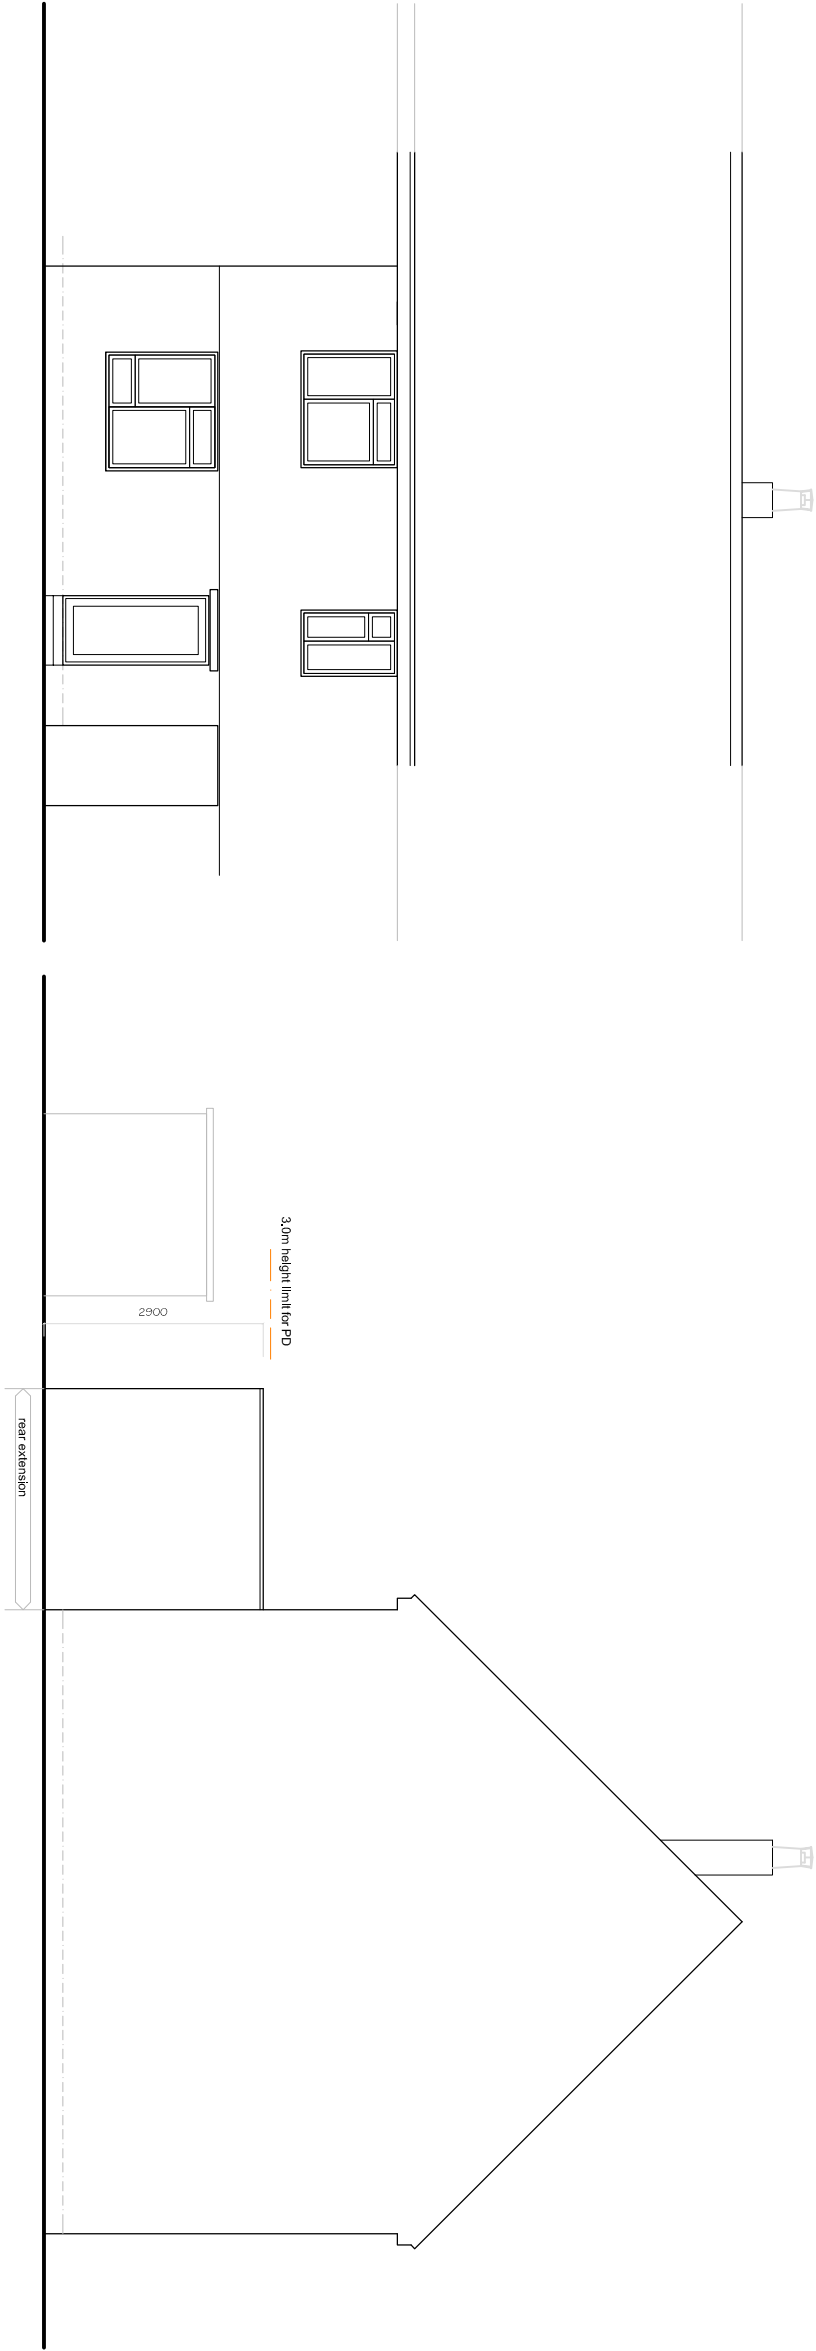

NE (front) elevation | proposed
(unchanged as existing)

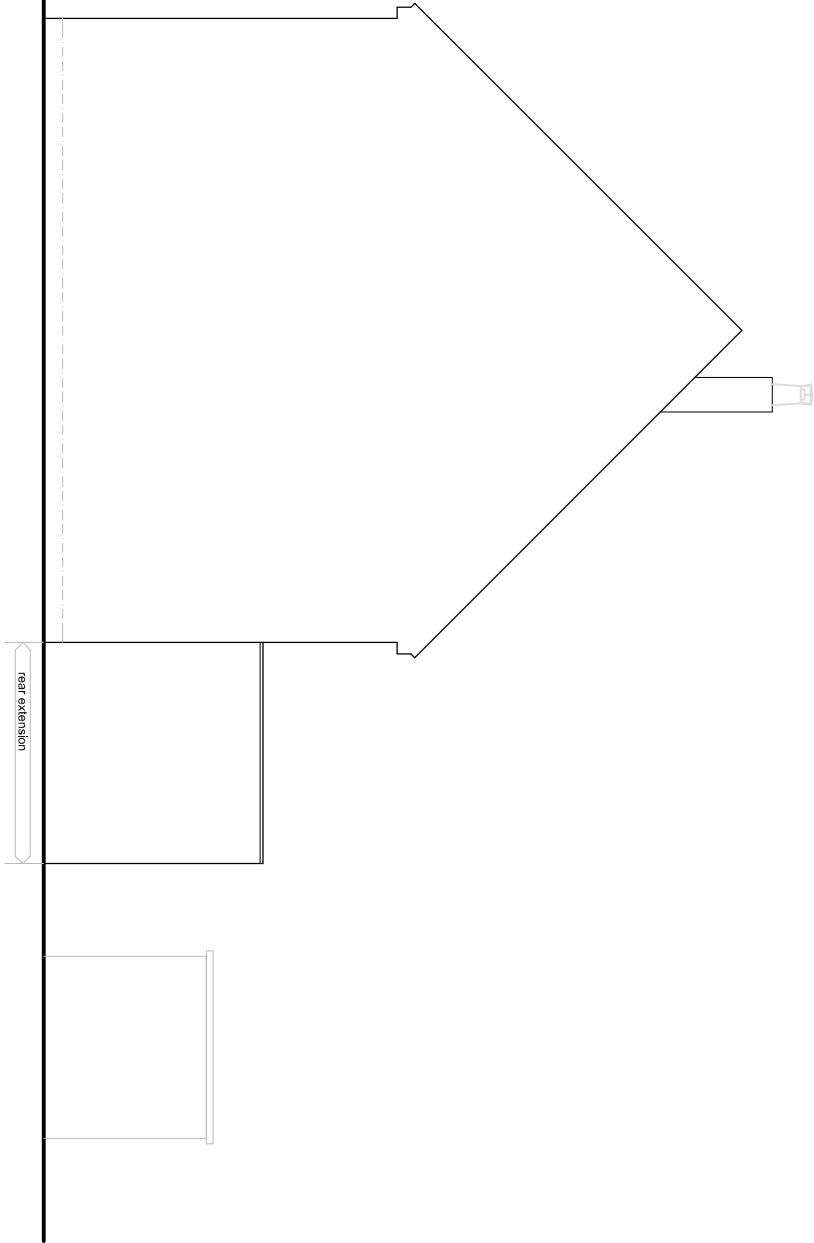

SW (rear) elevation | proposed

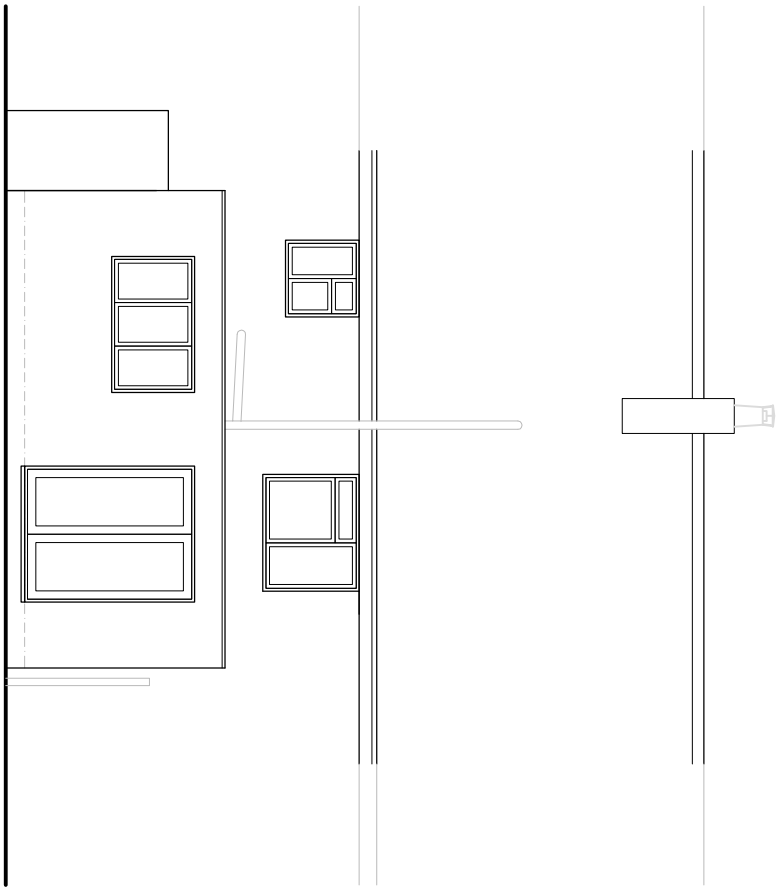

PROPOSED ELEVATIONS