




North
1 : 100



East
1 : 100



South
1 : 100

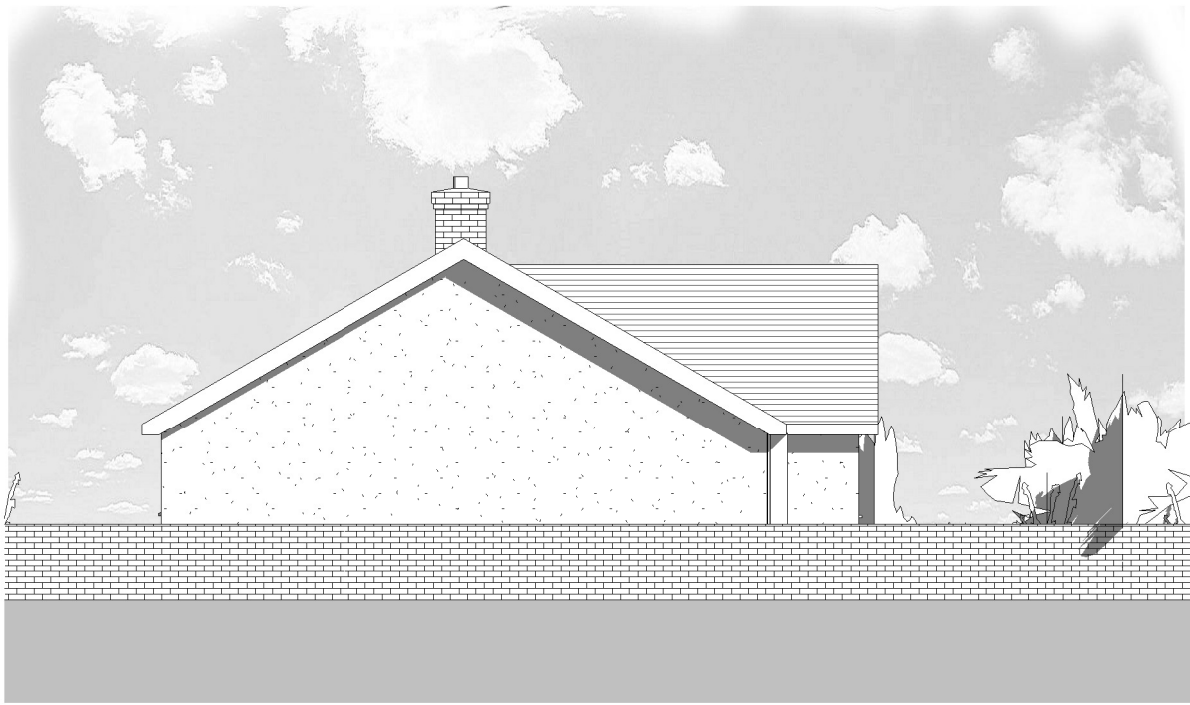


West
1 : 100




Rear Aerial Perspective



Front Aerial Perspective

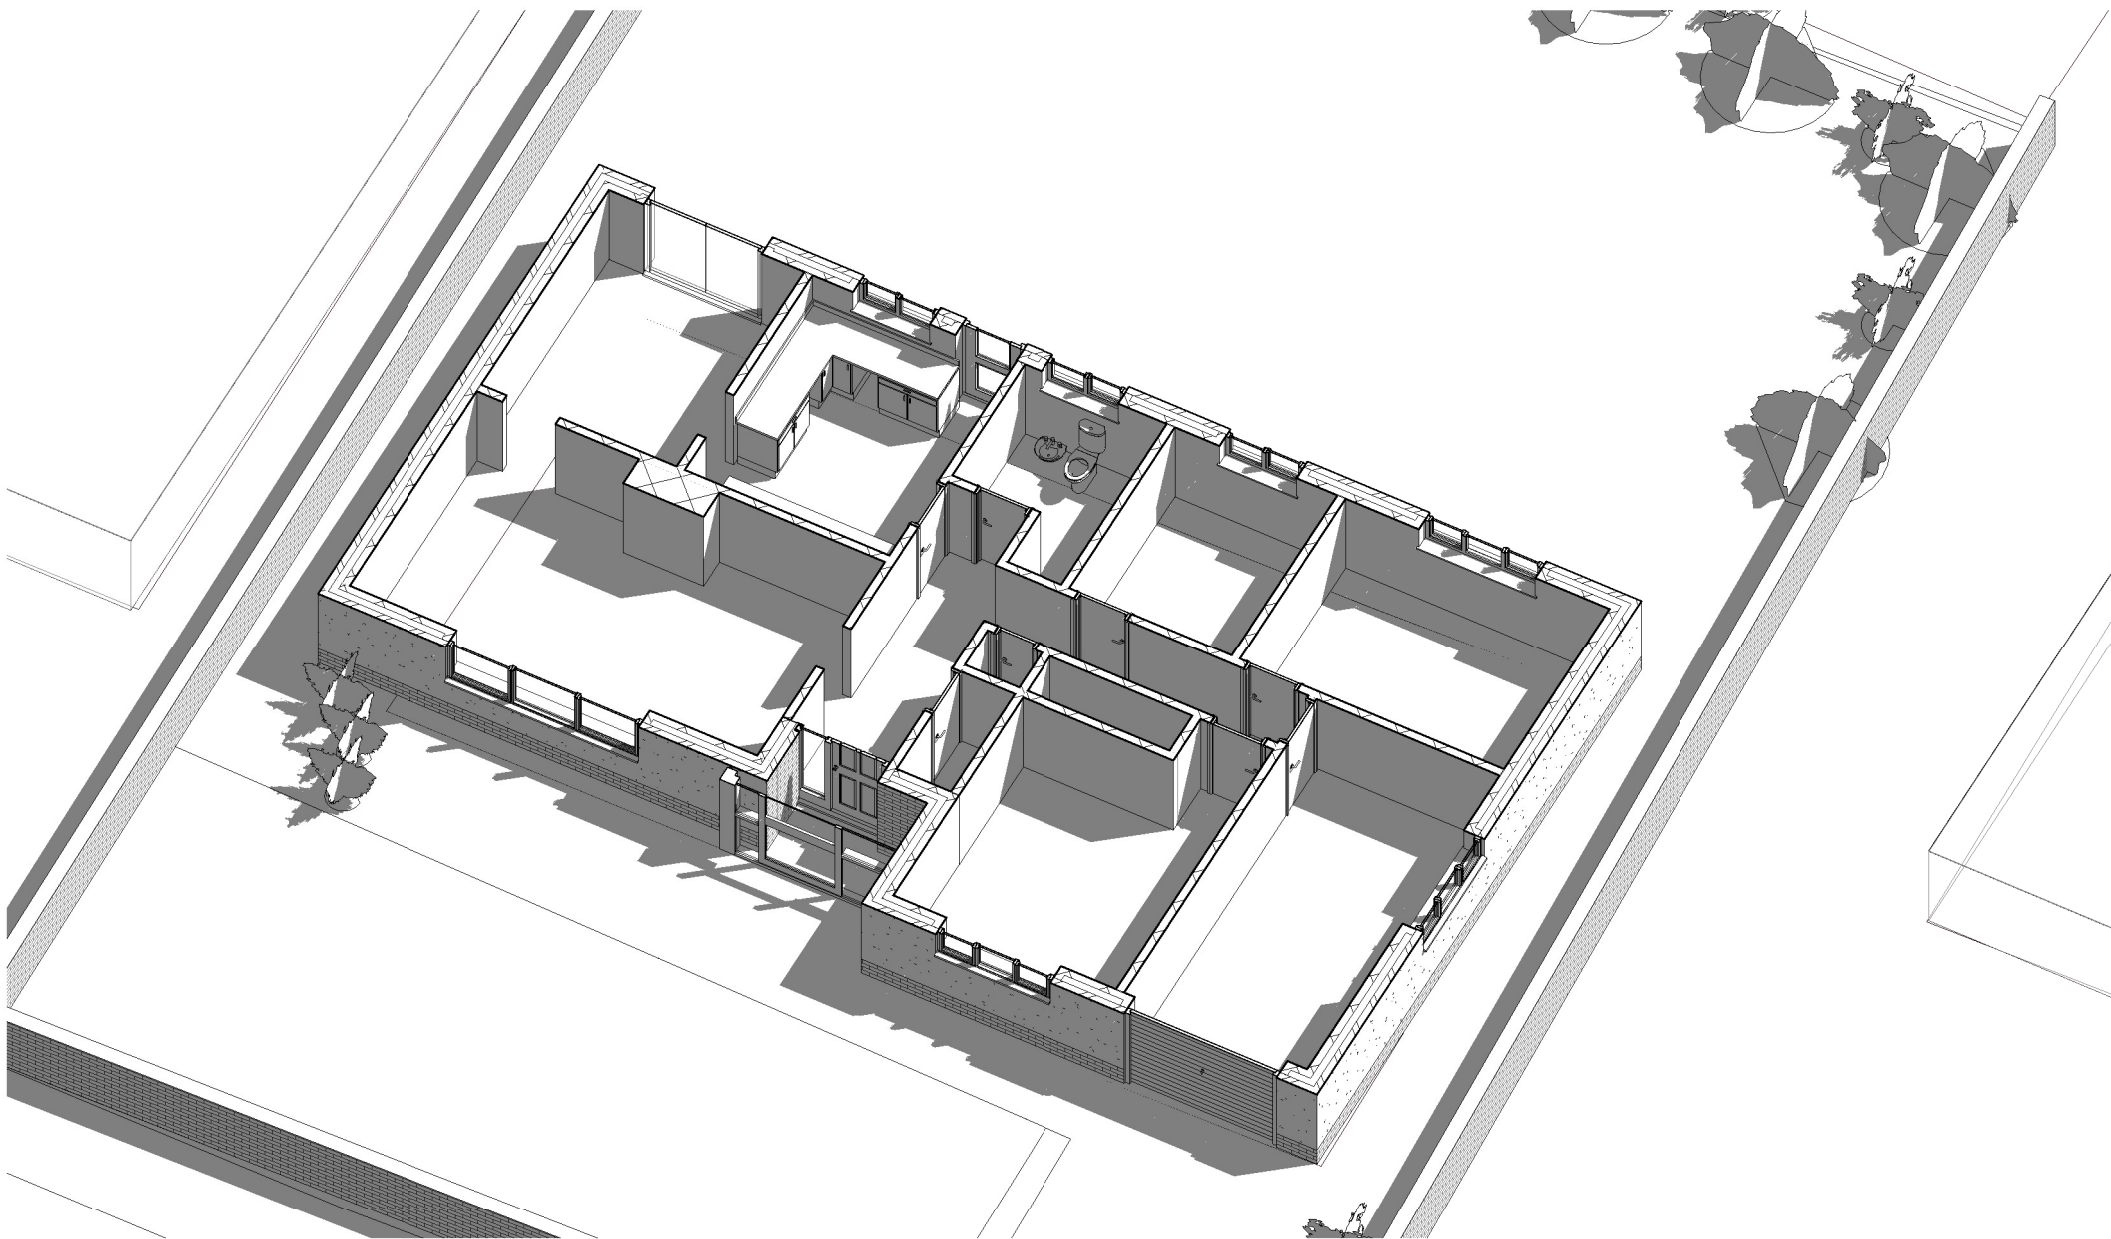

3D Cut

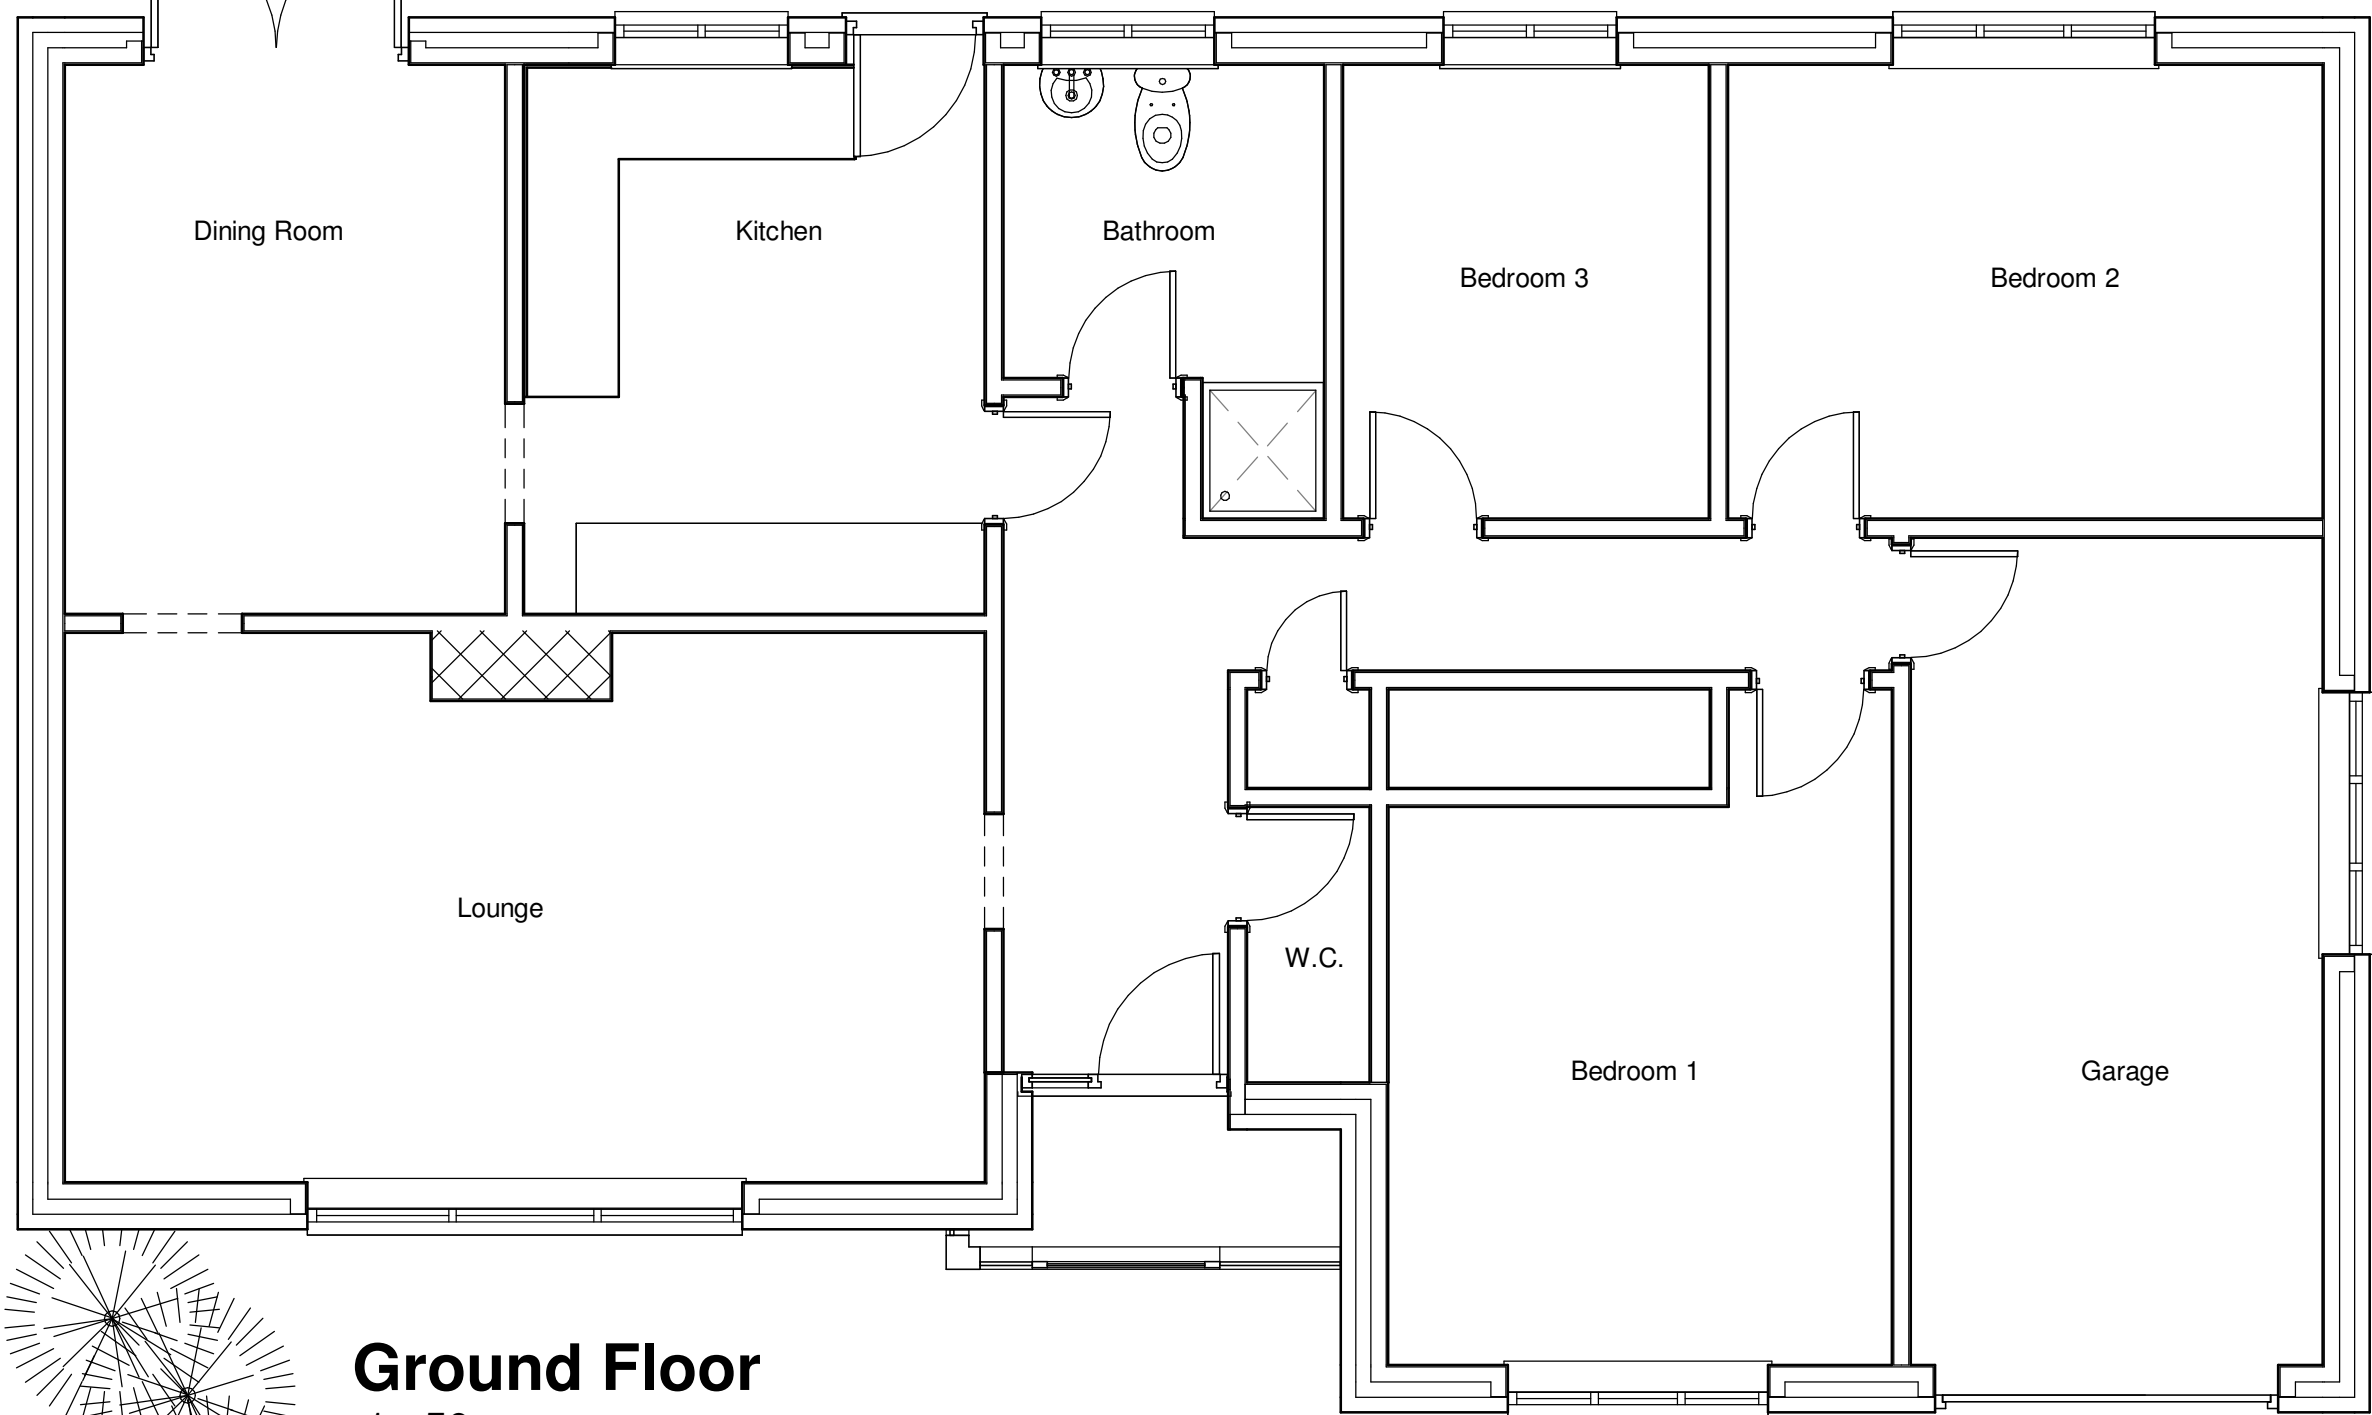

Ground Floor
1 : 50

Track

Wulfrana

Togo

Site
1 : 200


NOTES:

All dimensions to be checked on site and any discrepancy notified to The Consultant. Written dimensions are to be used in preference to scaled dimensions.


This drawing is the property of The Consultant and must not be reproduced, in part or whole, or deviated from, without their permission.

It is essential that prior to commencement and during construction works, the contractor reviews the drawings and specification and discusses with the practice any inconsistencies, anomalies, non-industry standard features or other concerns.

For both pricing and construction purposes Structural, Mechanical and Electrical Engineers designs, calculations and sizes etc are to take preference over the layout drawings. Any discrepancies are to be brought to the immediate attention of The Consultant.

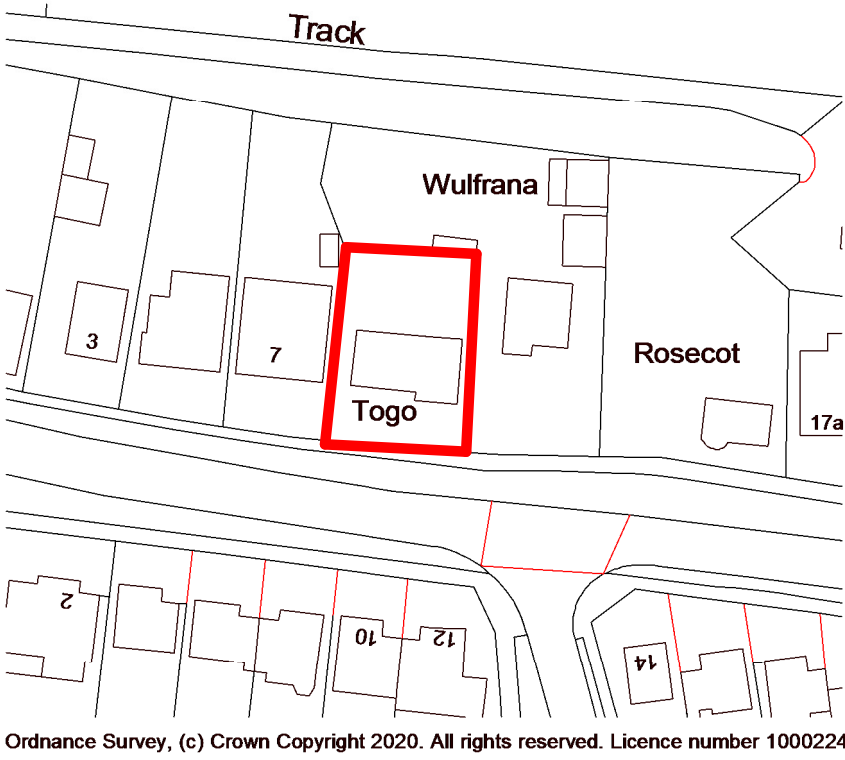

Ordnance Survey, (c) Crown Copyright 2020. All rights reserved. Licence number 100022432

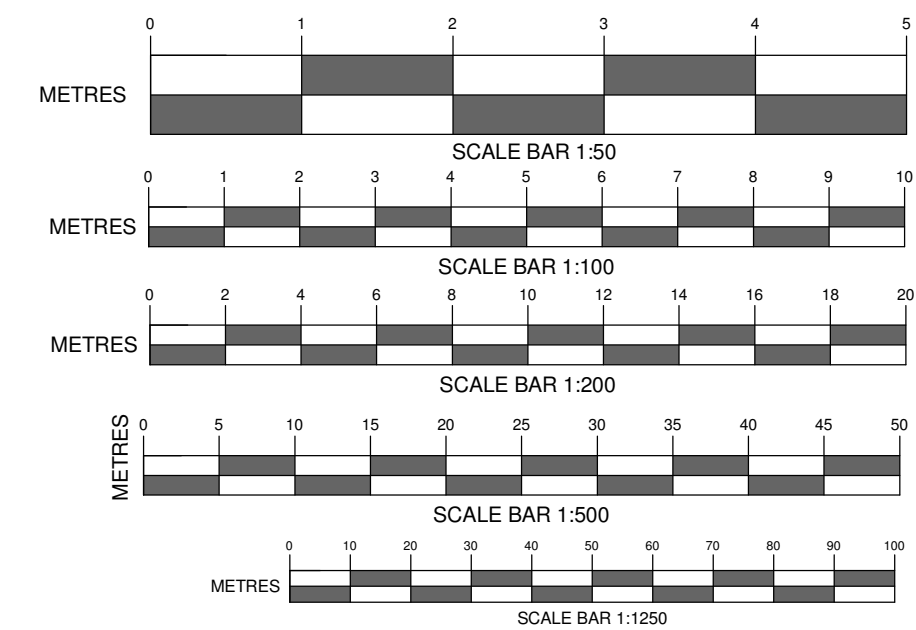

AMENDMENTS	DATE

CLIENT
Peter Moth
9 New Cut
Hayling Island
PO11 0NB

PROJECT
Internal Alterations and
Garage Conversion

DRAWING TITLE
Existing Plans and
Elevations

DATE
16/03/2020

SCALE
As indicated

DRAWING No. 19.025.SP 01A1	REVISION A
-------------------------------	---------------