



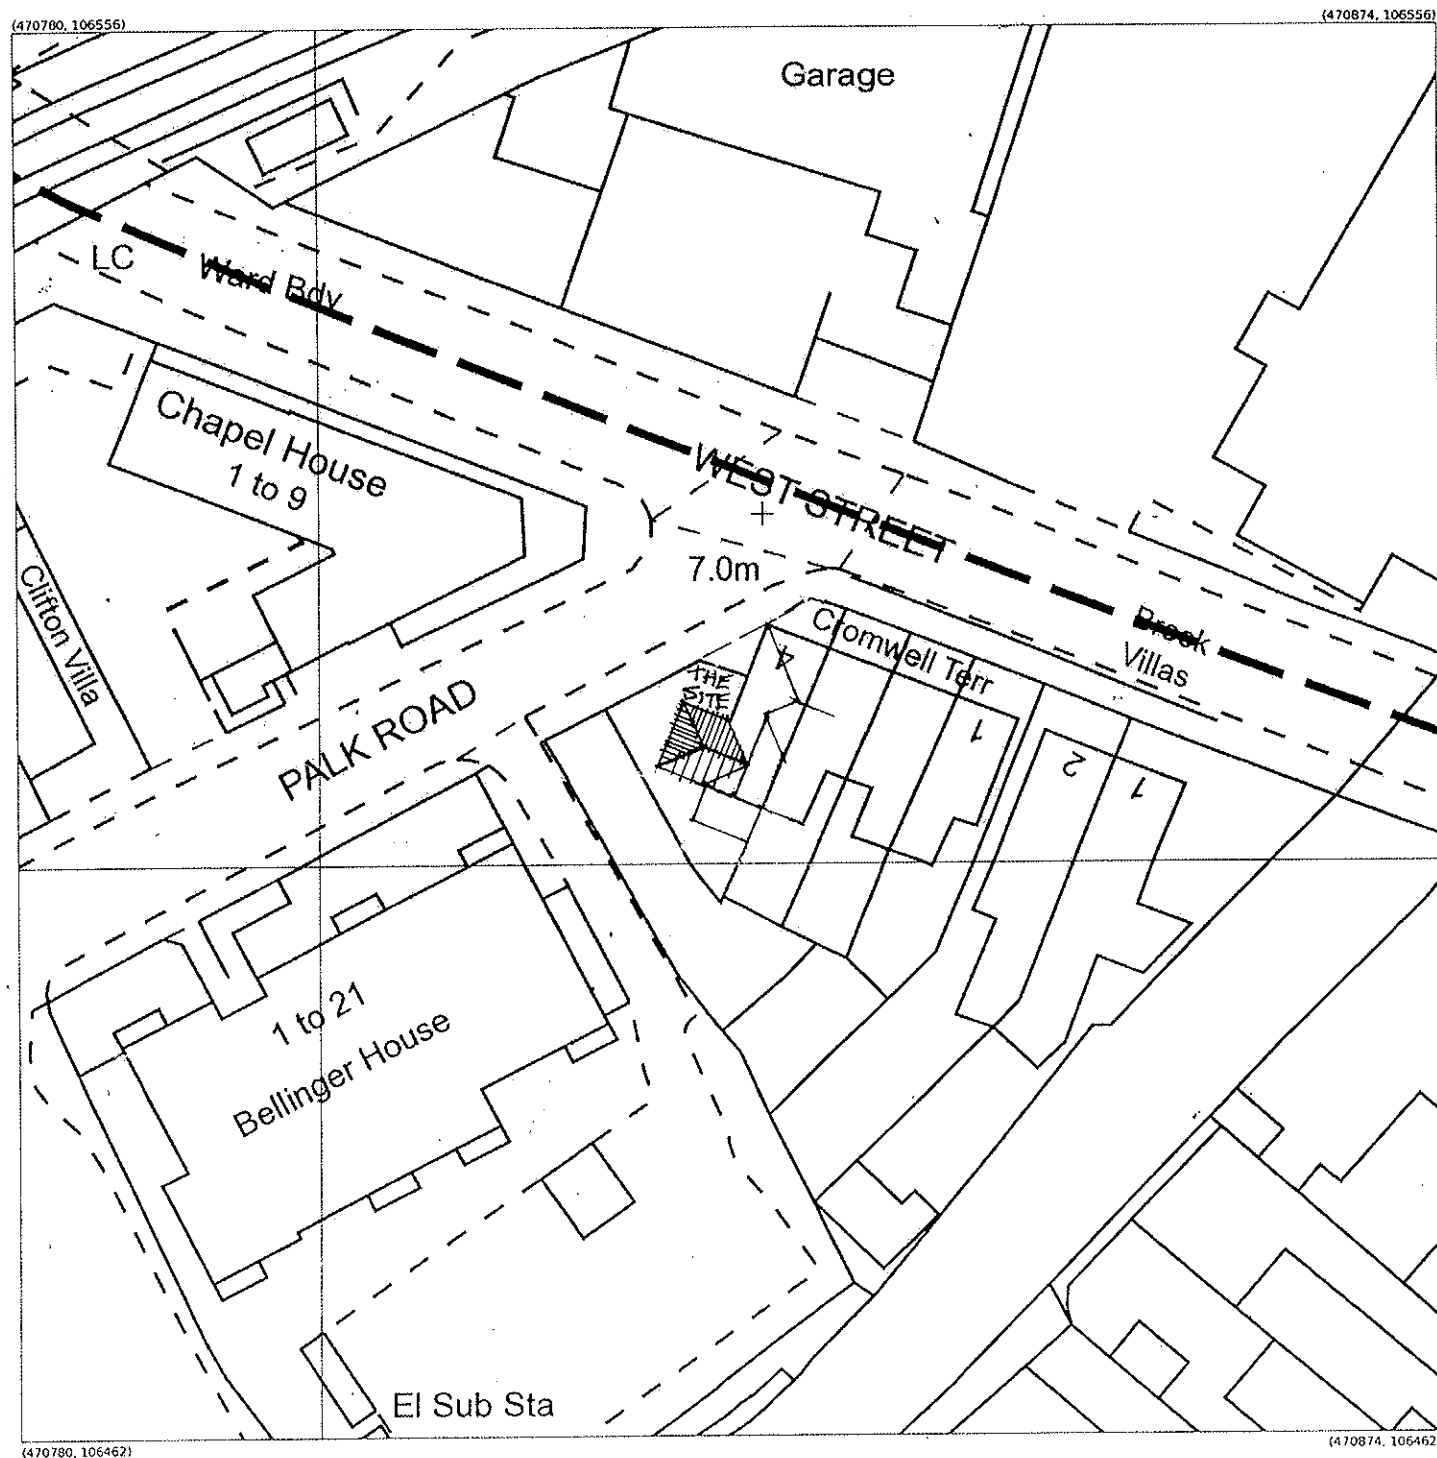

Produced 30 Oct 2019 from the Ordnance Survey MasterMap (Topography) Database and incorporating surveyed revision available at this date

The representation of a road, track or path is no evidence of a right of way. The representation of features as lines is no evidence of a property boundary.

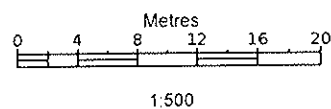


Supplied by: Latitude Mapping Ltd
Licence: © Crown Copyright and
database rights 2019 OS 100038864
Reference: OI1358474
Centre coordinates: 470827 106509

4, Cromwell Terrace, West St, Havant
PO9 1LJ


SITE/LOCATION PLAN

**PROPOSED TWO STOREY SIDE ADDITION.
4, CROMWELL TERRACE, W. STREET, HAVANT.
FOR P. CARTLAND & J. CURTIS.**

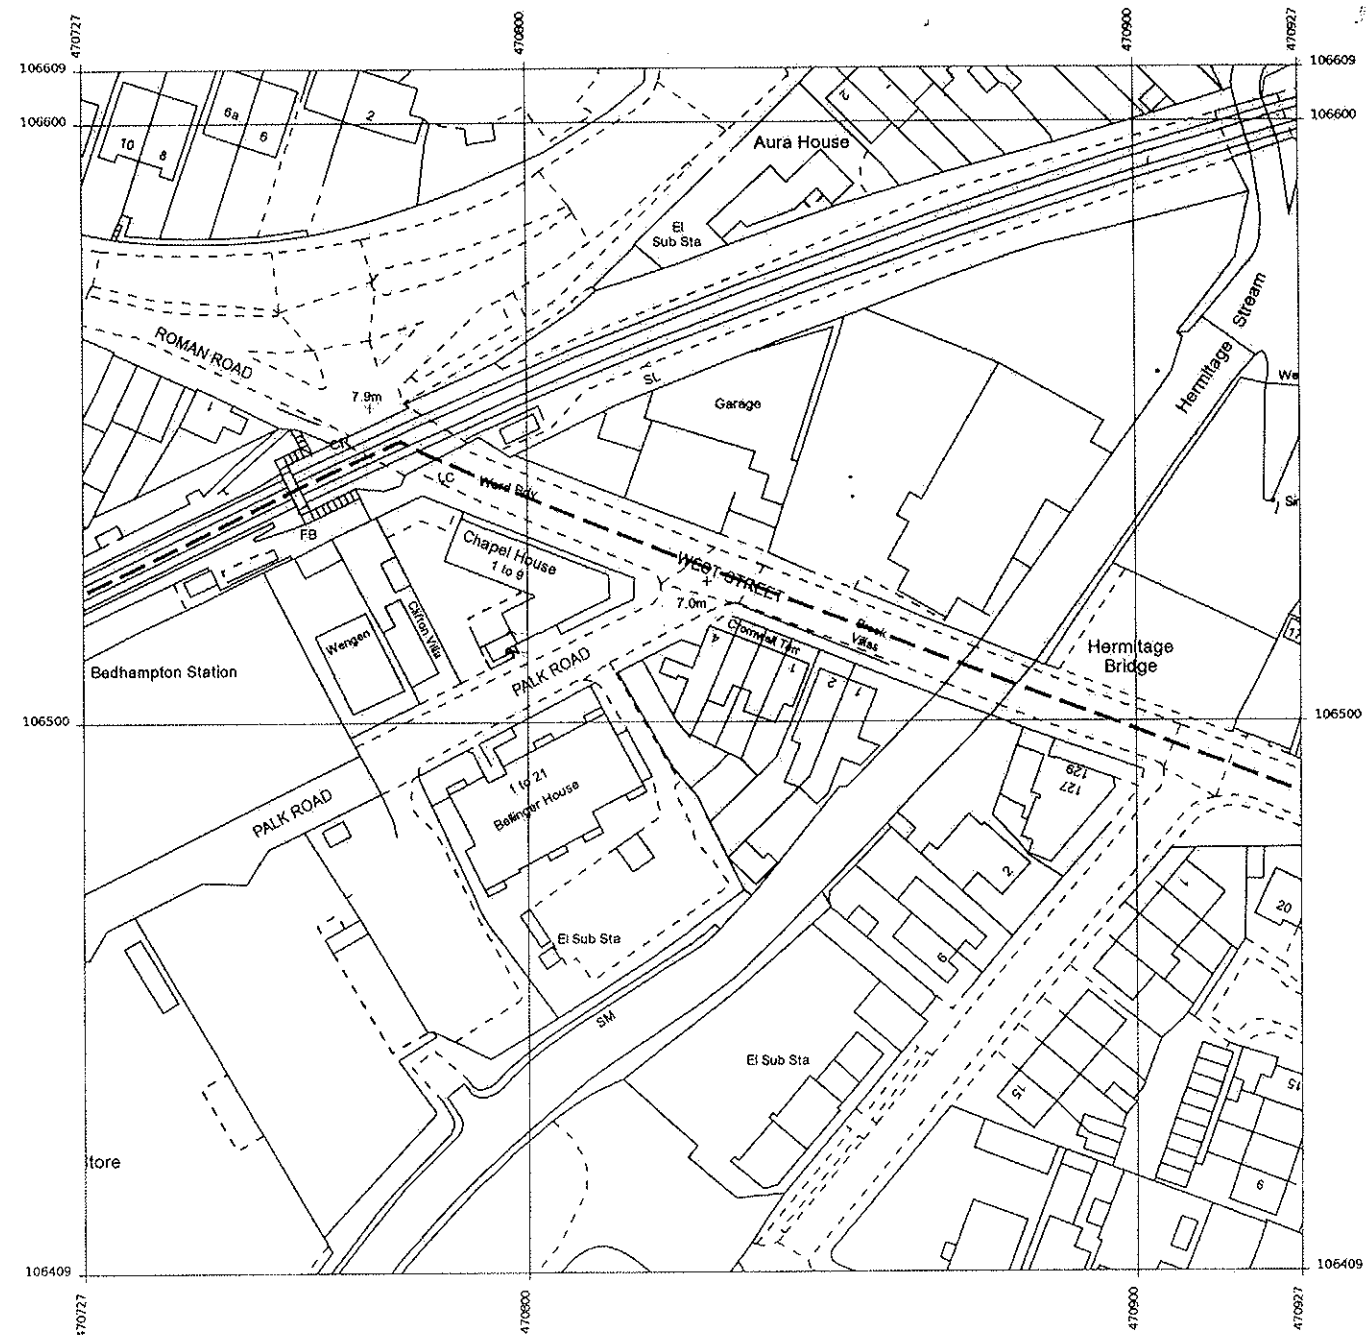

Produced 30 Oct 2019 from the Ordnance Survey MasterMap (Topography) Database and incorporating surveyed revision available at this date.

The representation of a road, track or path is no evidence of a right of way. The representation of features as lines is no evidence of a property boundary.

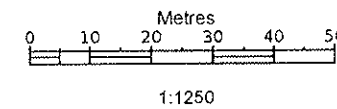

4, Cromwell Terrace, West St, Havant
PO9 1LJ

Supplied by: Latitude Mapping Ltd
Licence: © Crown Copyright and
database rights 2019 OS 100038864
Reference: OI1358475
Centre coordinates: 470827 106509