
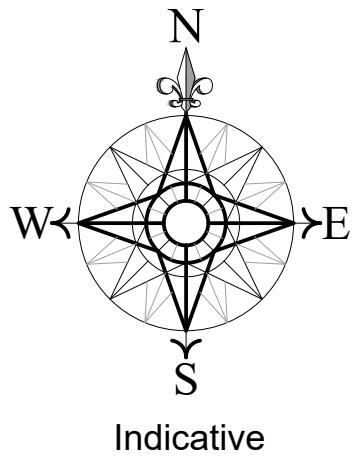


LINEAR SCALE 1:500
A3@1:500

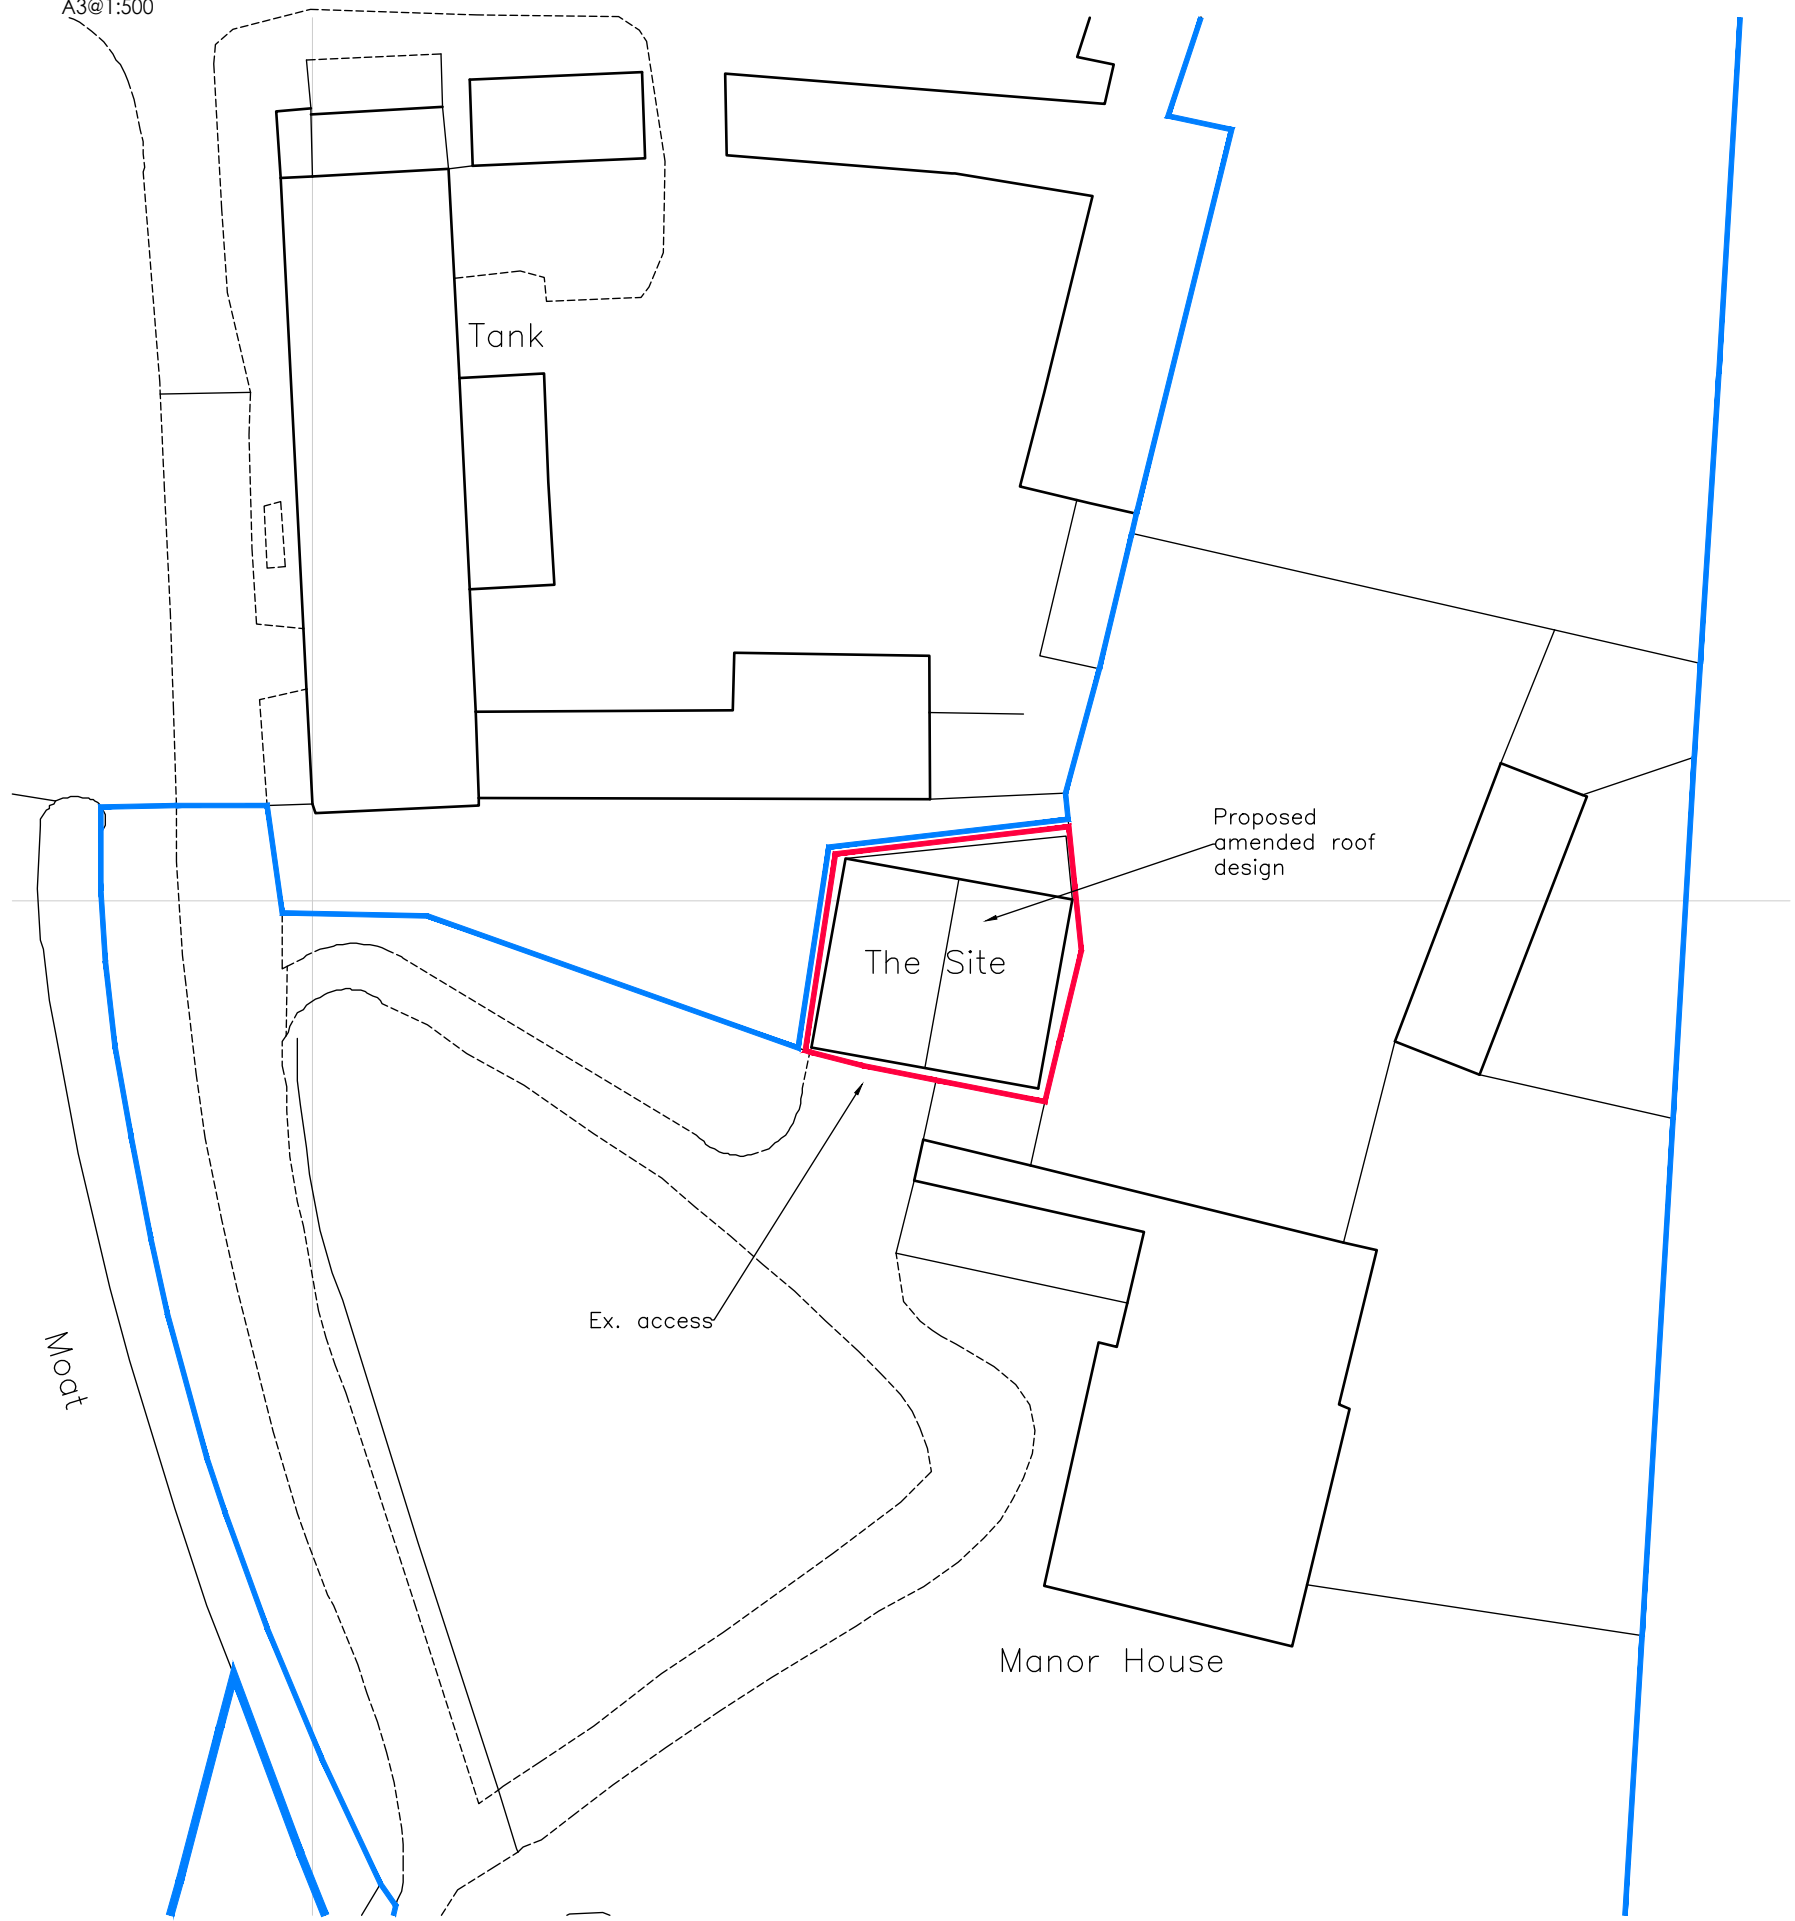

rev:

date:

note:

adp architects & urban designers

Tel: 0845 365 1475
Email: mail@adp-ltd.co.uk
www.adparchitectsltd.co.uk
Richmond Court, 94 Botley Road, Park Gate, Southampton, SO31 1BA

project name/address:
**Alterations & Additions
Manor House
Manor Road
Hayling Island
PO11 0QW**

client:
Mrs J Gladdis

drawing title:

job number:	drawing number:	revision:
1864	B01	
drawing scale/size:	date:	drawn:
1:500 (A3)	Aug 20	