


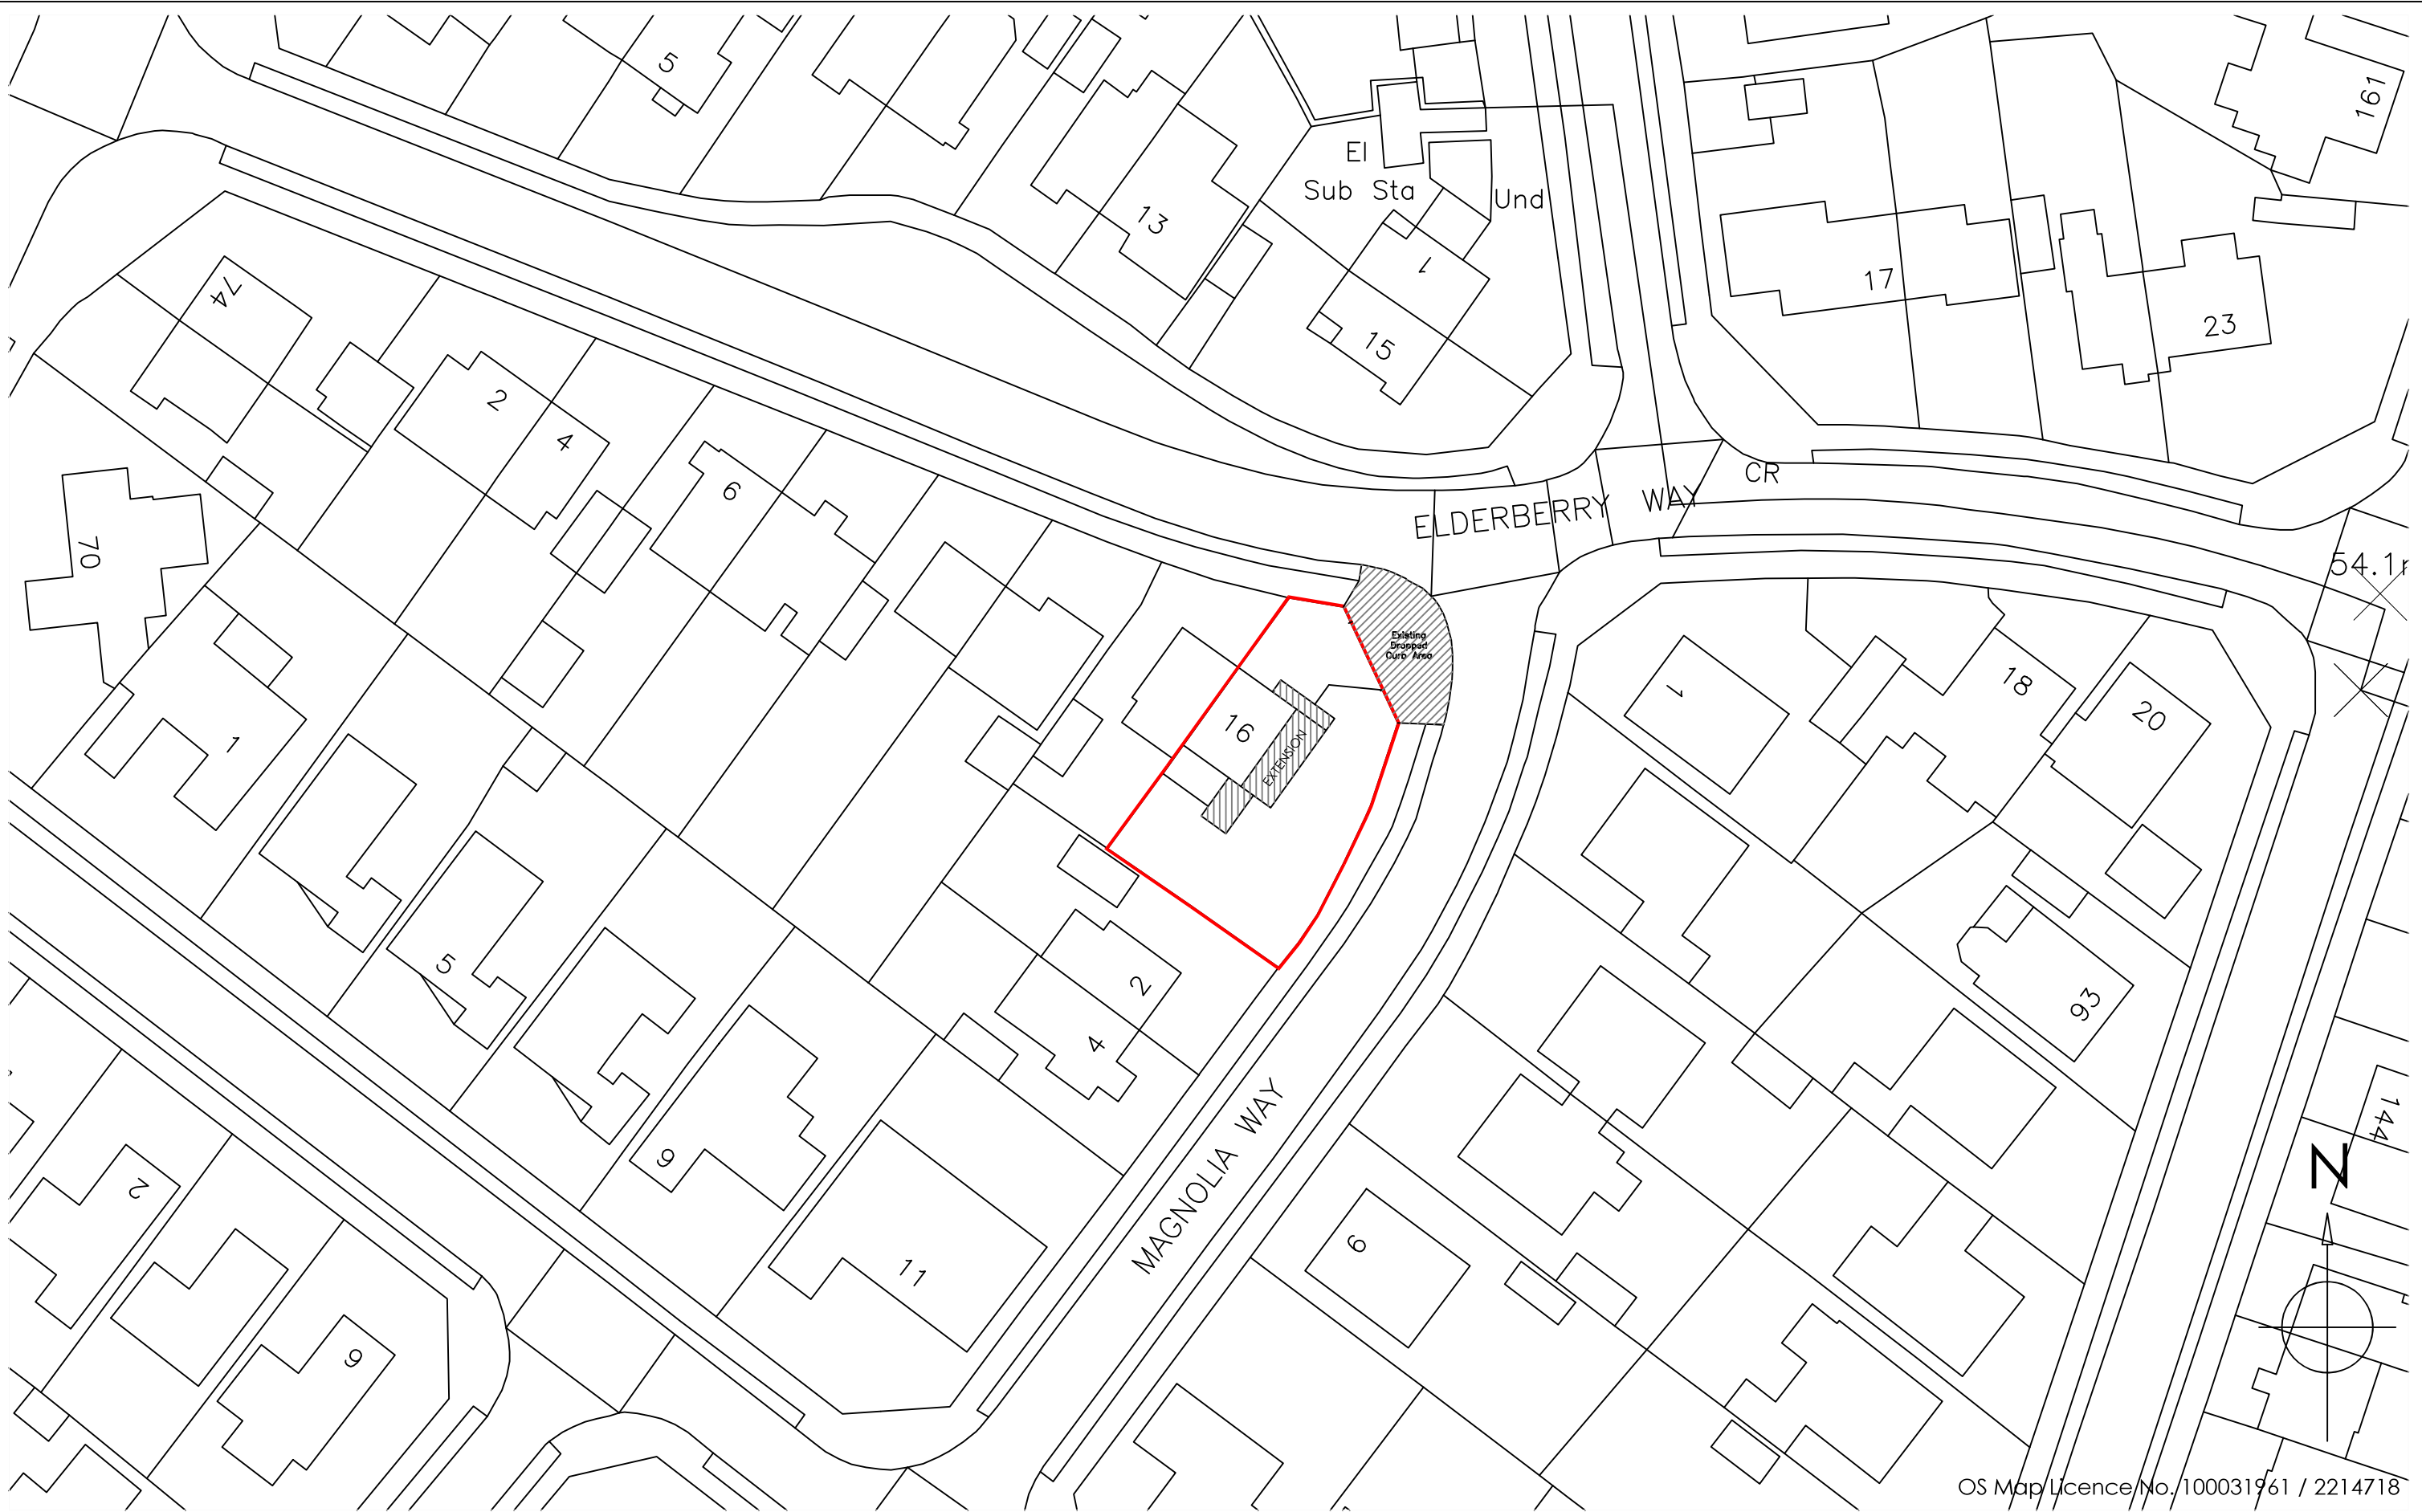


OS Map Licence No. 100031961 / 2214718

Copyright is reserved by GBS Designs and is issued on the condition that it is not copied or disclosed by or to any unauthorised persons without prior consent in writing from GBS Designs.

All dimensions to be checked on site

All structural elements to be specified by a suitably qualified structural engineer.

REV	DESCRIPTION	DRAWN	DATE
G	Windows to extension altered, internal changes to shower room/cloak room and parking	GBS	27.03.20
H	Entrance to front car parking altered	GBS	03.04.20

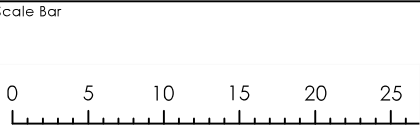

Drawing Ref 16 ELDER 13	
Scale at A1 N/A	Scale at A3 1:500
Date 10 JAN 2020	
Drawn by GBS	

Drawing Title 16 Elderberry Way, Waterlooville, Hampshire, PO8 9BJ.	
---	--



CAD - ARCHITECTURE - DESIGN

6 Shillinglee Waterlooville
Hampshire PO7 5RW

Tel 023 9225 8315
www.gbs-designs.co.uk