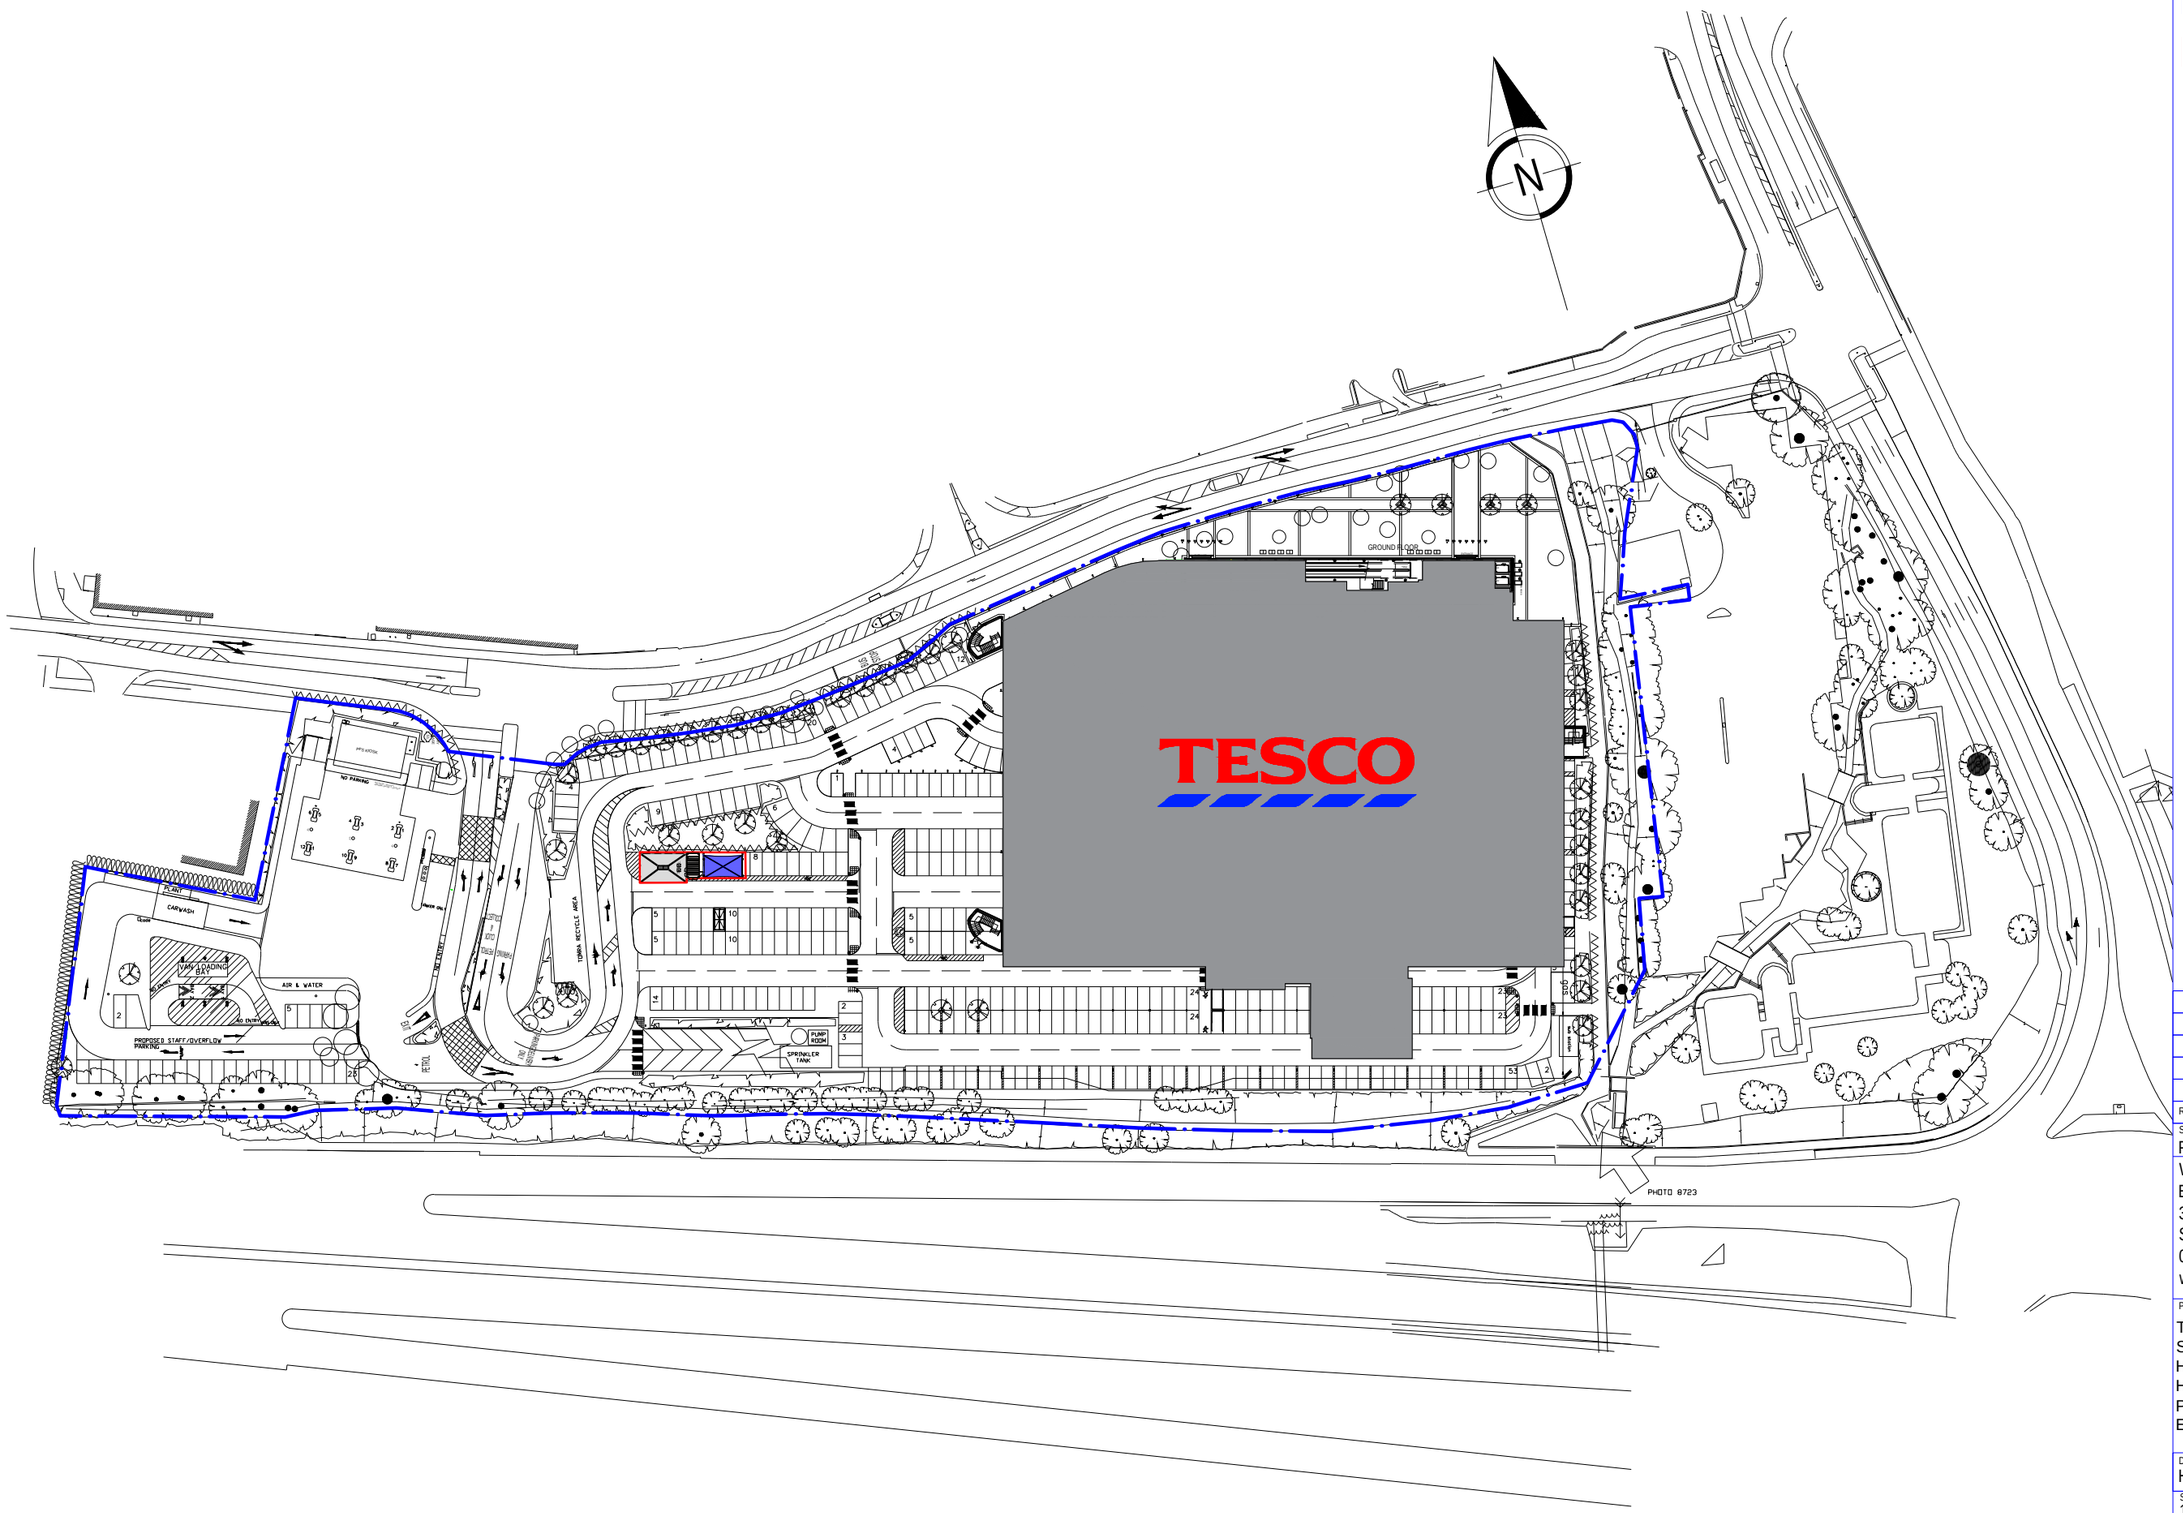

1:1250

25m 0 25m 50m 75m 100m 125m

Notes

Site boundary

Existing hand car wash

Rev	Amendment	Date	By

Status
PLANNING

Waves Consultancy Ltd
Bridge Studios
318-326 Wandsworth Bridge Road
SW6 2TZ
020 8877 3884
www.wavescarwash.co.uk

Project
Tesco Stores Ltd
SOLENT ROAD
HAVANT
HAMPSHIRE
PO9 1TR
England

Drawing Title
Hand Car Wash Site Plan

Scale
1:1250 @ A3

Drawn By
AP

Date
30/01/2020

Drawing Number
PO9 1TR-PL-002