
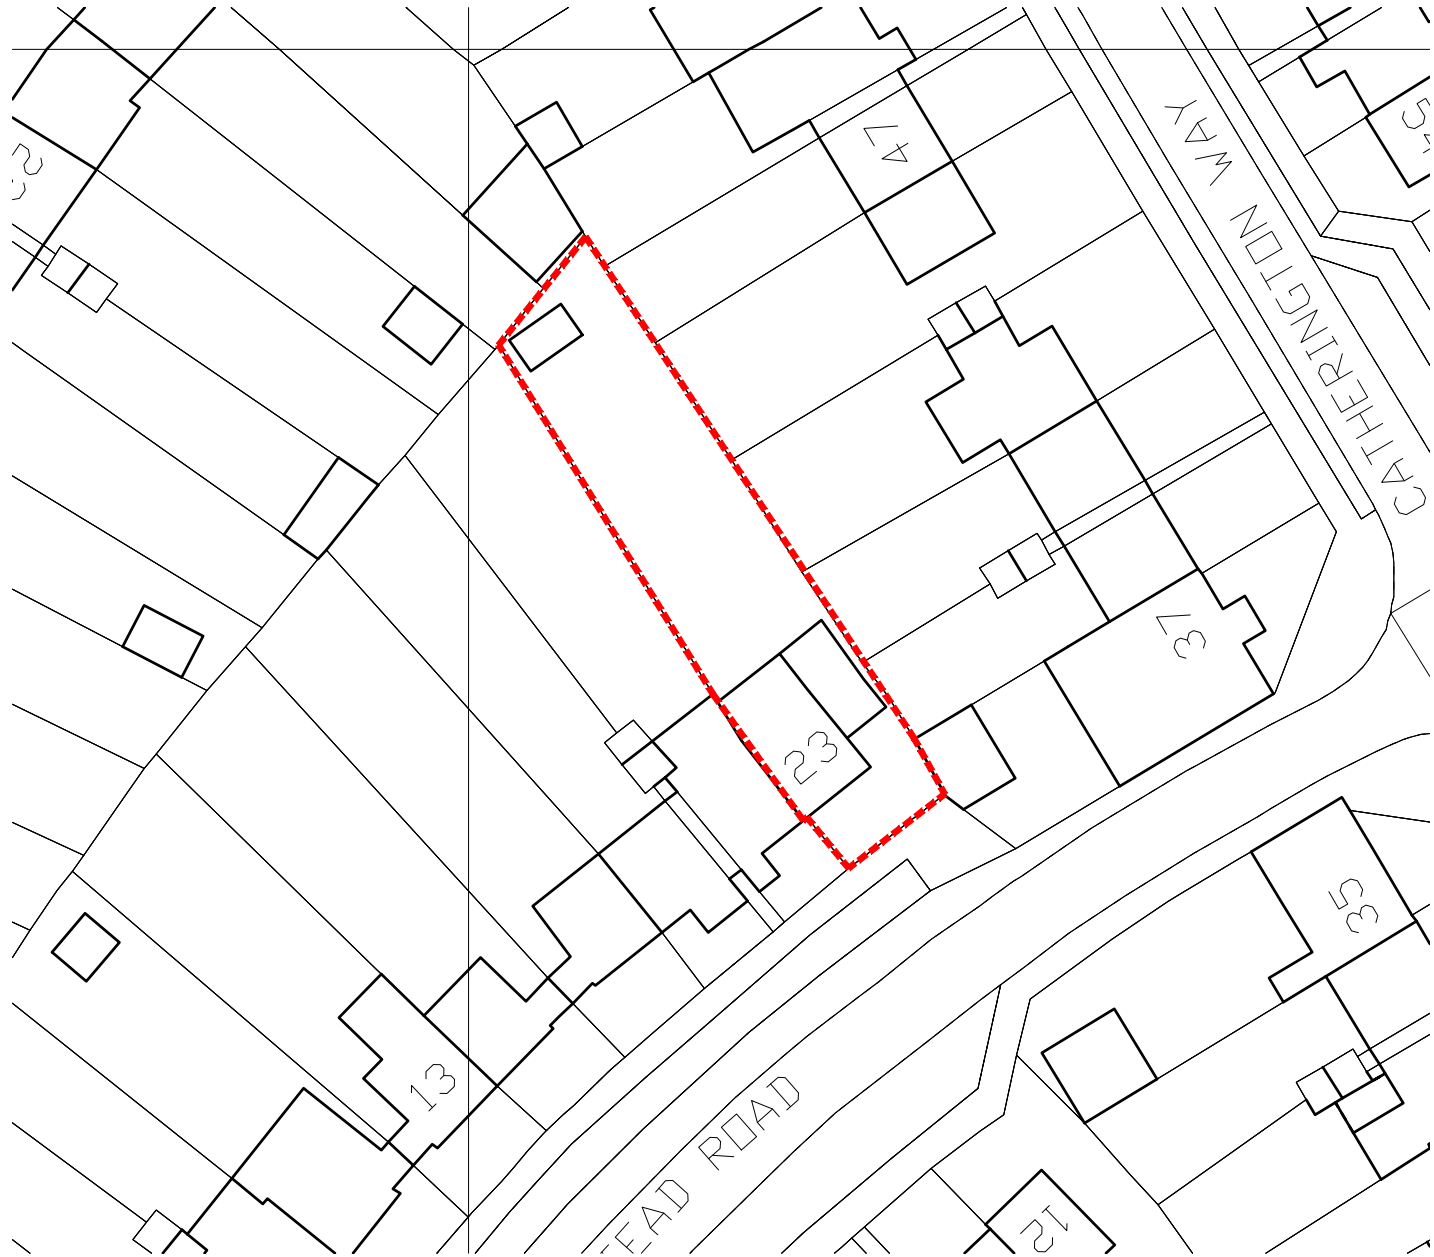


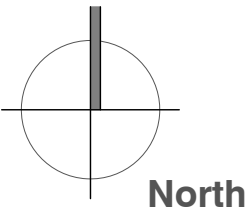

Block Plan Scale: 1:500@A3

notes

Permission is granted to scale from this drawing for the purpose of Local Authority Planning Approval only. In all other circumstances DO NOT scale from this drawing, please contact this office for any additional information required. Contractors, Sub Contractors and Suppliers are to check all relevant dimensions and levels of site and building before commencing any shop drawings or building work. Ordnance Survey information is reproduced under Crown Copyright 2016 ©. All rights reserved. Licence number 1000047474. This drawing is the copyright of D84 architects Ltd ©

RIBA 
Chartered Practice

revisions	date
P1 Issued for Planning	17.05.19

D84 architects

17 Pembroke Road
Portsmouth
PO1 2NT

Telephone
+44 (0)2392 177850
+44 (0)7790 322989

Email
mail@D84architects.co.uk

Web
www.D84architects.co.uk

Project
23 Medstead Road,
Havant

Title
Proposed Block Plan

Status PRELIMINARY		
Drawn KR	Checked	Date May '20
Project No. D8420_19	Scale 1:500@A3	
Drawing No. D8420_19/05	Rev P1	