



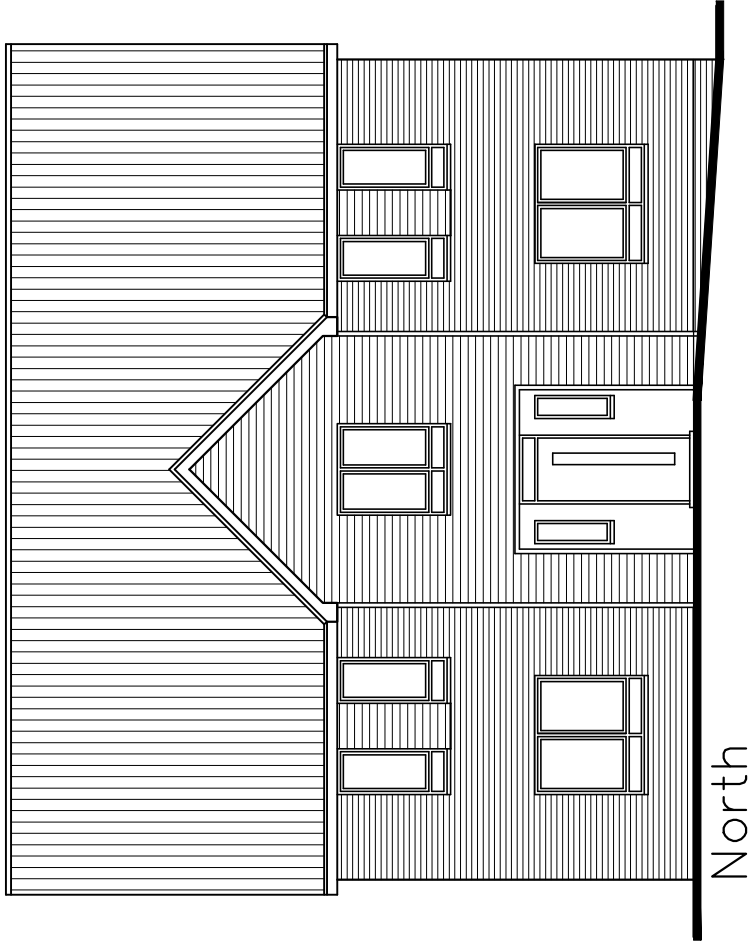


North

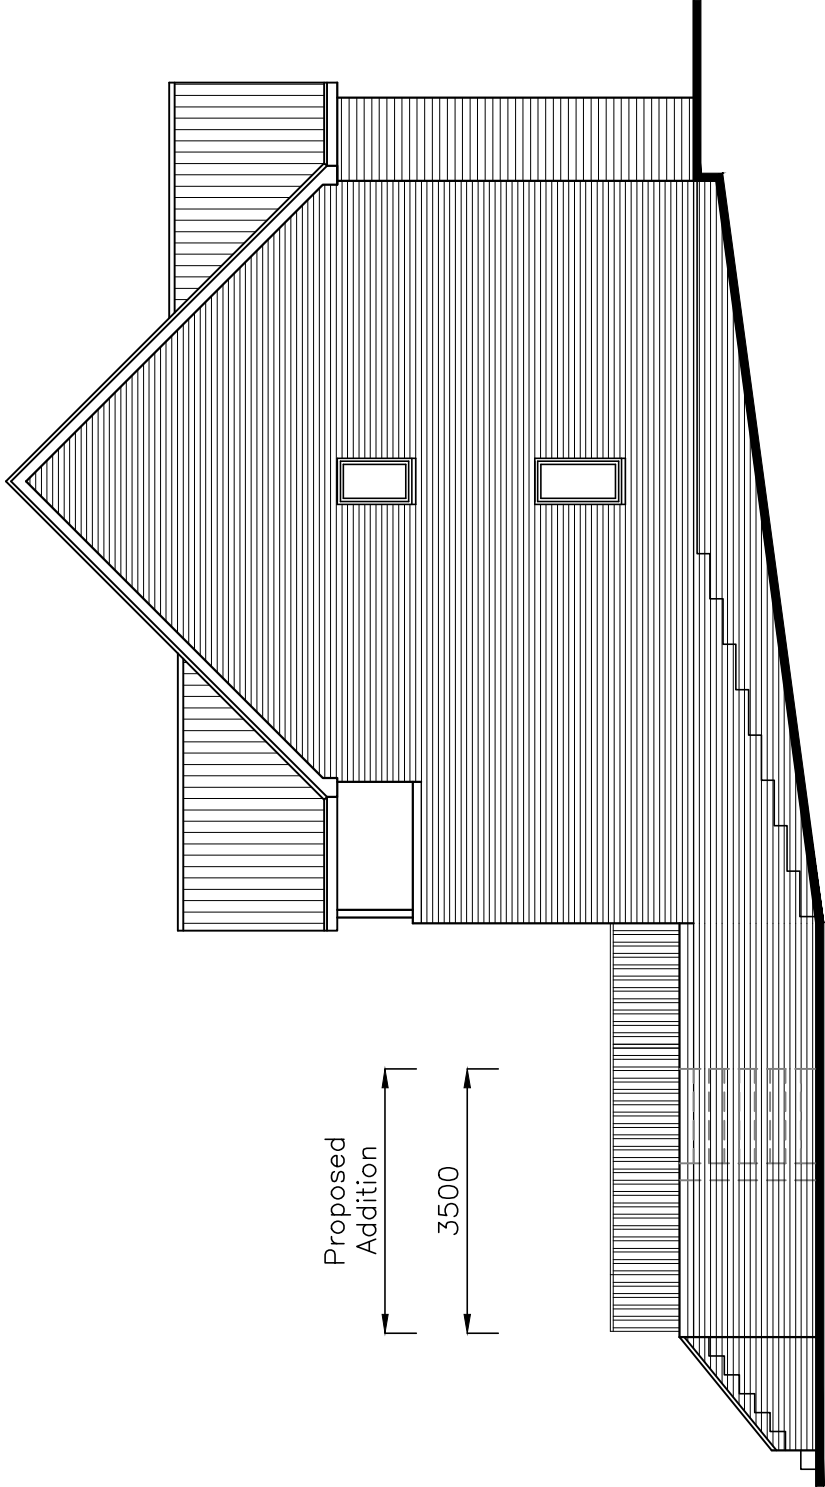

East



South

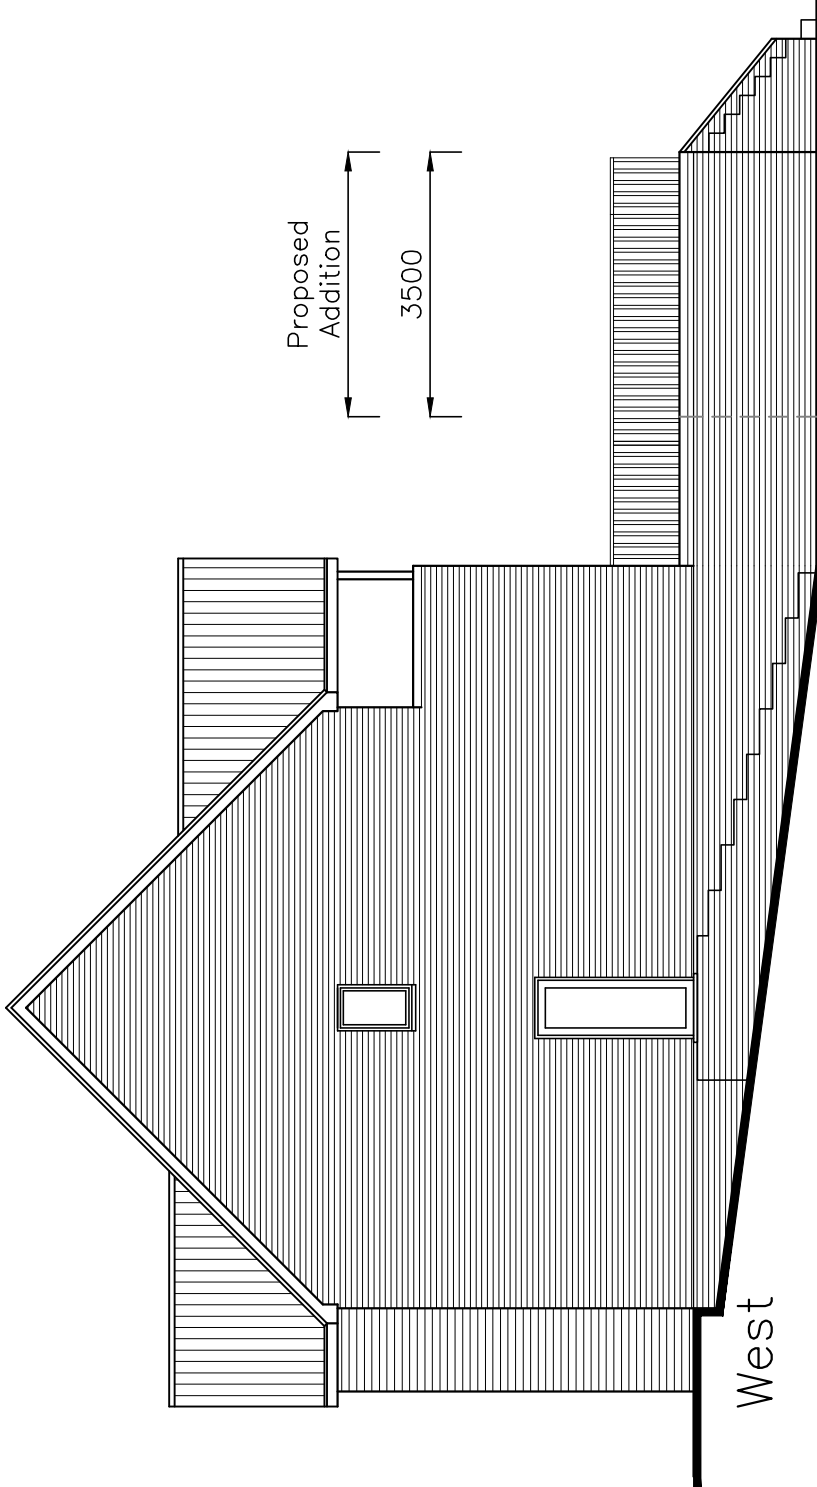

West



Critchley Architecture And Design Ltd.
Contact: 02392 474 919 | info@caad.online

The Old Brewery, 15E South Street, Havant, PO9 1BU

Proposed Elevations

Revisions

- a) Amendment 18/08/2020 CAL
- b) Amendment 20/08/2020 CAL
- c)
- d)

38 Portsea View,
Bedhampton.
PO9 3FE

Scale A1=1:50, A3=1:100
Drawn CAL
Date 11/08/2020

20053-501^B

10m

20m

30m

40m