

Plant Schedule					
Shrubs					
Abb	Species	Pot	Size	Density	Total
C o 'E'	Carex oshimensis 'Evergold'	2L		5/m ²	65 No.
C be	Carpinus betulus		100-125cm	5/m	154 No.
C ter	Choisya ternata	3L	30-40cm	3/m ²	7 No.
C ter 'S'	Choisya ternata 'Sundance'	3L	30-40cm	3/m ²	15 No.
C al 'A'	Cornus alba 'Aurea'	3L	40-60cm	3/m ²	9 No.
C al 'S'	Cornus alba 'Sibirica'	3L	40-60cm	2/m ²	8 No.
Ef 'H'	Euonymus fortunei 'Harlequin'	3L	20-30cm	3/m ²	9 No.
H r	Hebe rakaiensis	3L		3/m ²	24 No.
L s p	Lavandula stoechas pedunculata	3L	20-30cm	3/m ²	10 No.
L s 'A'	Luzula sylvatica 'Aurea'	2L		4/m ²	17 No.
N d 'F P'	Nandina domestica 'Fire Power'	5L		4/m ²	28 No.
P x f 'R'	Photinia x fraseri 'Red Robin'	3L	30-40cm	3/m ²	8 No.
R'					
P mu 'M'	Pinus mugo 'Mops'	3L	15-20cm	4/m ²	44 No.

Ornamental Hedge Planting				
Abb	Species	Pot	Size	Total
C be	Carpinus betulus	1+2: Feathered: B	100-125cm	5/m

Trees				
Abb	Species	Spec	Height	Total
A ca	Acer campestre	12-14cm	Heavy Standard: 5 brks: 3x: RB: Clear Stem min. 200cm	2 No.
A gl	Alnus glutinosa	8-10cm	Standard: 3 brks: 2x: RB: Clear Stem 175-200cm	4 No.
A gl	Alnus glutinosa	12-14cm	Heavy Standard: 5 brks: 3x: RB: Clear Stem min. 200cm	4 No.
B pe	Betula pendula	8-10cm	Standard: 3 brks: 2x: RB: Clear Stem 175-200cm	3 No.
T co	Tilia cordata	12-14cm	Heavy Standard: 5 brks: 3x: RB: Clear Stem 175-200cm	3 No.

Planting Notes

1. Tree procurement, planting and management shall be in accordance with BS 8545:2014 Trees: from Nursery to Independence in the landscape- Recommendations. All other plants shall be handled in accordance with 'Plant Handling', the booklet published by the Committee for Plant Supply and Establishment (CPSE). The contractor shall comply with clauses 3 & 4 of the above booklet (obtained from the Horticulture Trades Association, 19 High Street, Theale, Reading, Berks RG7 5H) which refers to the receipt, unloading and temporary storage of plants.

2. Plants shall be first class examples of their species or variety, free from all pests and diseases, with good fibrous root systems and materially undamaged (refer to relevant sections of BS3936 Parts 1-4 'Specification of Nursery Stock').

3. All planting is to be in general compliance with BS4428: 1989 'Code of Practice for general landscape operations (excluding hard surfaces)'.

4. Shrub beds to have a min depth of 450mm good quality topsoil, beds should be cultivated prior to planting and be free from weeds or any stones/ rubble material greater than 50mm

5. All BR Whips and BR stock (proposed hedgerows) to be protected with a spiral bound tree/shrub guard and secured into place with a cane. Ensure that the areas around the base of the shrubs are maintained weed free during the establishment period using a glyphosate based herbicide. BR stock should be notch planted and heeled in securely to firm into position.

6. All trees are to be staked and secured as follows:
i) Standard to be single staked using a short stake (at 600mm above ground level) and secured with a rubber webbing tie and spacer.
i) Heavy standards to be double staked with cross bar (at 1000mm above ground level) and secured with rubber tree tie.

7. For the ornamental trees: One number 80 litre bag of tree planting compost (non-peat based) is to be incorporated into tree pits. Compost must be mixed thoroughly with topsoil. Trees shall be planted in tree pits of the following minimum sizes (or large enough to comfortably accommodate the root ball, whichever is the largest):


Standard: 800 x 800 x 650mm deep
Extra heavy standard: 1000 x 1000 x 900mm deep

8. The contractor must ascertain for himself/herself the exact location of underground services and maintenance points.

9. All areas of ornamental planting are to be mulched to a depth of 50mm with medium grade tree bark.

10. The grassed areas will be seeded with a low growing species rich grass mix (unless otherwise advised by the client).

11. Water all plants and trees on the same day of planting and there after as necessary (min once a week in periods of drought) to ensure the establishment of the plants during the 12months defects period.

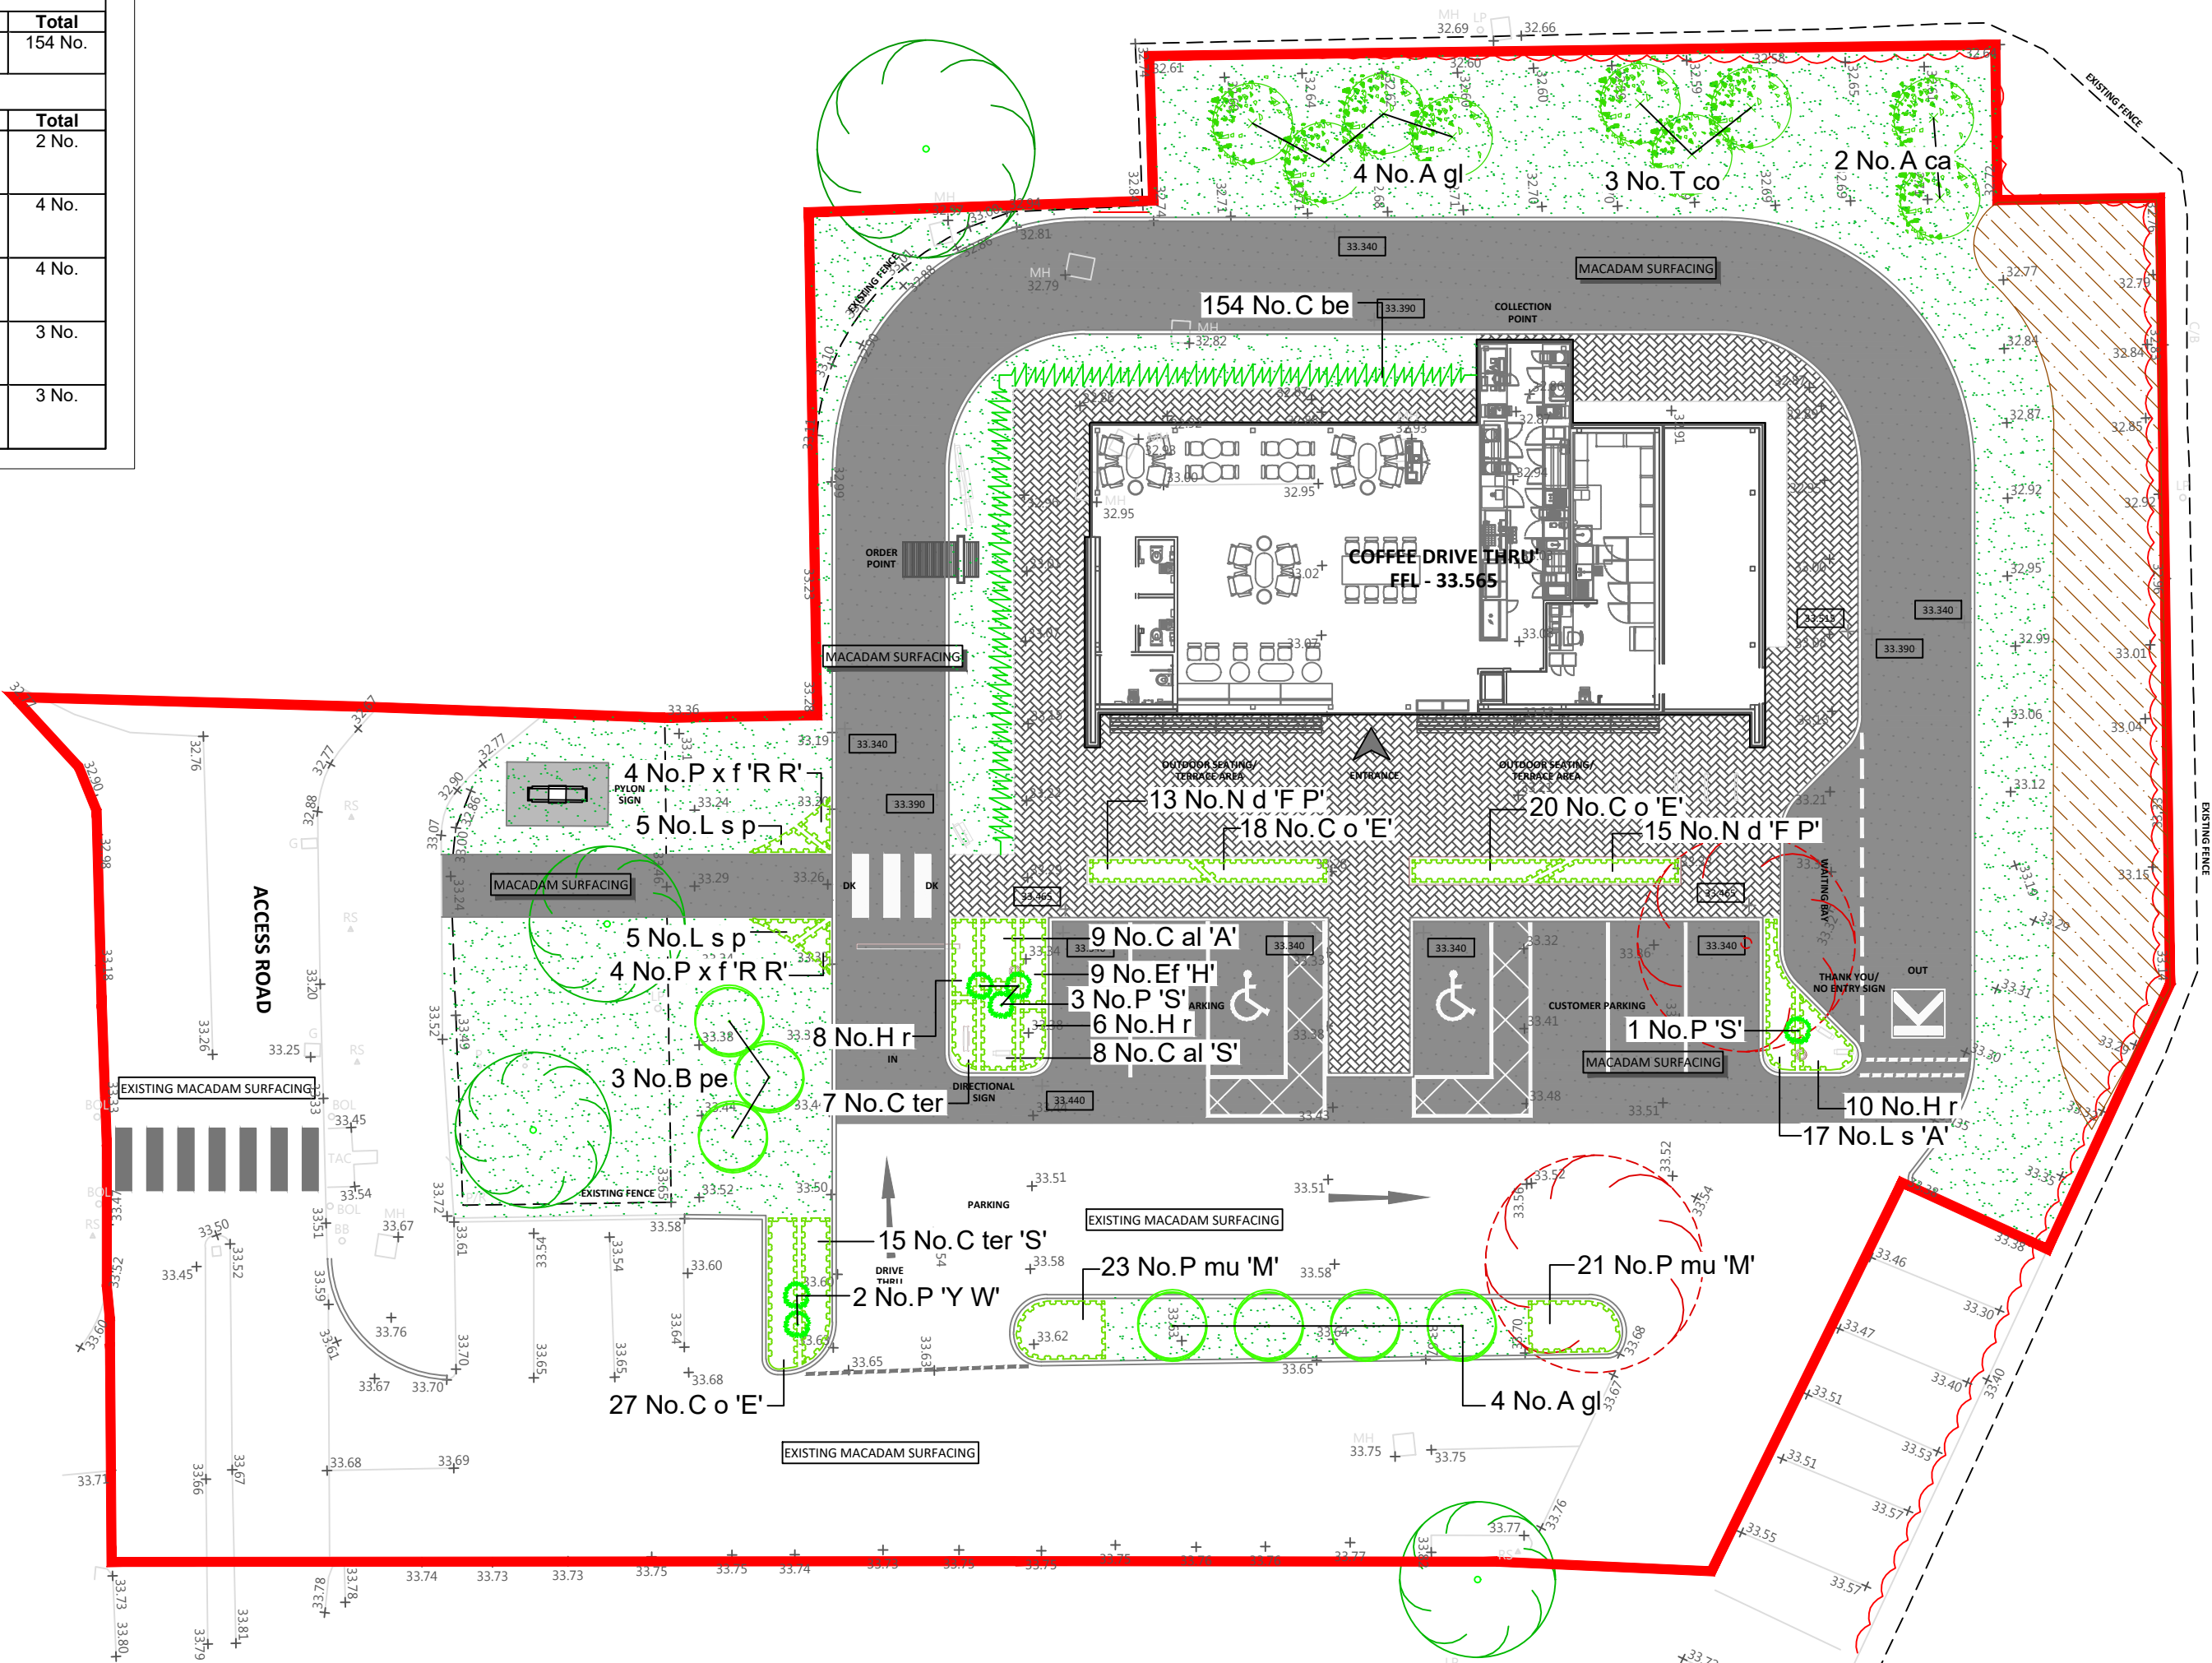

LEGEND

SOFT LANDSCAPING




Existing trees and vegetation to be retained




Existing trees and vegetation to be removed




Proposed trees
Planted as heavy standards at 12-14cm girth

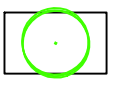

Proposed trees
Planted as standards at 8-10cm girth

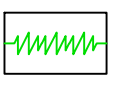


Proposed ornamental hedge
BR stock planted at 5 per lin.m

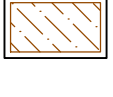

Proposed native shrub mix
Planted as BR at 1 metre centres in single species groupings of 3-5no.



Proposed shrub beds
Planted 3L containers 2-3 per sq.m

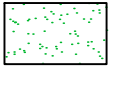

Proposed grass areas
Seeded with a general amenity grass mix (unless otherwise advised by the client)



DEP LANDSCAPE ARCHITECTURE LTD

2 COMMERCIAL STREET, MANCHESTER
M15 4RQ

T: 0161 2419878

W: www.dep.co.uk

Client

Euro Garages Ltd.

Project

ASDA Havant

Description

Landscape Layout

Status

Planning

Scale

1:200 @ A2

Drawn

TC

Job number

4491

Drawing number

01

Date

20.02.20

Revision

Copyright DEP Landscape Architecture Ltd

All levels and dimensions to be checked on site by contractor prior to commencement; Any variations to be reported to the client. This drawing is to be read in conjunction with all others relating to the project and all information derived accordingly; any anomalies to be reported to the client. Do not scale from this drawing. Use figured dimensions only. Work shown on this drawings to be carried out in accordance with current British Standards and Codes of Practice.

© Copyright to DEP Landscape Architecture Limited. The information shown on this drawing shall not be reproduced or copied in any form without prior written consent from DEP Landscape Architecture Limited.