


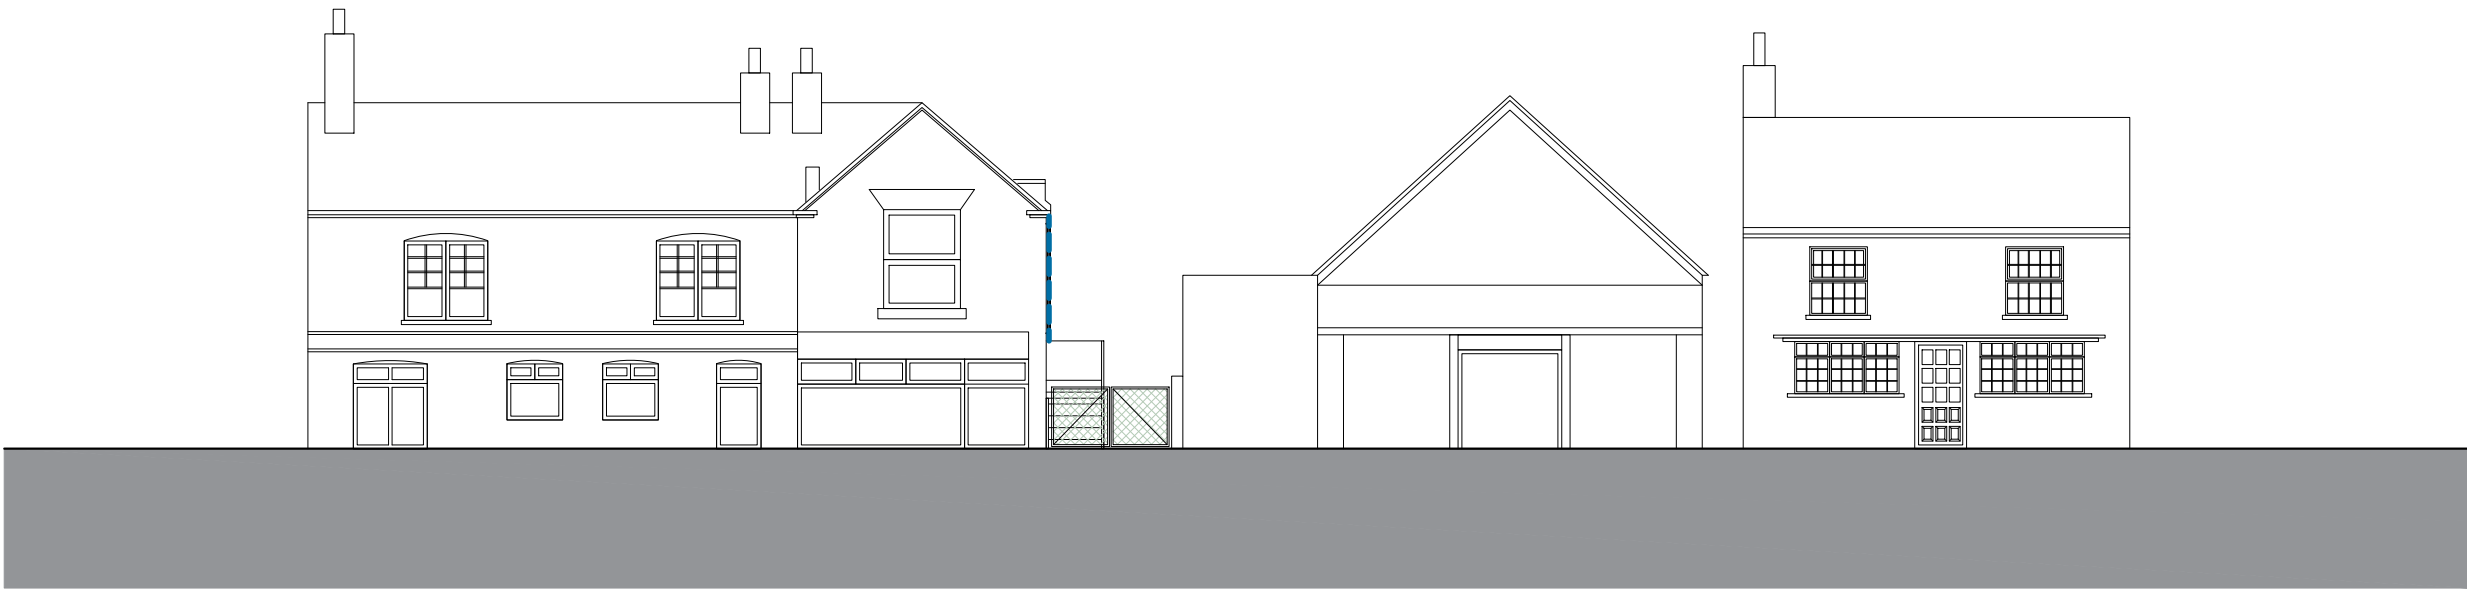

Existing



Proposed



Title
Elevation BB

Address
28A North Street, Havant,
PO9 1PT

Client
Clear Channel

Job No. 011-2707-0007
Issued 01/02/20

Scale
1:200 @ A3

- Key**
- 1. Existing Advertising Board
 - 2. Proposed Media Screen

All information is to be checked on site for accuracy and fit. Only drawings with WD status with the most recent revision are to be used for construction.