


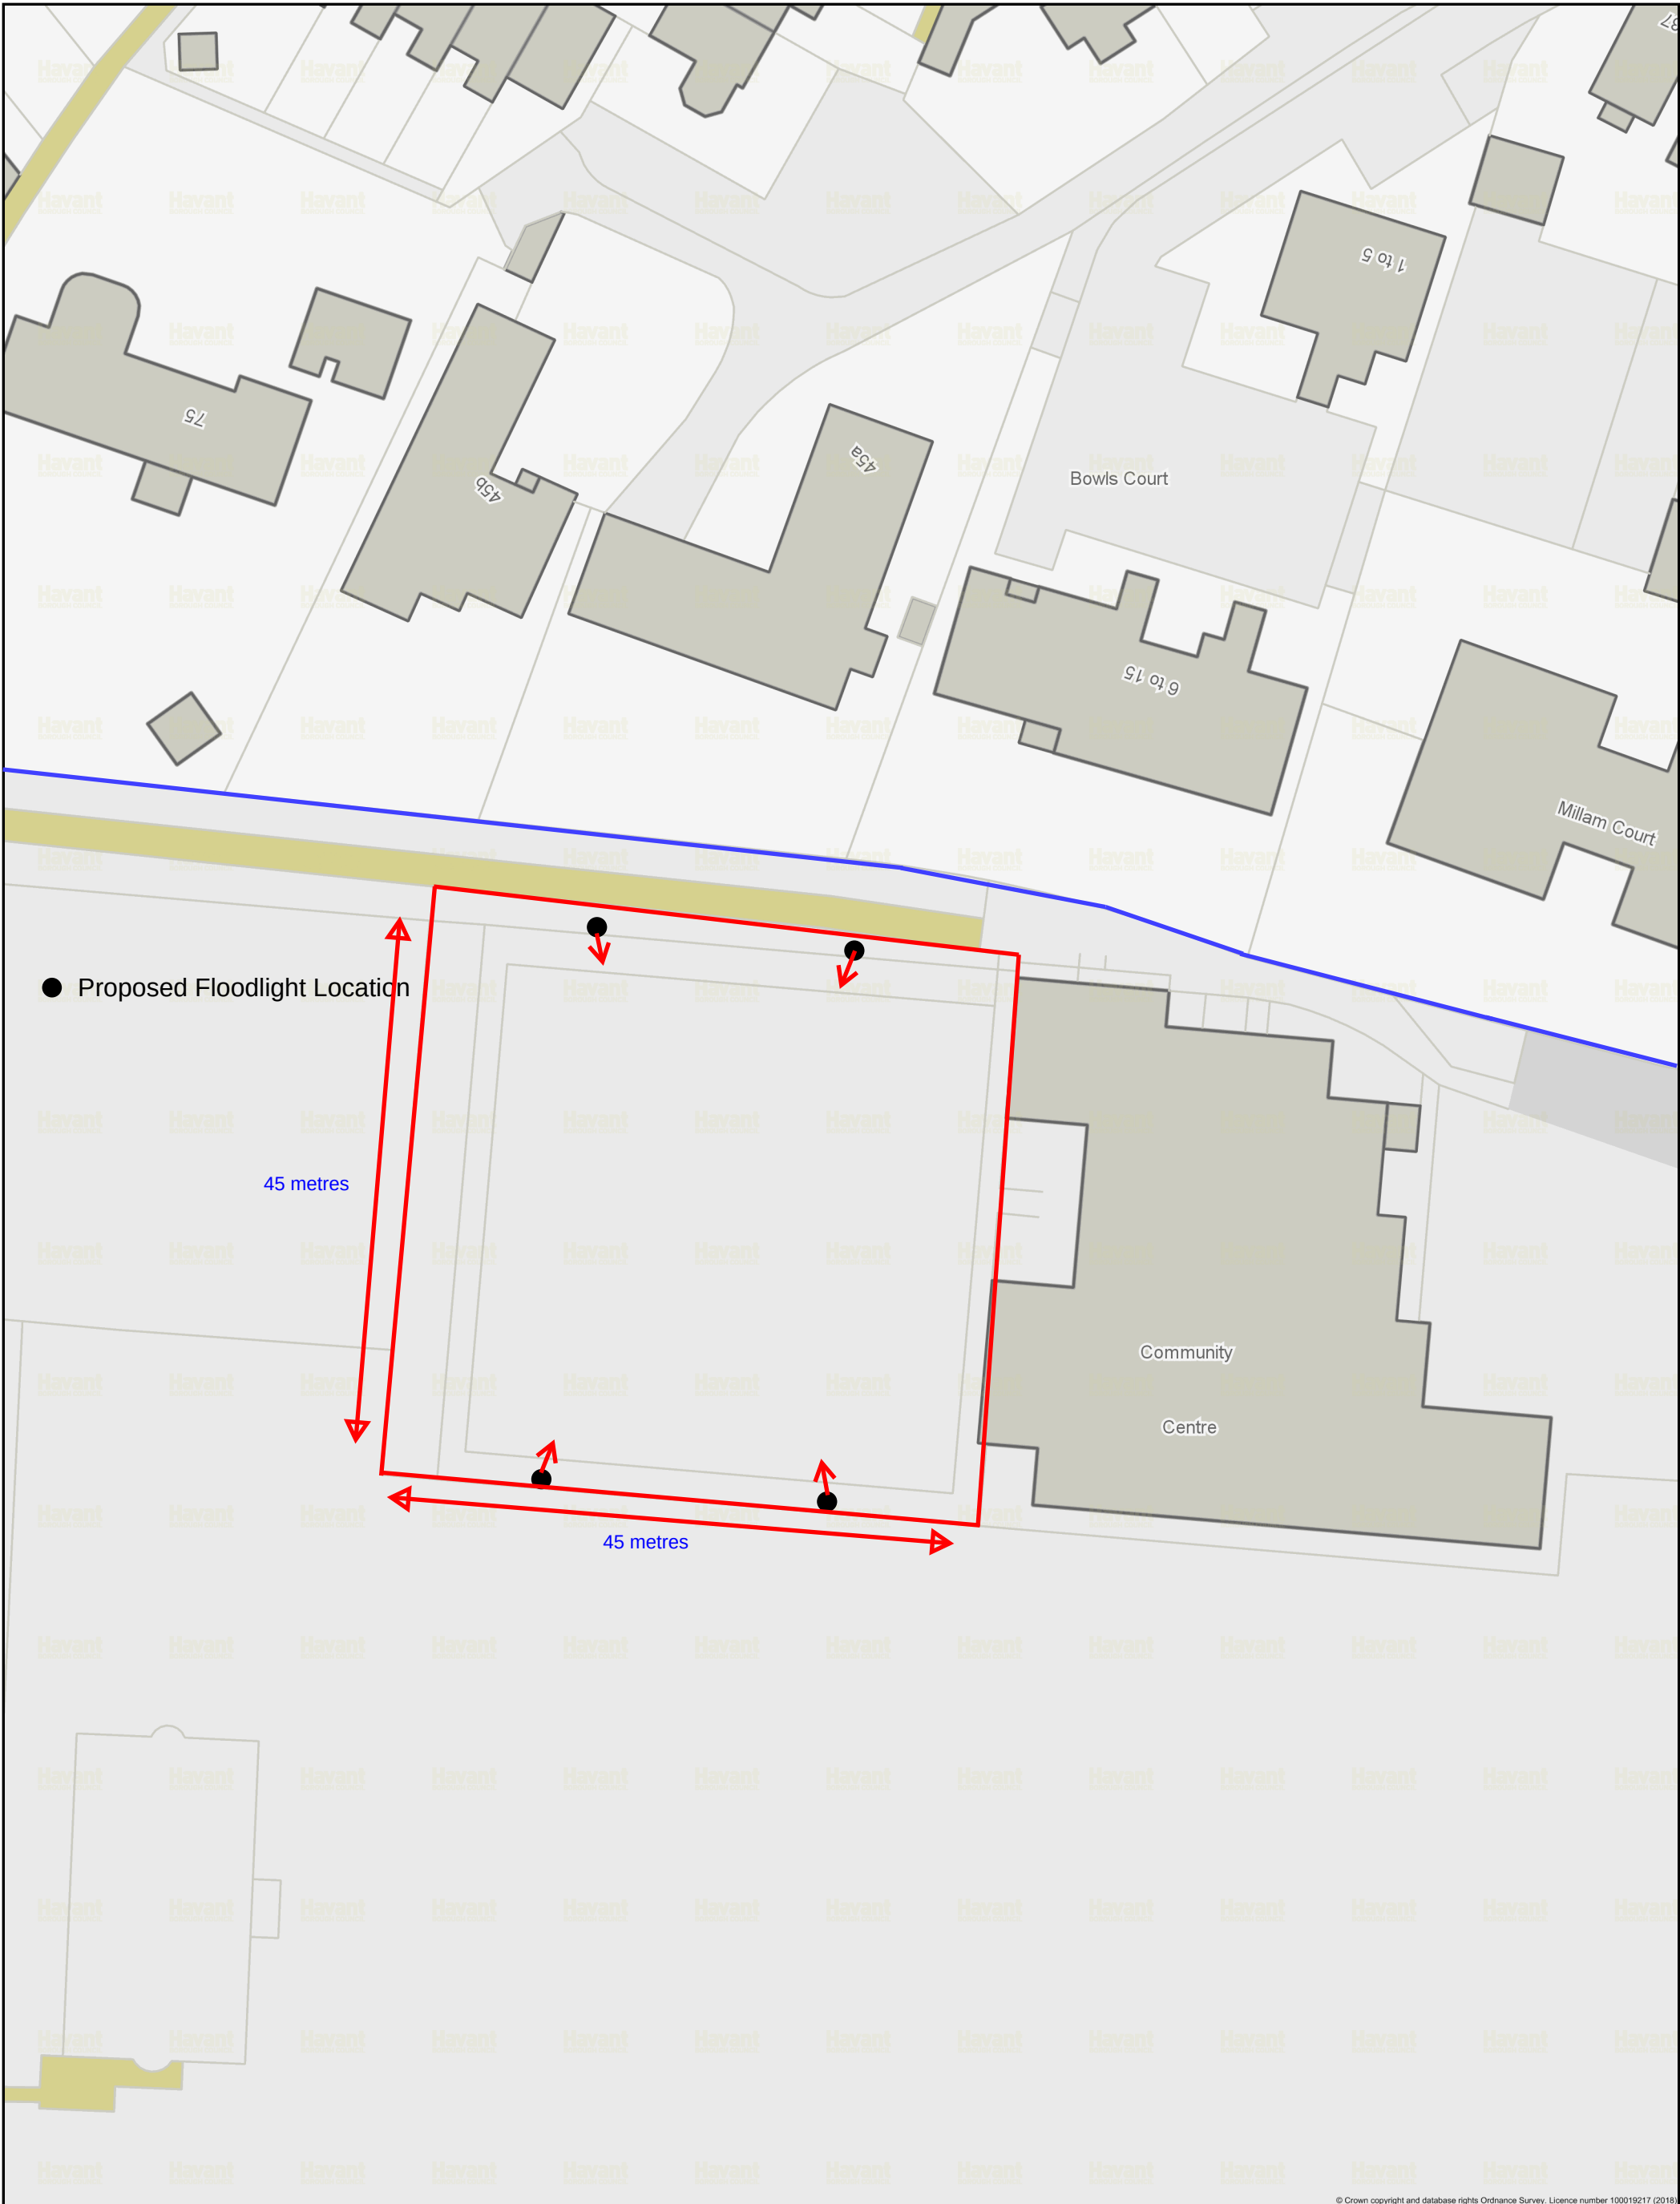

© Crown copyright and database rights Ordnance Survey. Licence number 100019217 (2018)

Hayling Island Bowls Green, Station Road, Hayling Island, PO11 0HB

Havant
BOROUGH COUNCIL

N
Scale: 1:500

Printed on: 2020-07-22 14:43:44

© Havant Borough Council - OS Licence 100019217