


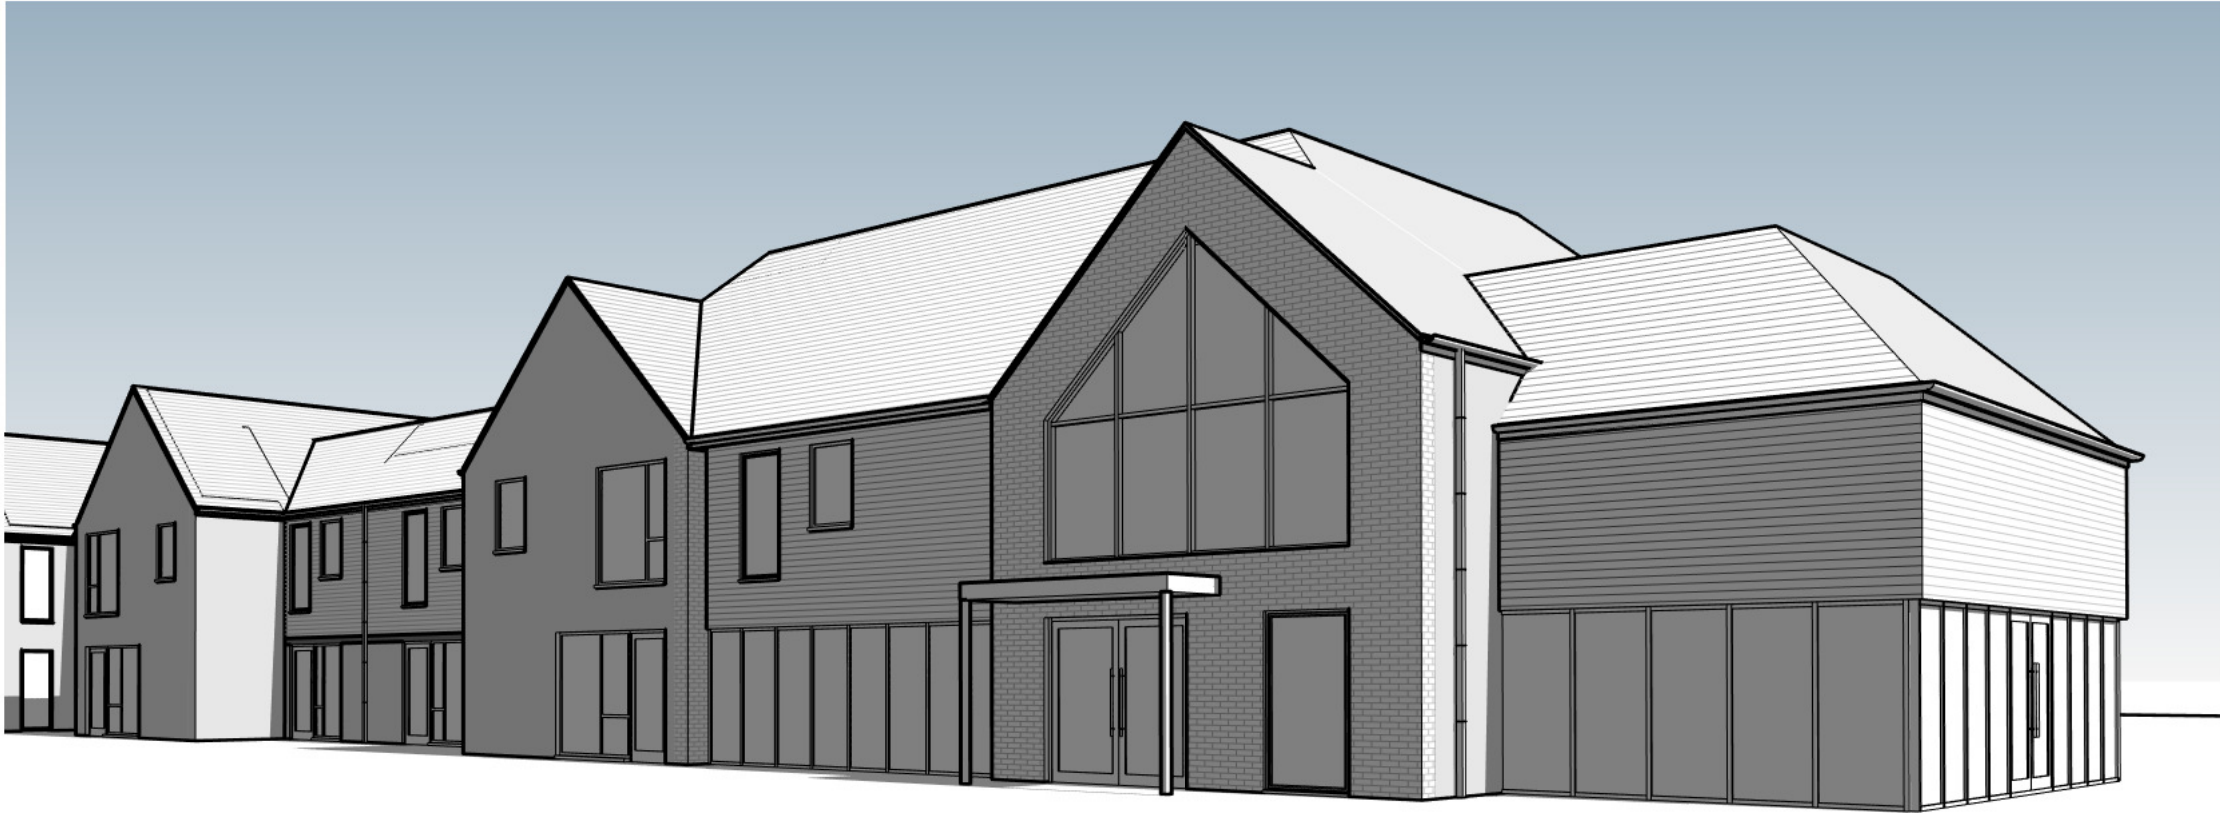


8 CARE HOME VISUAL - CAR PARK ENTRANCE



9 CARE HOME VISUAL - NORTHERN ELEVATION ENTRANCE



10 CARE HOME VISUAL - NORTH EAST CORNER

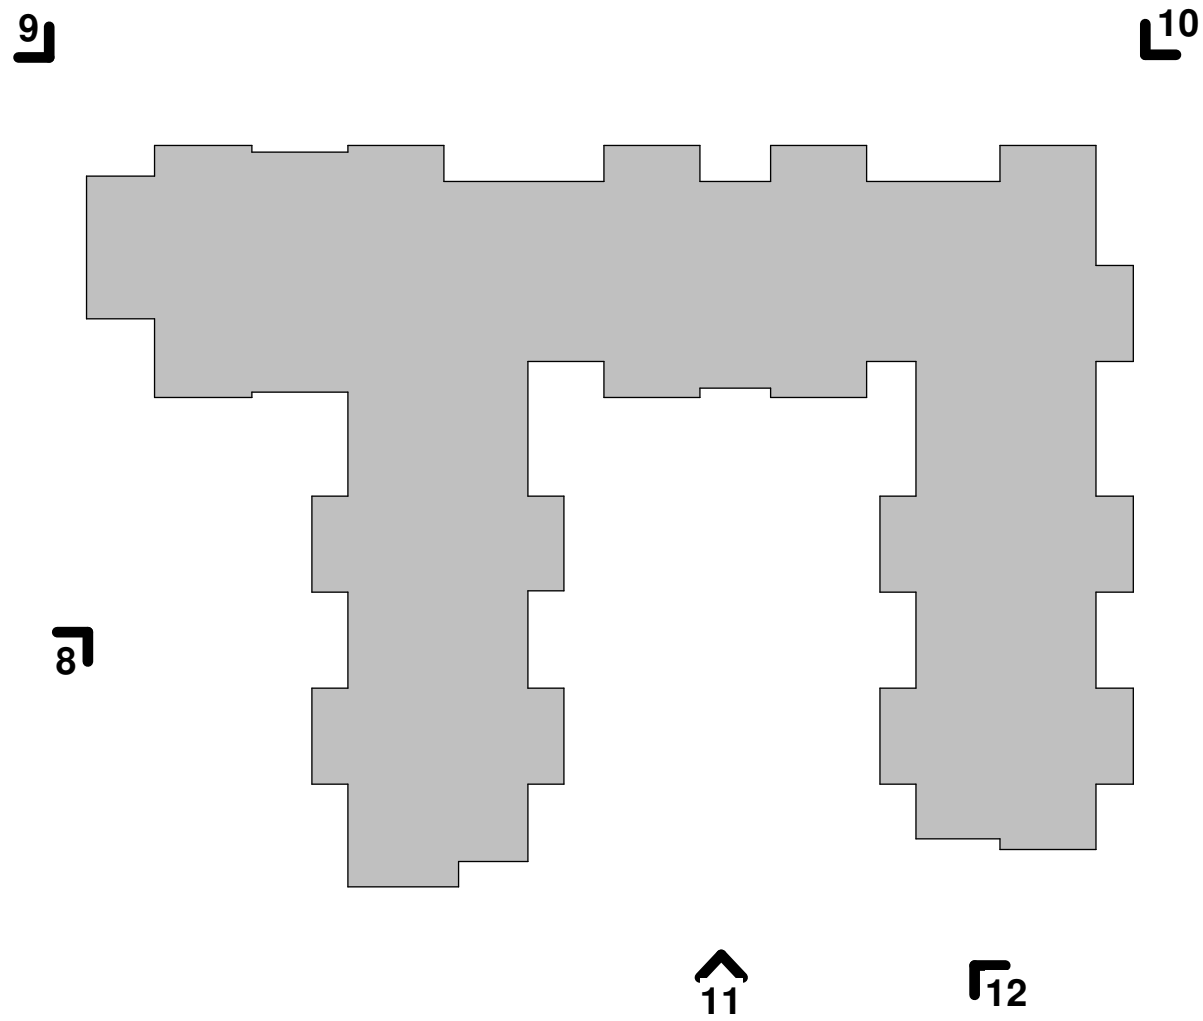

Key to Visuals 07
1 : 500



11 CARE HOME VISUAL - REAR COURTYARD 1



12 CARE HOME VISUAL - REAR COURTYARD 2