



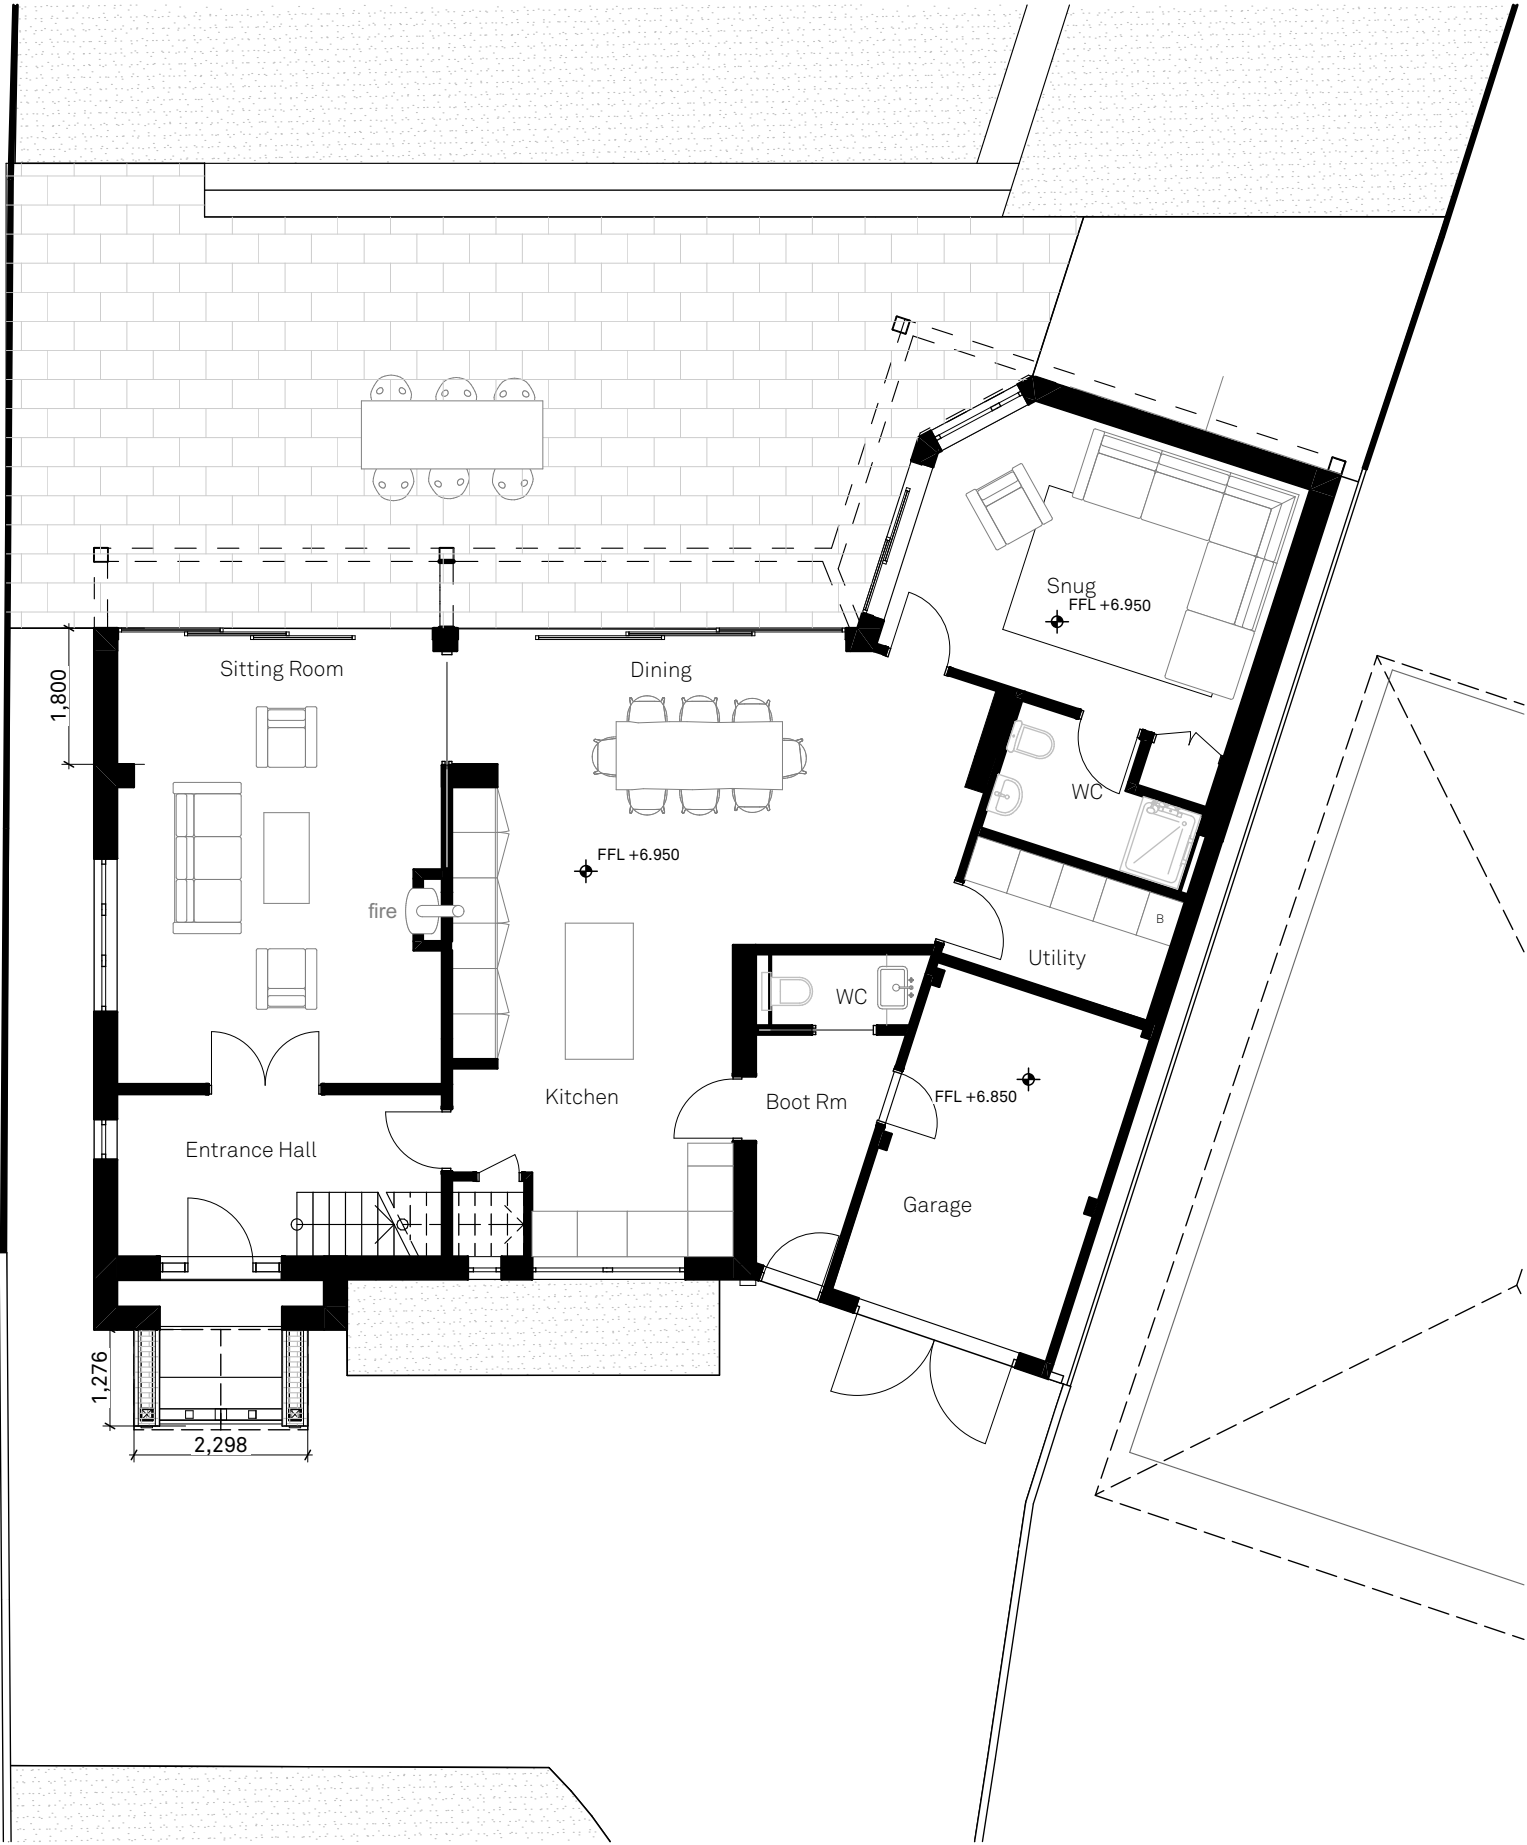

1:100 Ground Floor Plan - Proposed

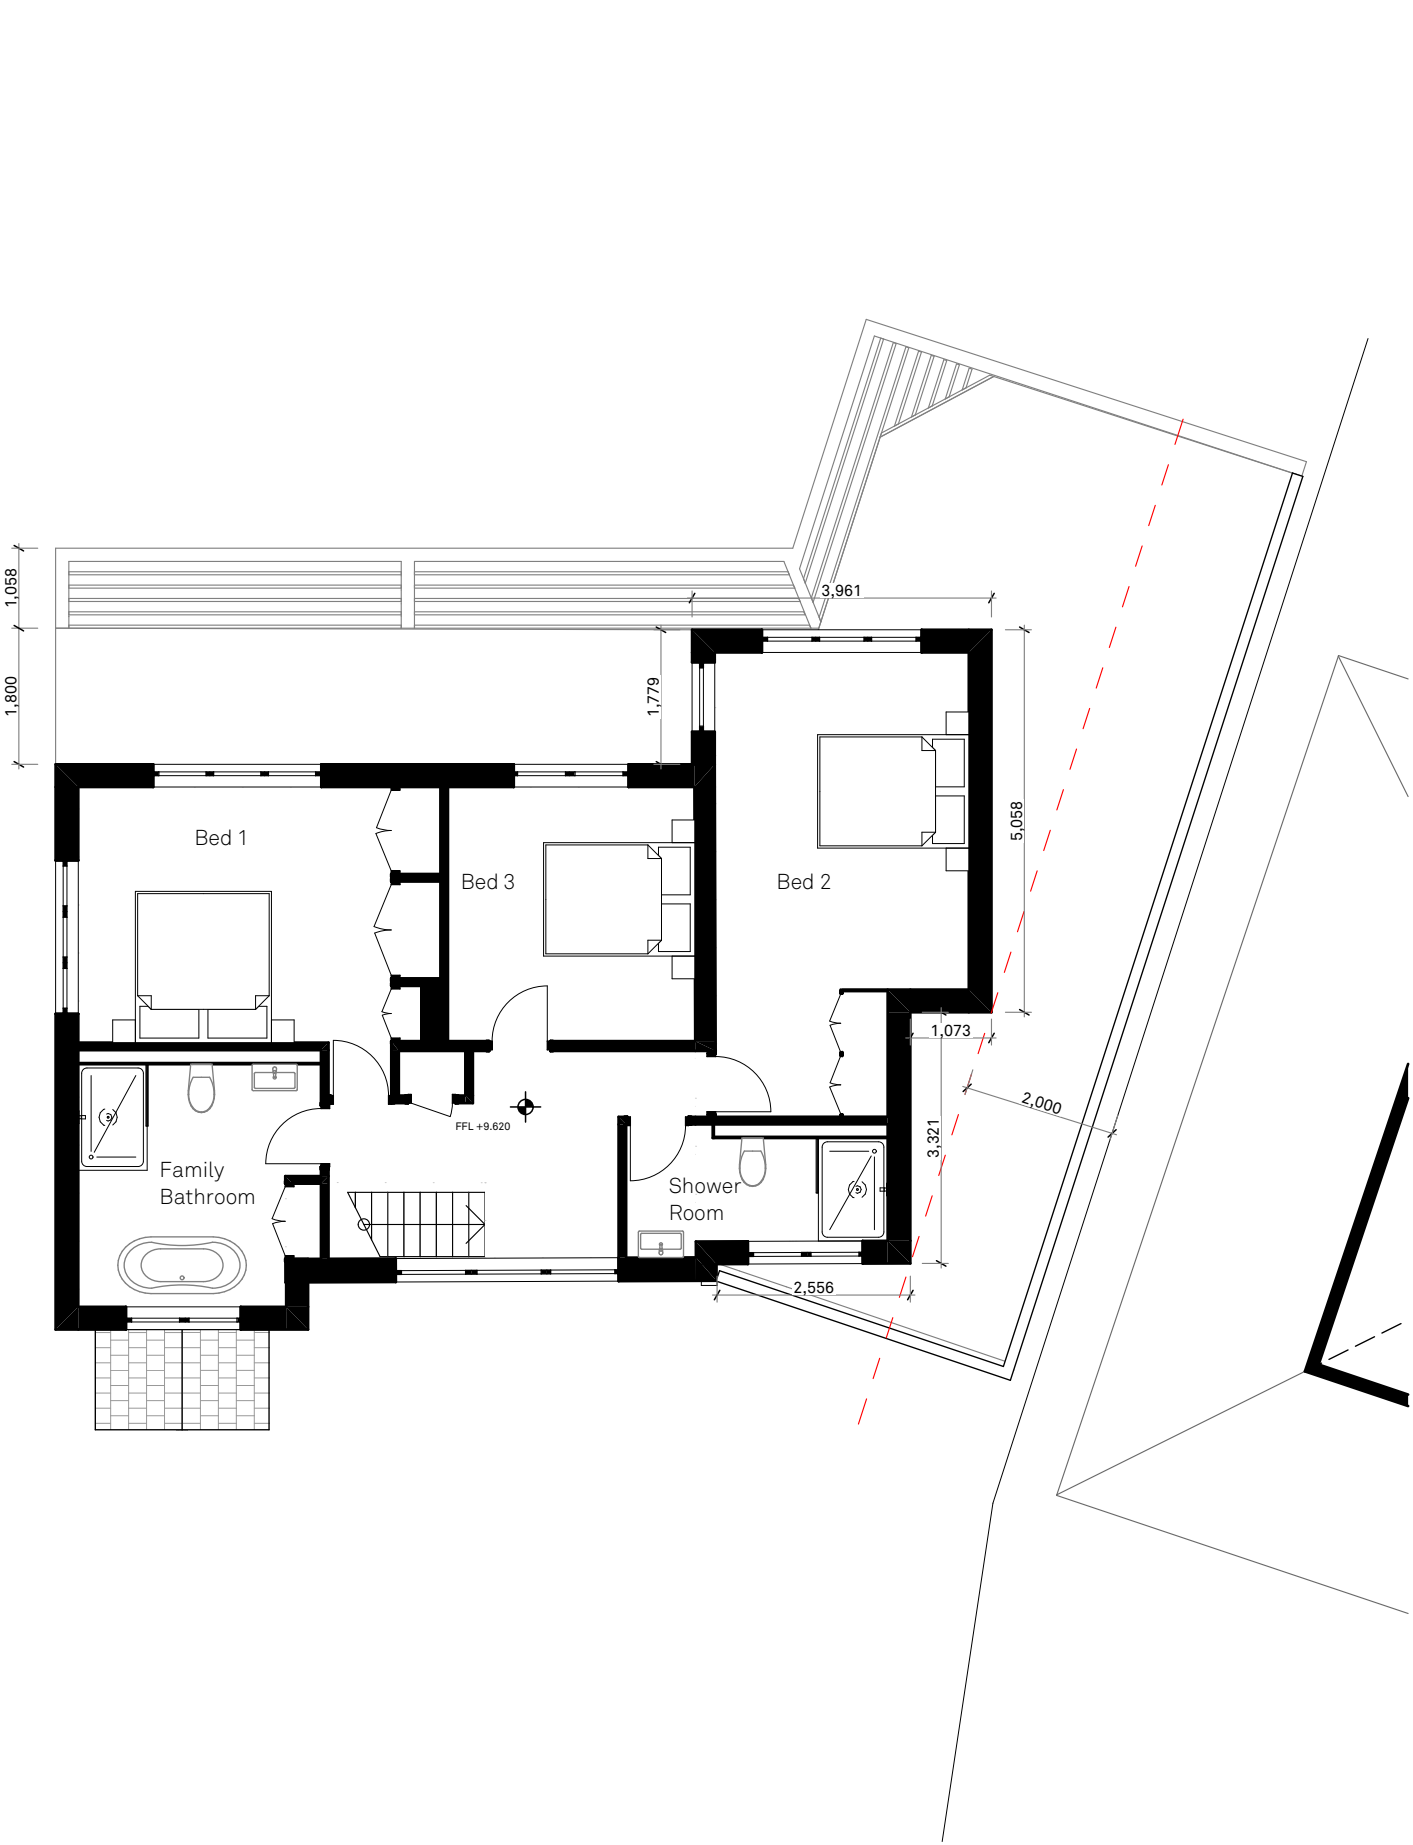

1:100 First Floor Plan - Proposed