




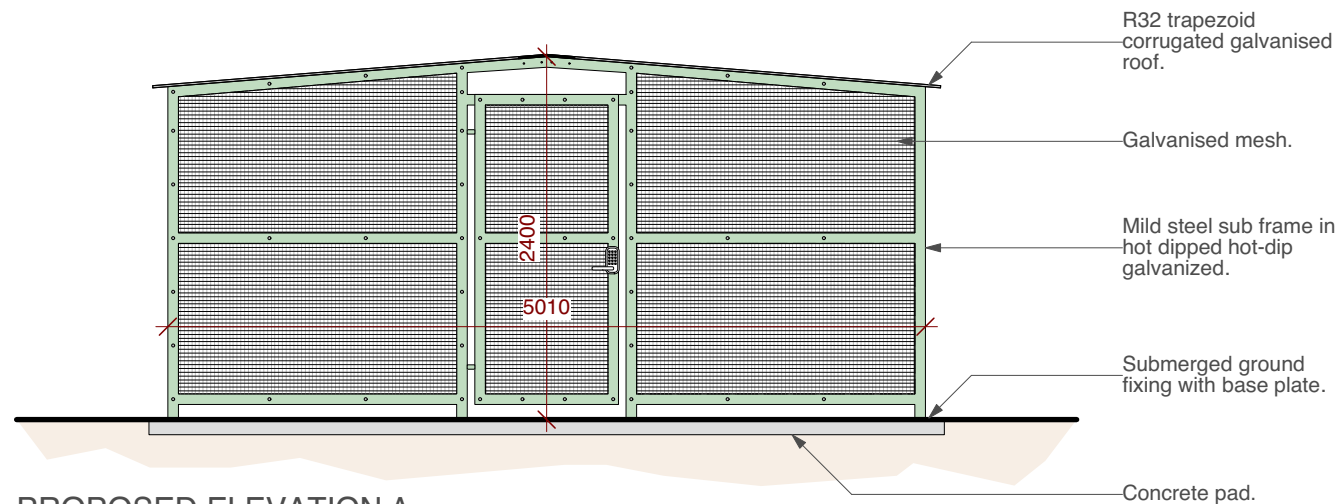

PROPOSED ELEVATION A

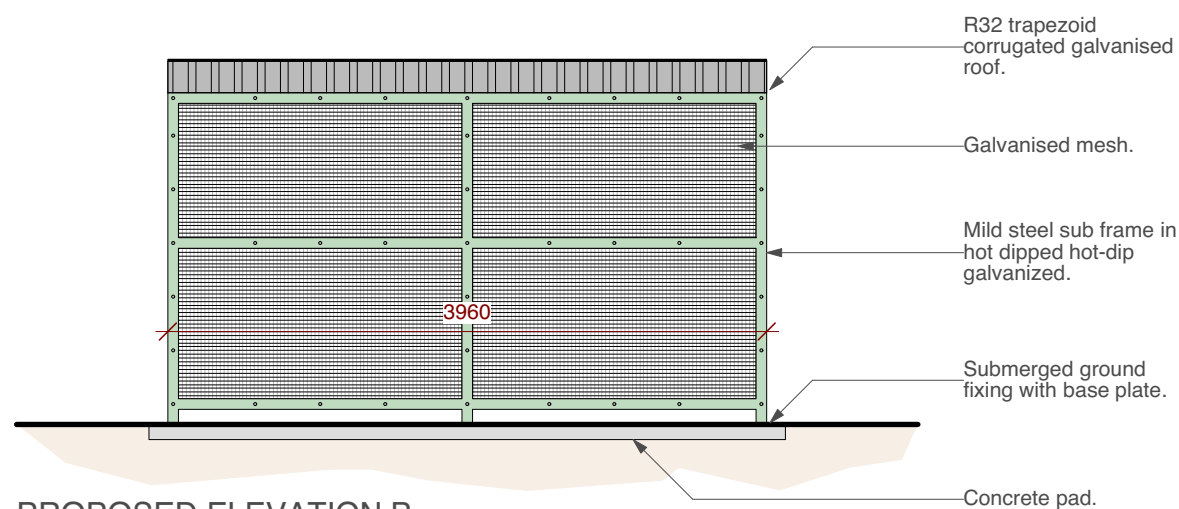

PROPOSED ELEVATION B

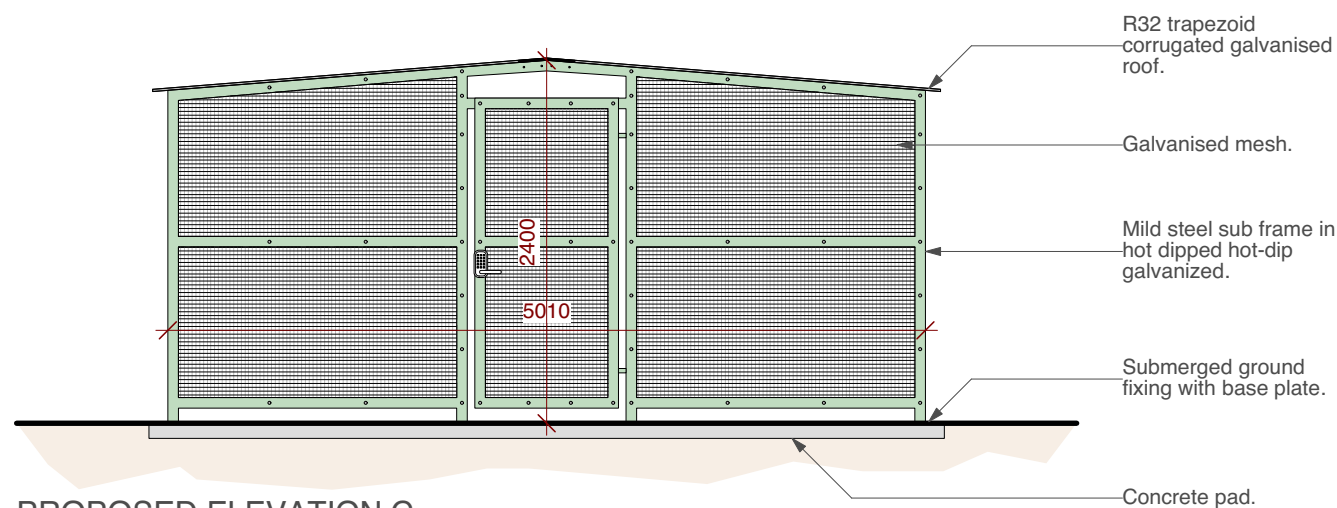


PROPOSED ELEVATION C


LANGSTONE HOUSE BIN STORE




Scale 1:50 @ A3

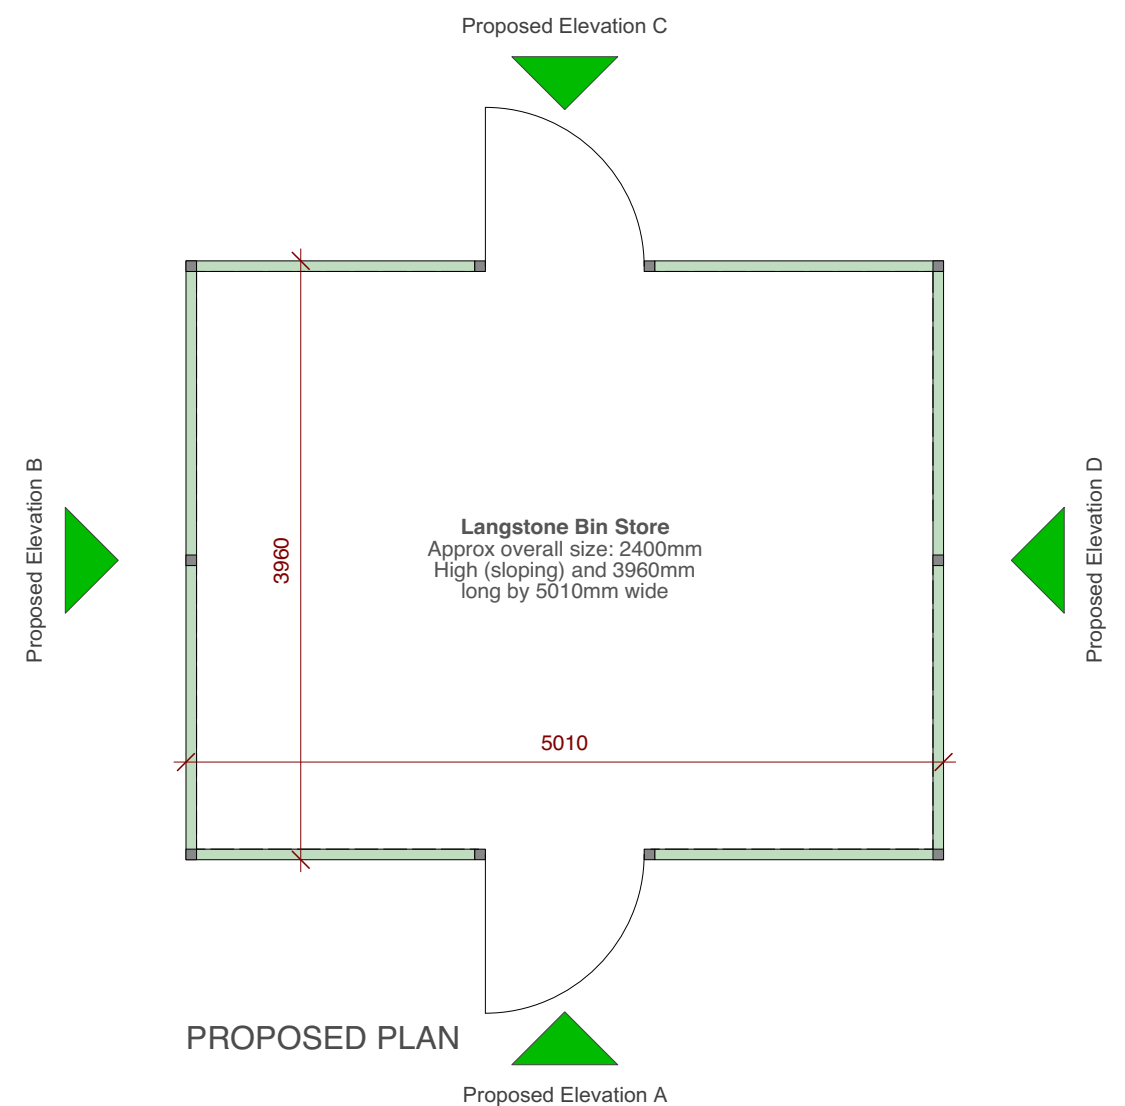

PROPOSED PLAN

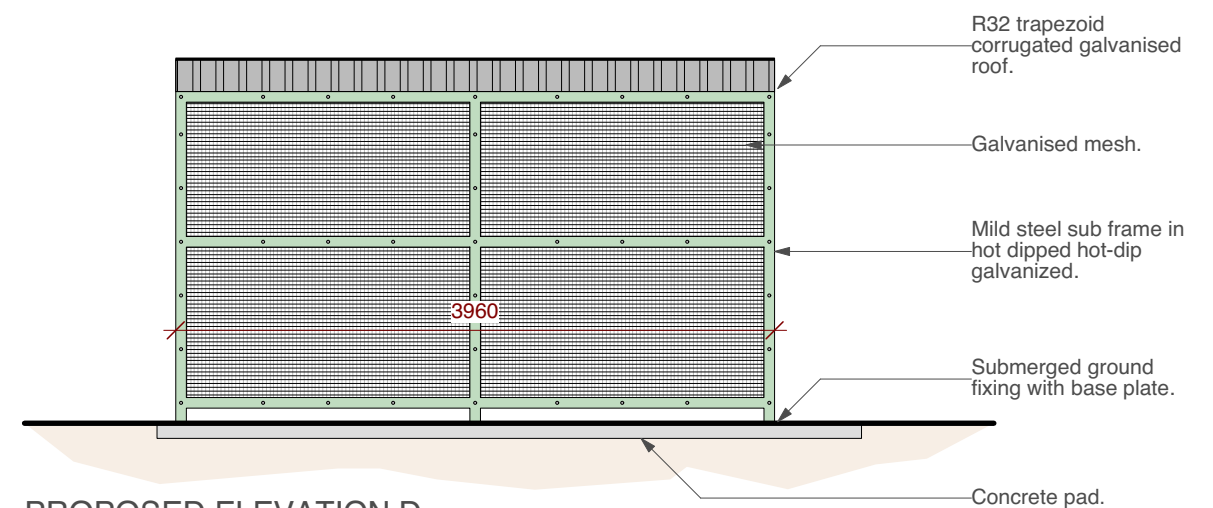

PROPOSED ELEVATION D

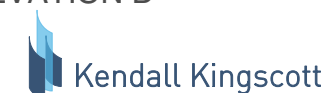

Chartered Architects
Chartered Building Surveyors
Interior Designers
CDM Services

3 GP Centre, Yeoman Road,
Ringwood, Hampshire, BH24 3FF
+44 (0)425 472 833
www.kendallkingscott.co.uk

Project
Multi's Bin Stores
Planning Application

Client
The Guinness Partnership

Scale
1:50
Paper Size
ISO A3
Filename
200651.vwx

P1 01/07/20 AL MC First issue.
Rev Date By Ap Note

Drawing Title
Langstone House Bin Store

Project Number	Drawing Number	Revision
200651-2000	P1	
Date	Drawn	Checked
26/06/2020	MC	AL
		Purpose/Status
		PLANNING

Check all dimensions and levels on site

Only to be used on the site for which designed. The electronic transmission of designs/information contained in this drawing is carried out entirely at the User's risk and Kendall Kingscott Ltd. will have no liability for any errors or inaccuracies arising therefrom. The production of amended or updated information from the said designs/information by the User is entirely the responsibility of the User and Kendall Kingscott Ltd. shall have no responsibility in respect thereof whatsoever.