




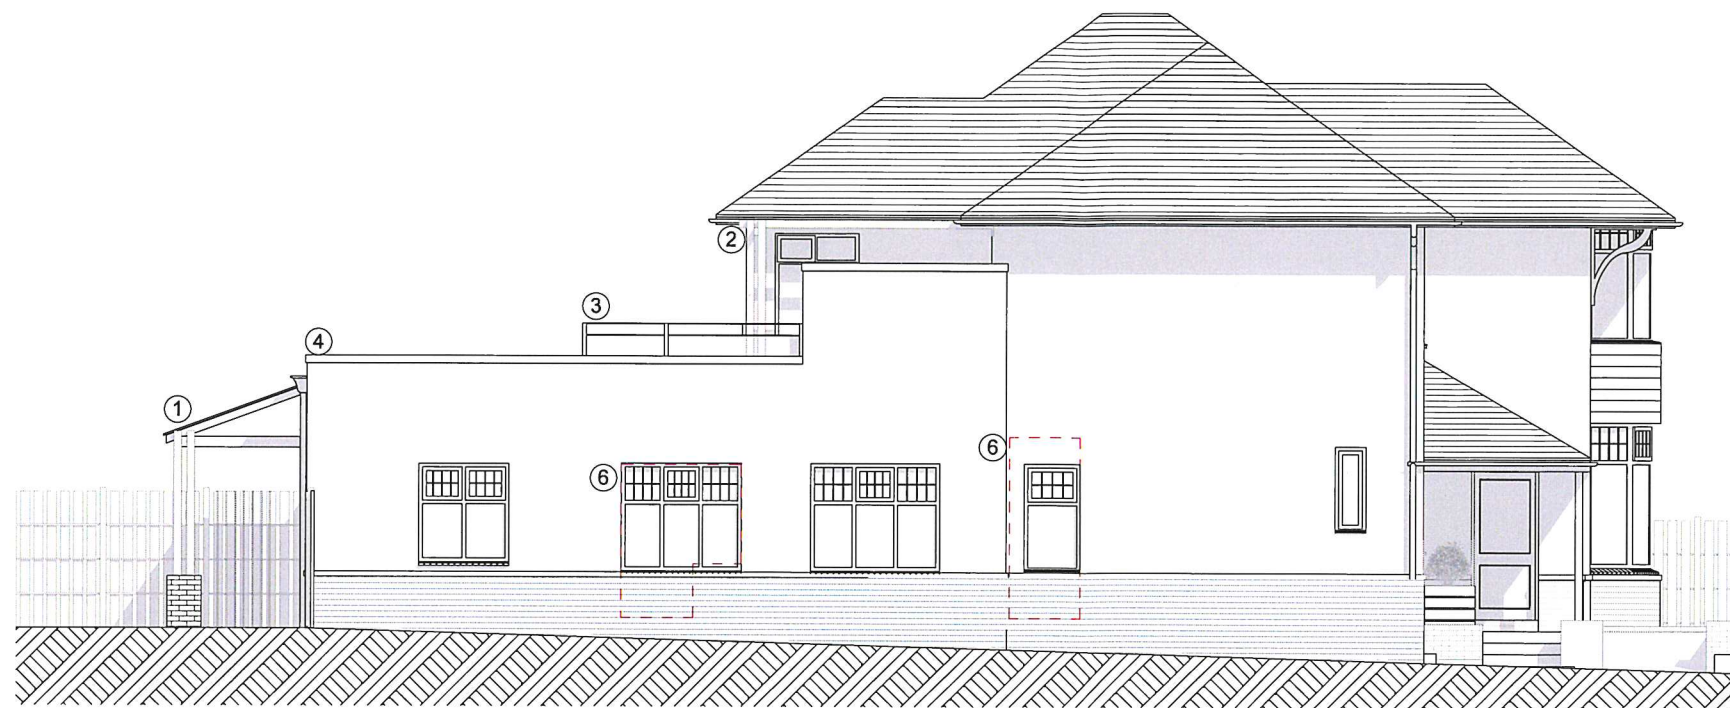

Proposed Side Elevation
Scale 1:100

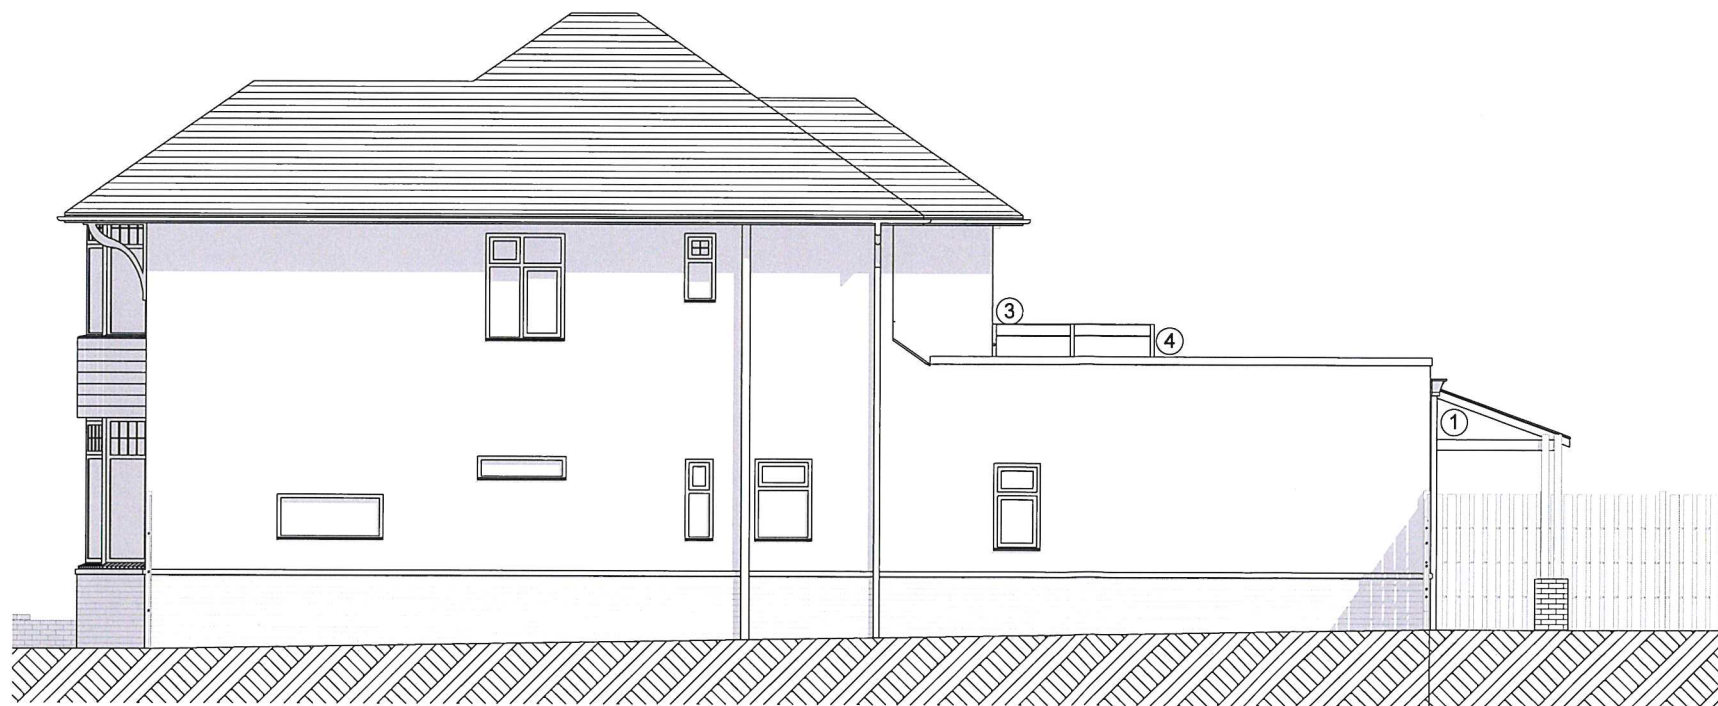

Proposed Side Elevation
Scale 1:100

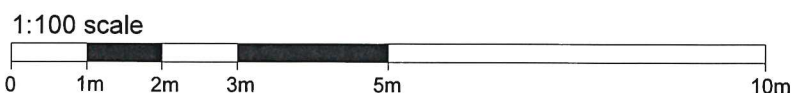

Key

- ① Proposed fixed canopy
- ② Proposed pergola
- ③ Existing handrail replaced
- ④ Parapet wall proposed to existing single storey
- ⑤ Existing doors replaced and centered
- ⑥ Existing doors replaced and with a window
- ⑦ Proposed bin store

B 05.05.20 Elevations moved to page 2
A 14.04.20 Car parking amended

Client

223 London Road, Waterloooville
External works to existing building

Architect

Innovate 4 Limited
72 Catisfield Lane, Catisfield
Hampshire
PO15 5NS
www.innovate4.com

Drawing

Scale
As shown @ A3

Proposed Elevations

Drawing No.

Status
Planning

Revision
B

P210