

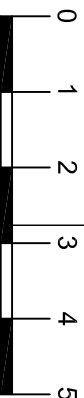



12290

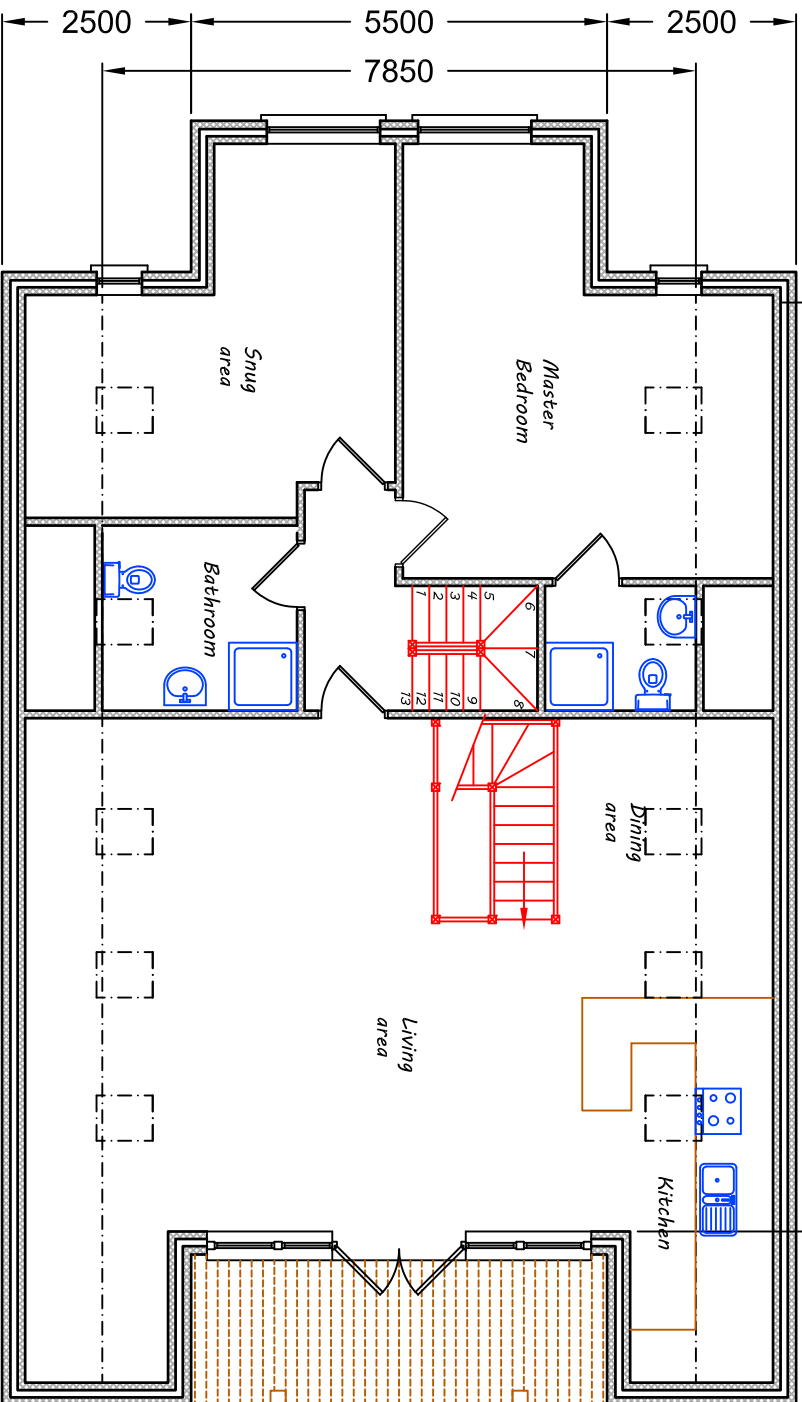

Meters

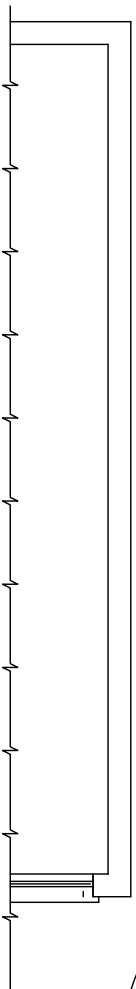

First Floor 110m2

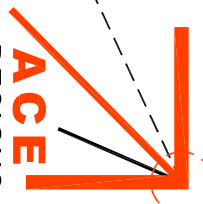		Architectural & Civil Engineering Design 143 Station Road, Liss, Hants. GU33 7AJ Tel 01730 894988 e-mail:enquiries@acedesigns-ltd.co.uk www.ace-designs.co.uk	
Job Title Proposed extension and alterations including 2nd Floor level at 4 Bembridge Drive, Hayling island		Client Mr & Mrs Adams-Madgwick	
Drawing Title First Floor as approved			
Scale 1:100 @ A3	Date May 20	Designed GG	
Drawn EV	Checked GG	Approved	
Job No 190103	Drawing No 190103/103	Rev A	