


7 Bridgefoot Path Emsworth Hampshire PO10 7EA

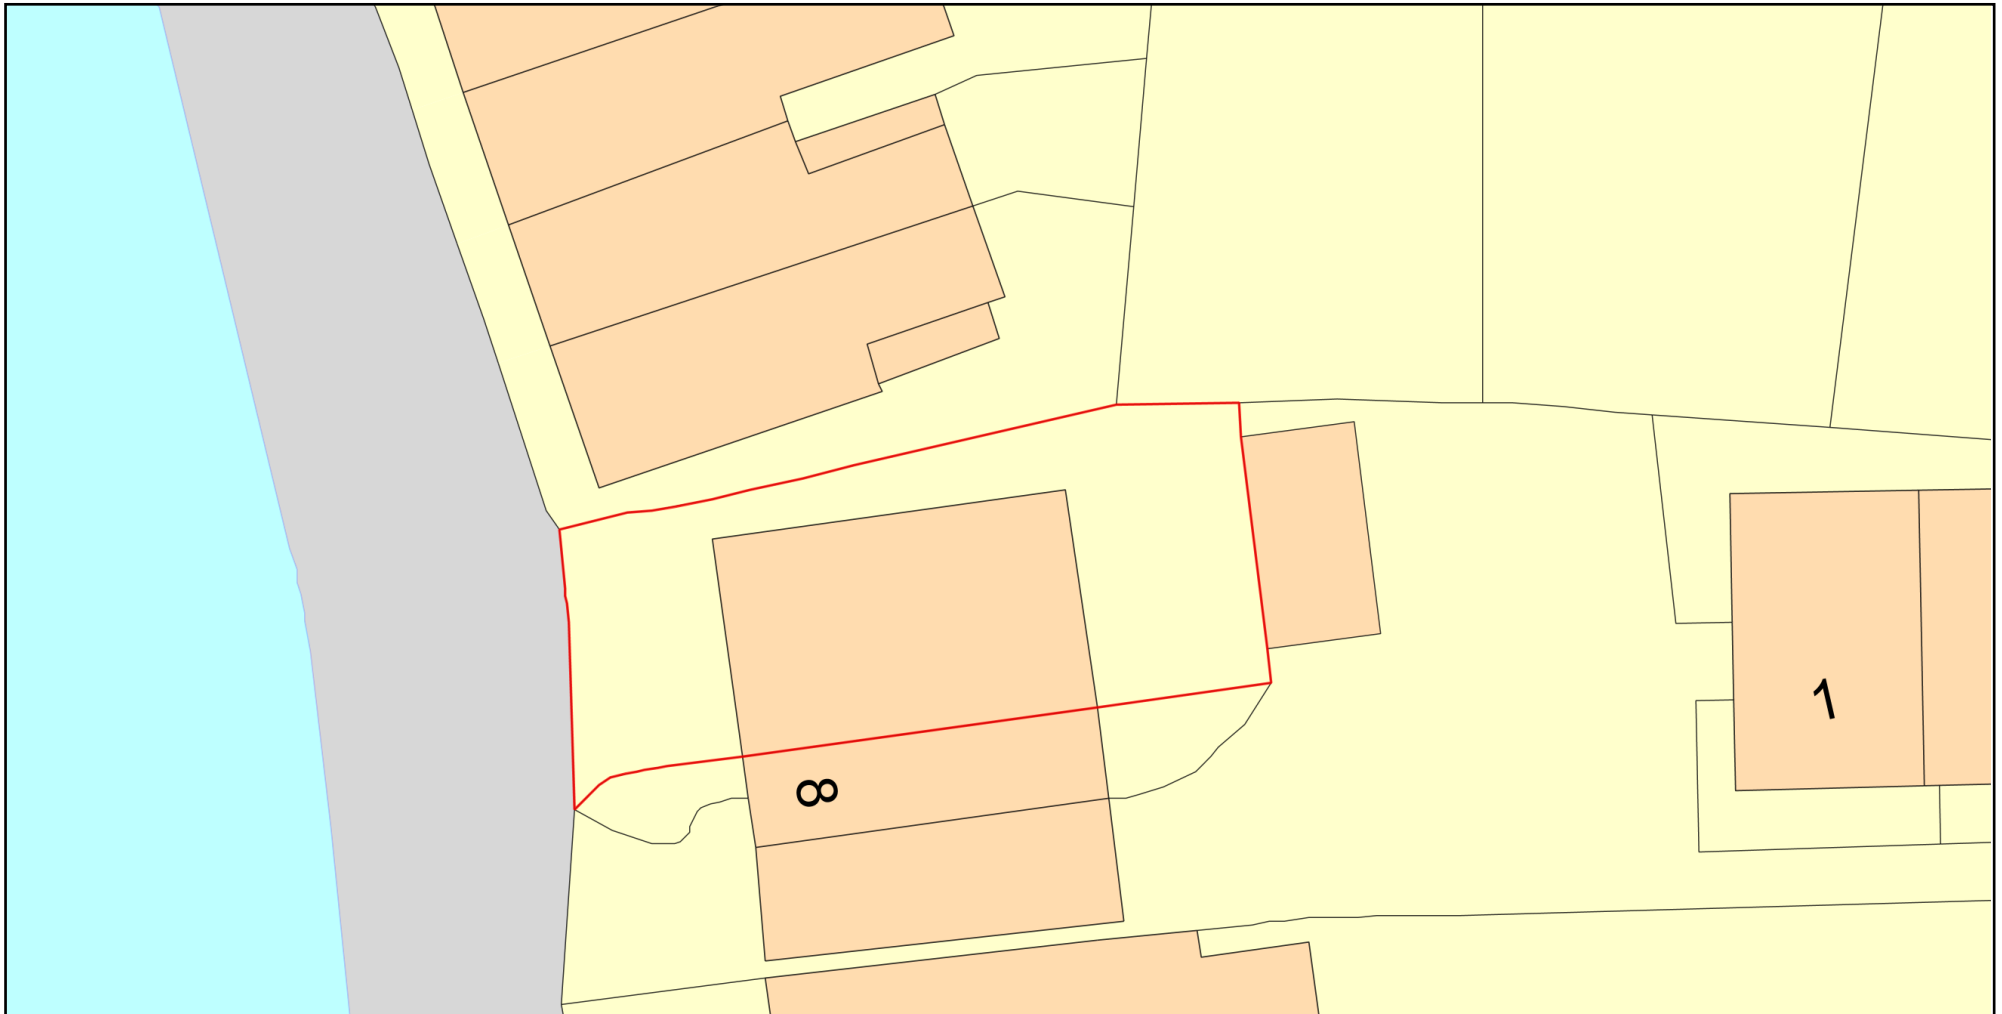

0 10
Metres



Plan Produced for: Judith Condon

Date Produced: 02 Apr 2020

Plan Reference Number: TQRQM20093160410412

Scale: 1:200 @ A4

© Crown copyright and database rights 2019 OS 100042766

