

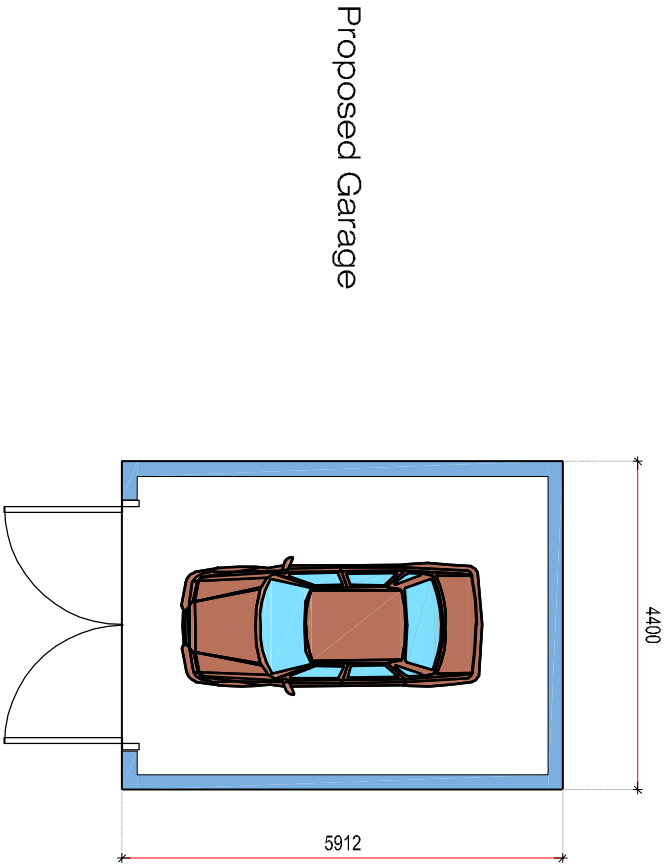


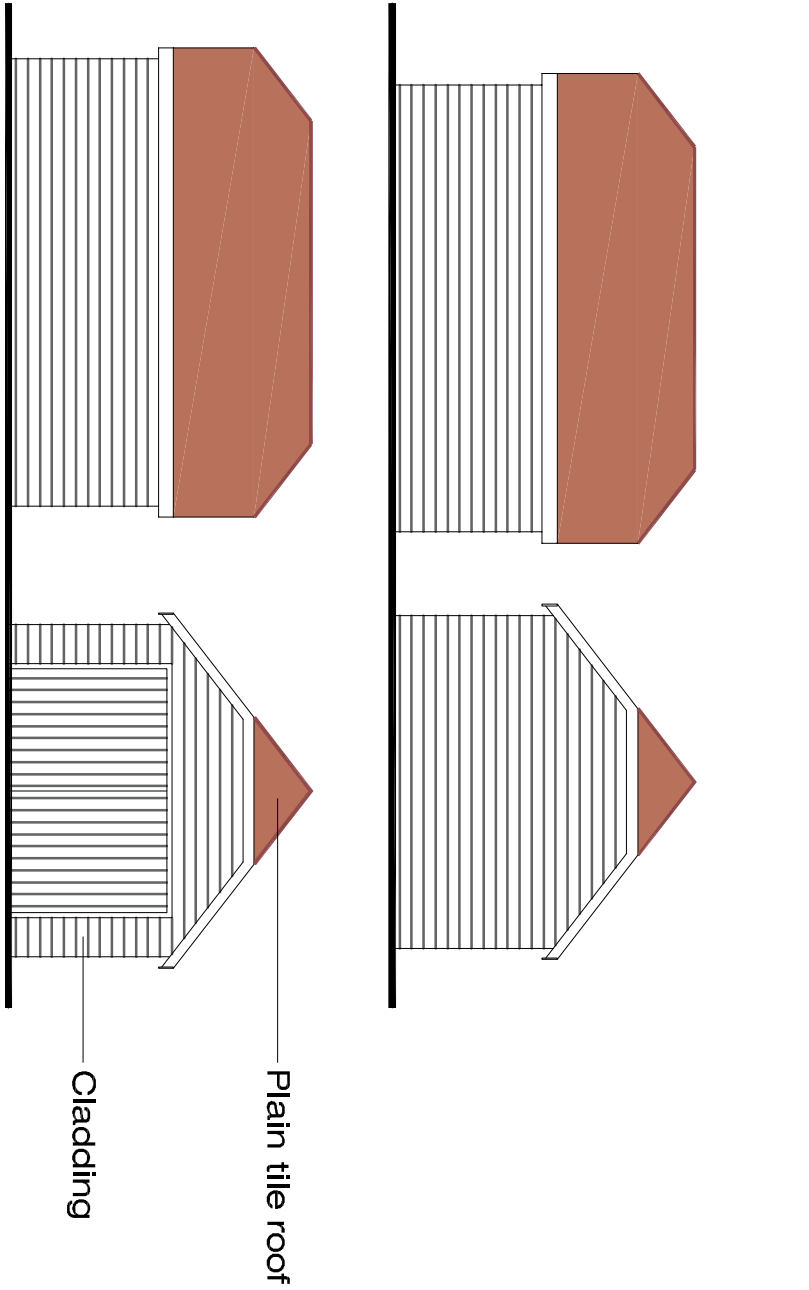

Scale in Metres
0 1 2 3 4 5 for 1:100

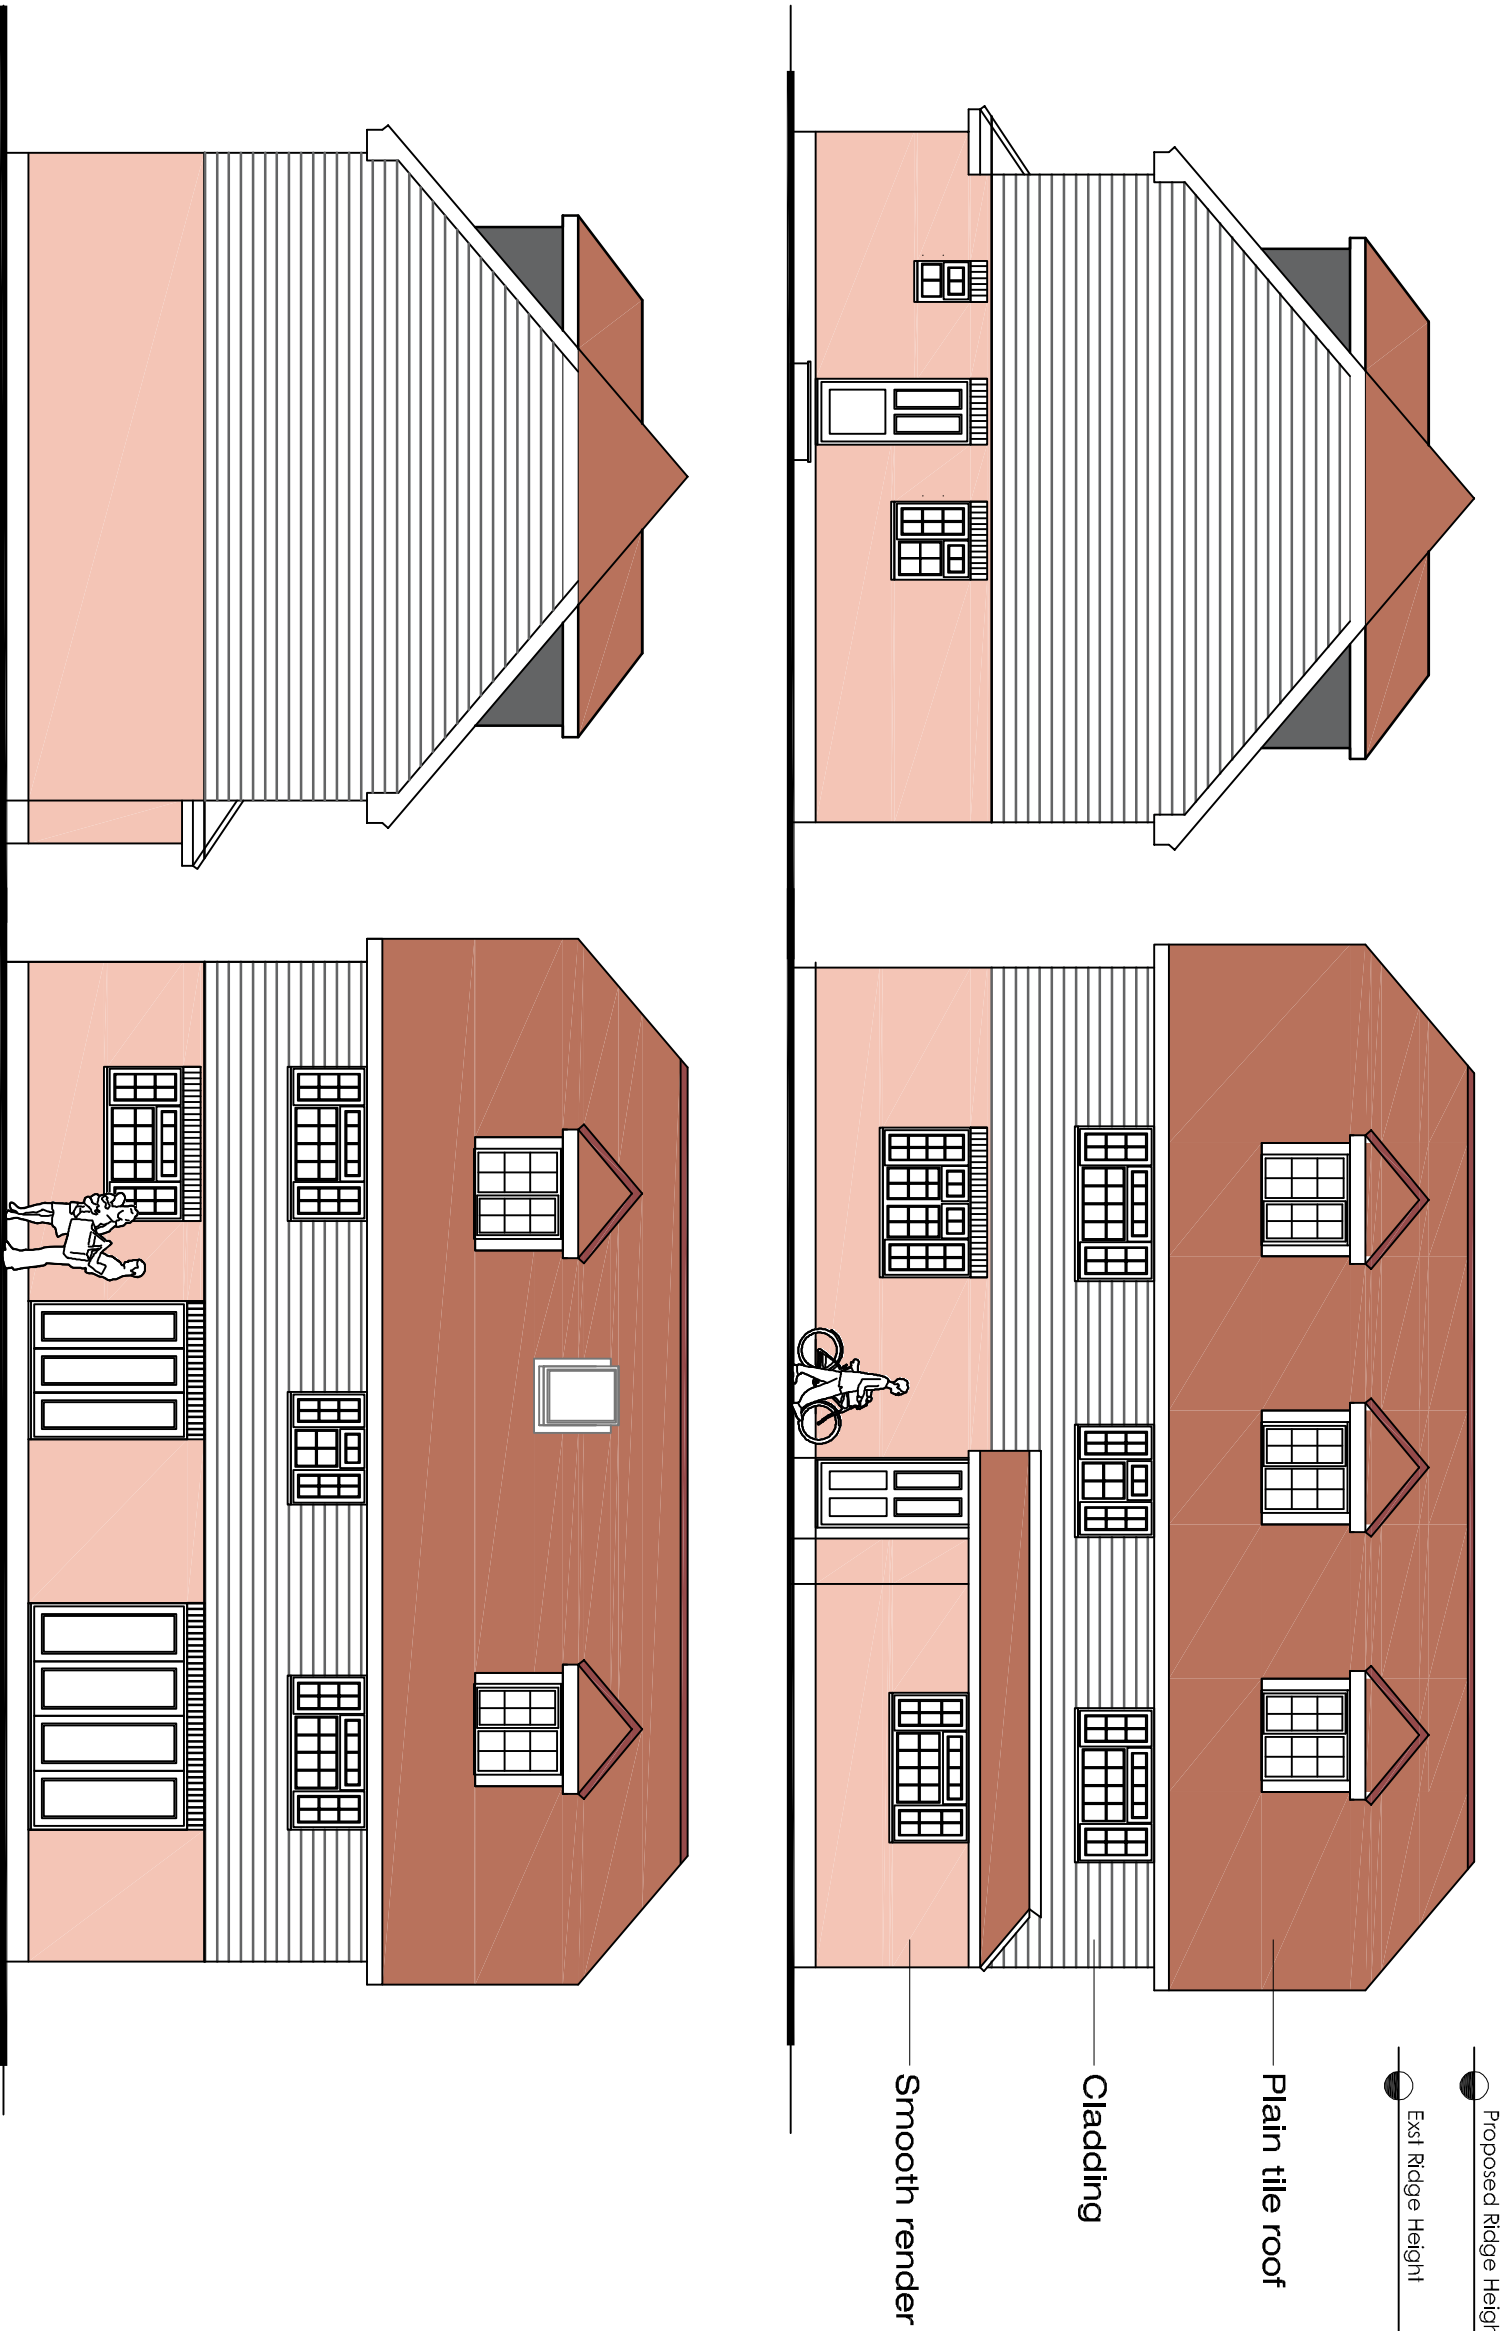

REVISION:

Drawing Title :

Proposed Elevations and Garage

Project :

1 Plant Farm Cottages

Drawn By

CRF

Date

20/07/20

SHEET SIZE

A2

Approved By

Date

Drawing No.

CFA

FULL

BS

Revision:

1/100

Scale:

Chris Flint Associates Ltd

CHARTERED SURVEYORS - PROJECT MANAGERS

DEVELOPMENT CONSULTANTS

2 Emerald Close Wintertonville Hants PO7 8NZ

tel: 023 92 432484 fax: 023 92 338554

Email: chris@flintassociates.co.uk

PLANNING