
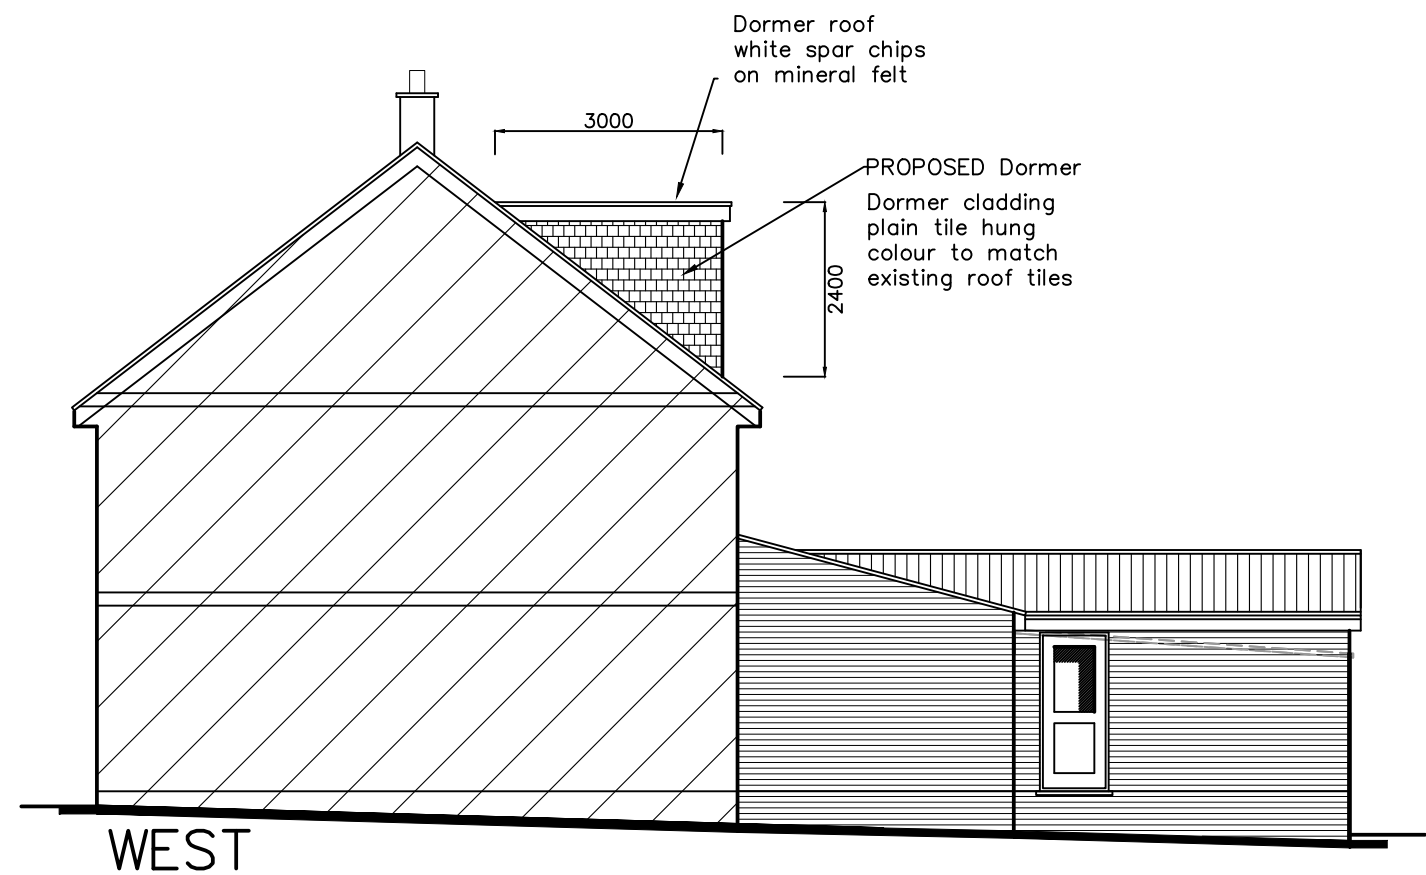
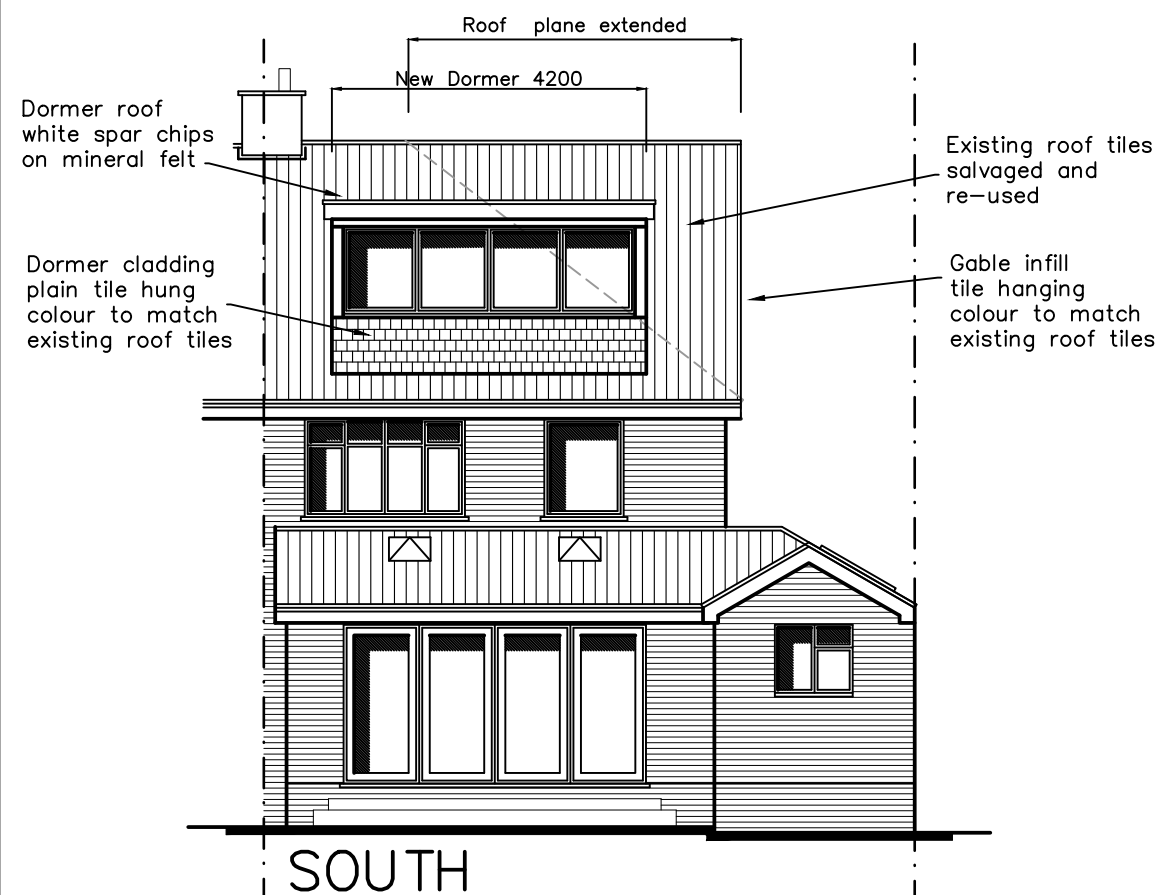
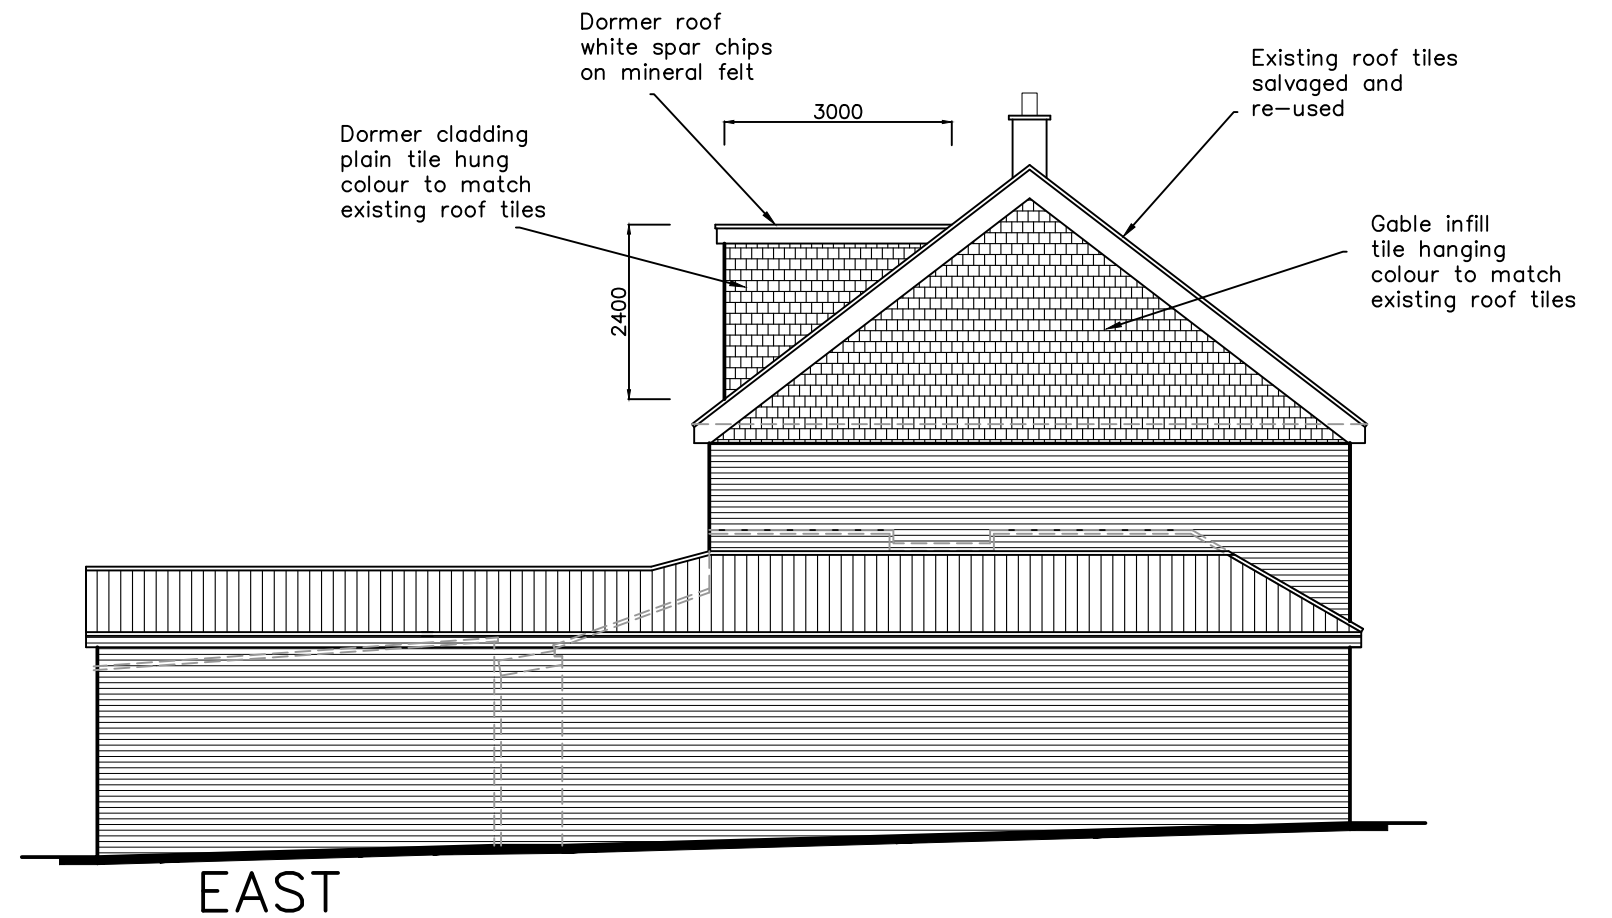


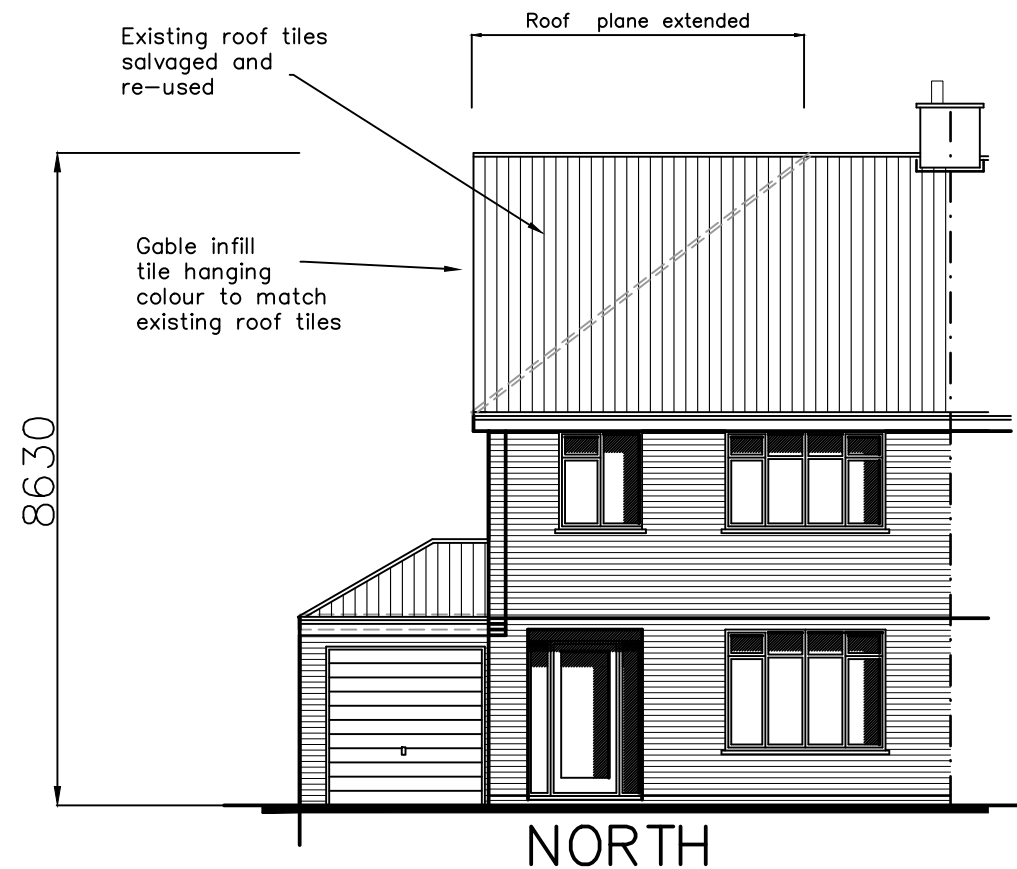

CAD

Critchley Architecture And Design Ltd.
Contact: 02392 474 919 | info@caad.online

The Old Brewery, 15E South Street, Havant, PO9 1BU

Proposed Elevations

Revisions

- a) Materials noted. 31/03/20 MHC
- b) Notation and dimensions adjusted. 08/04/20 MHC
- c)
- d)

56 Penk Ridge,
Farlington,
PO9 3LU

Scale A1=1:50, A3=1:100
Drawn JSC/CAL
Date 28/08/19

1522-532 ^B

10m

20m

30m

40m