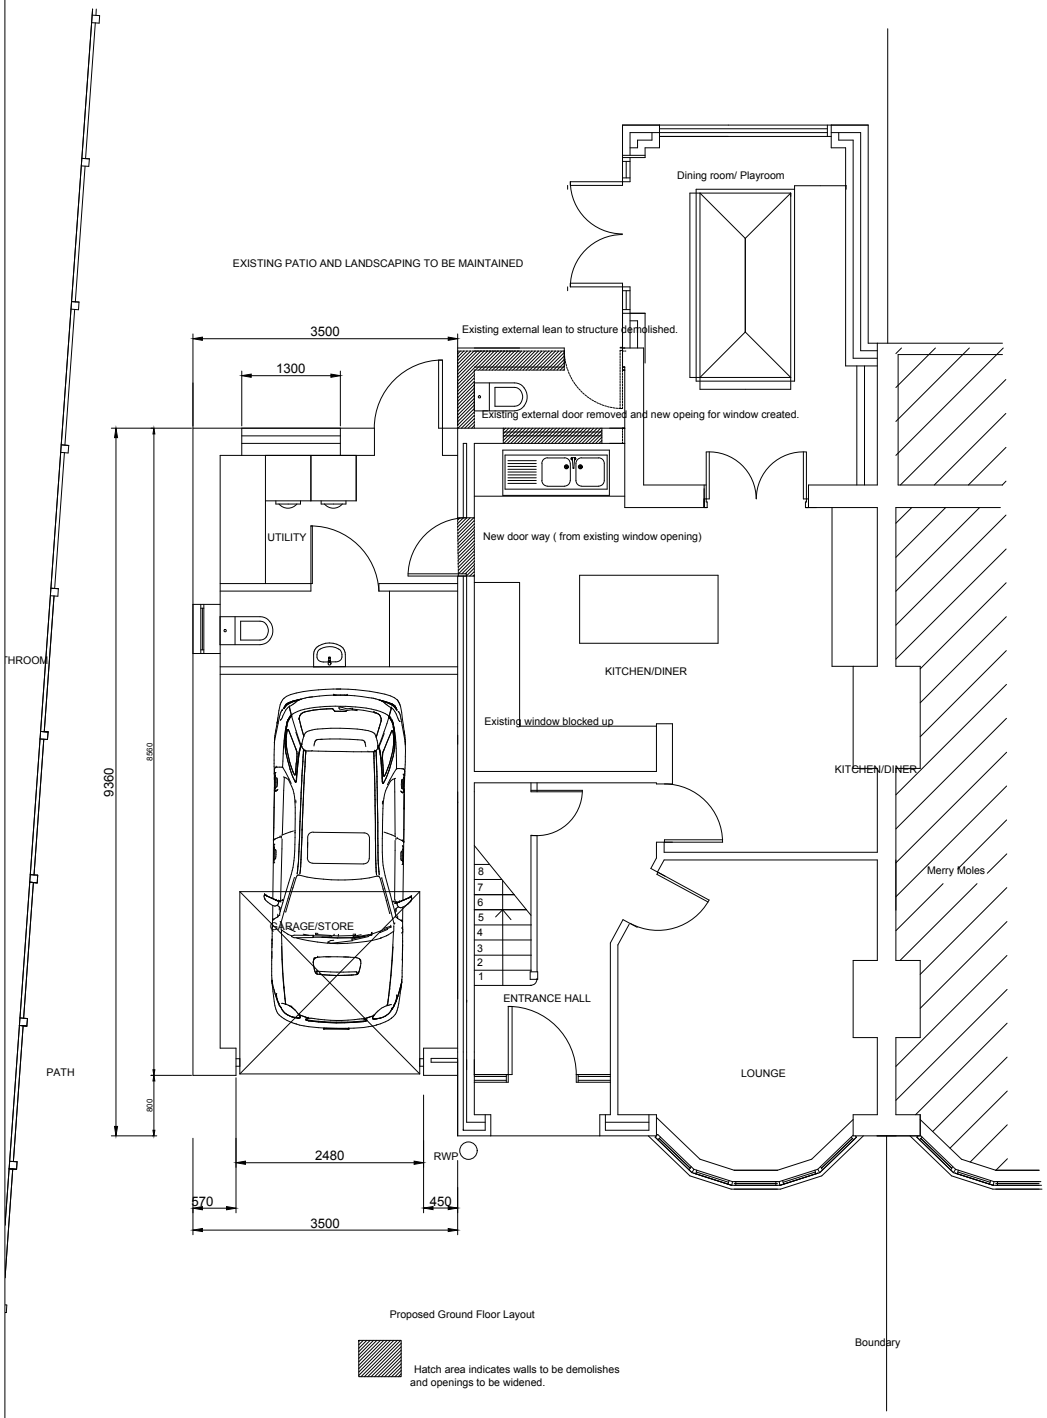

Proposed Ground Floor Layout

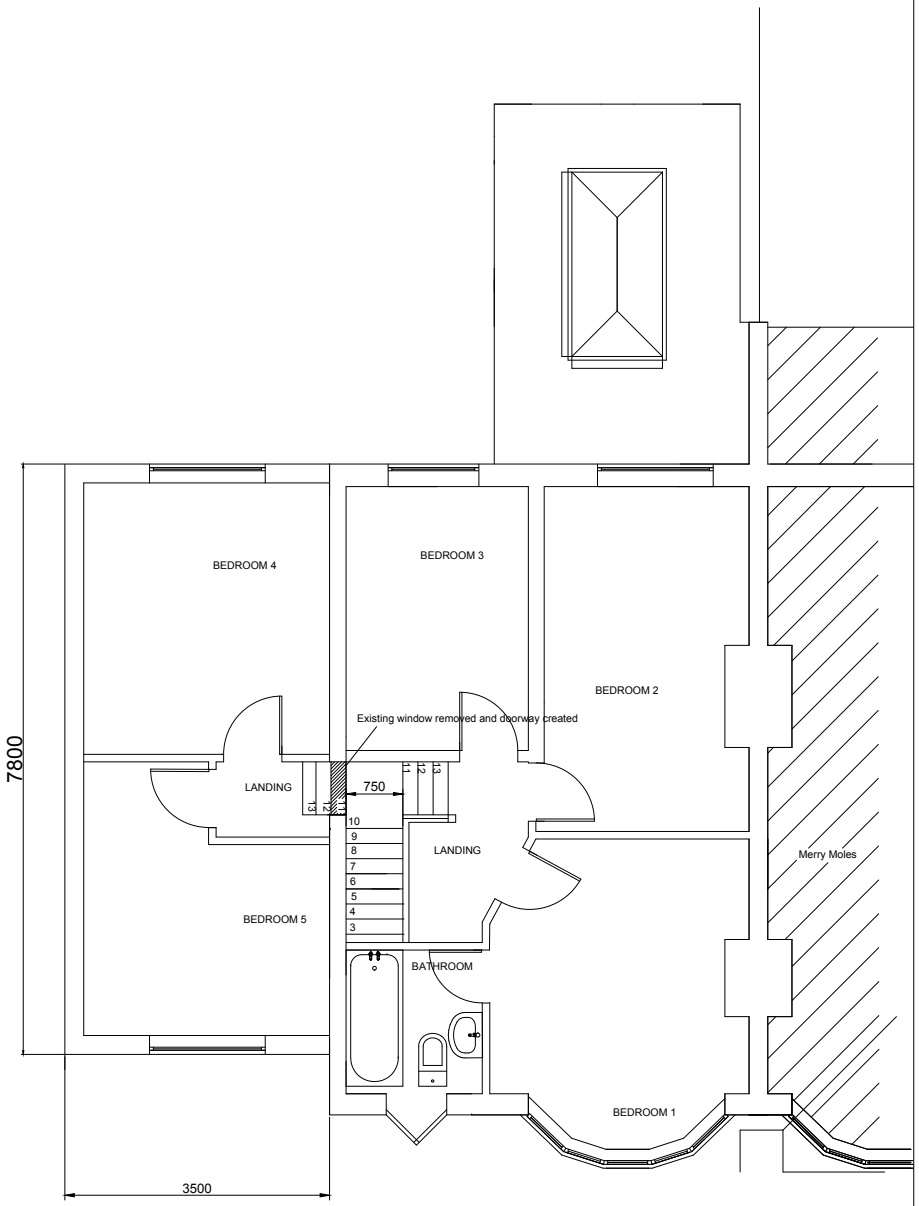

PROPOSED FIRST FLOOR PLAN