


33 London Road, Cowplain

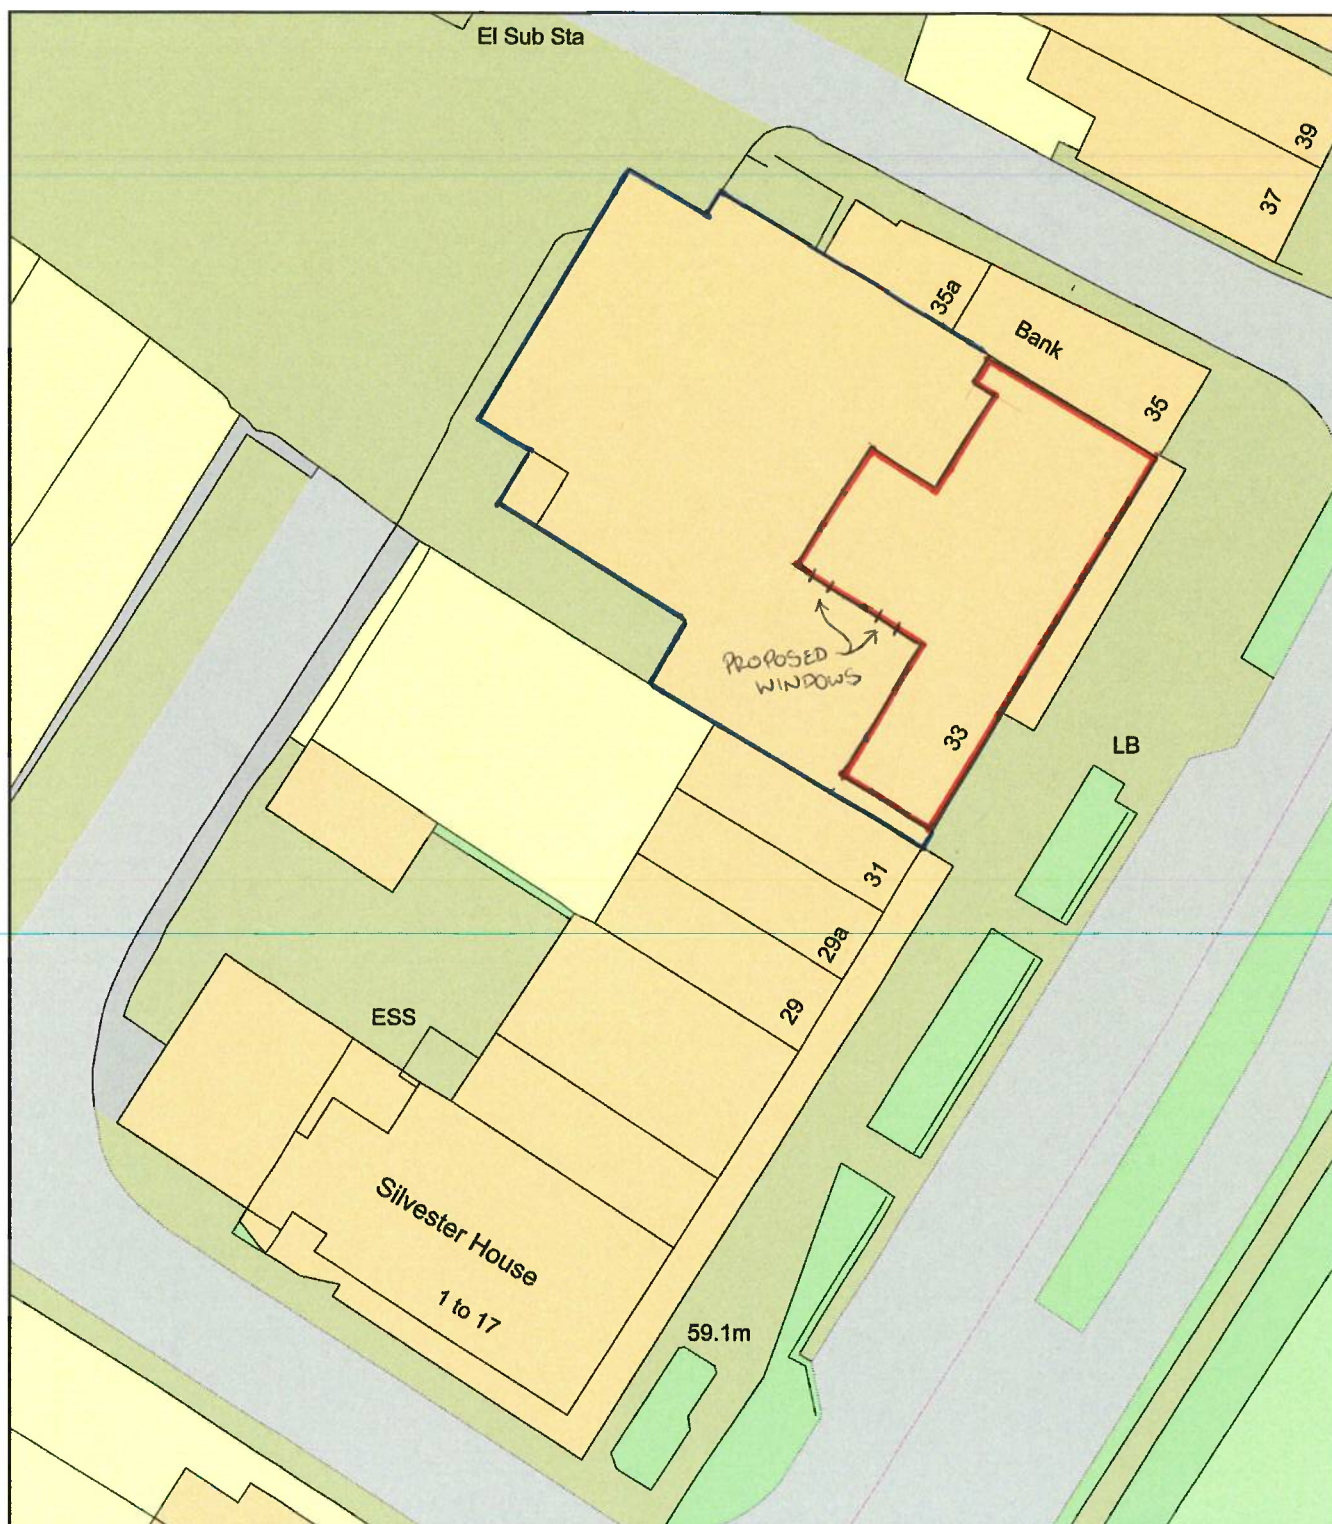

Plan Produced for: Thorns Young Architectural

Date Produced: 31 Mar 2020

Plan Reference Number: TQRQM20091113446550

Scale: 1:500 @ A4