




ELEVATION A

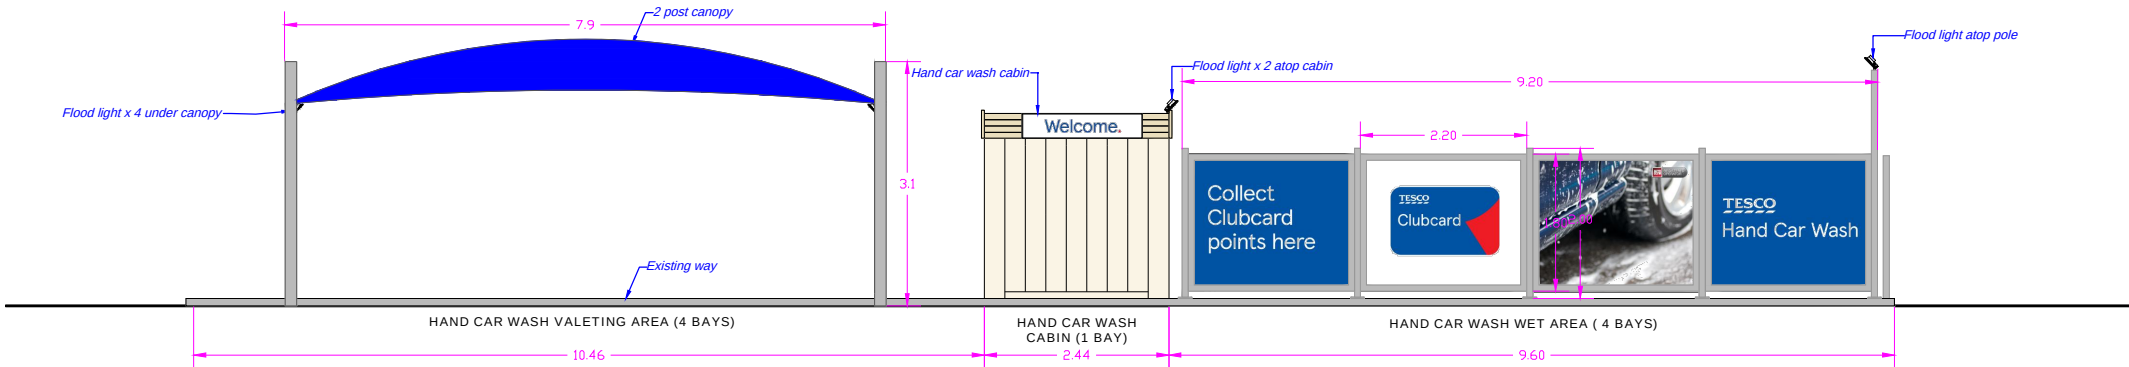


ELEVATION C

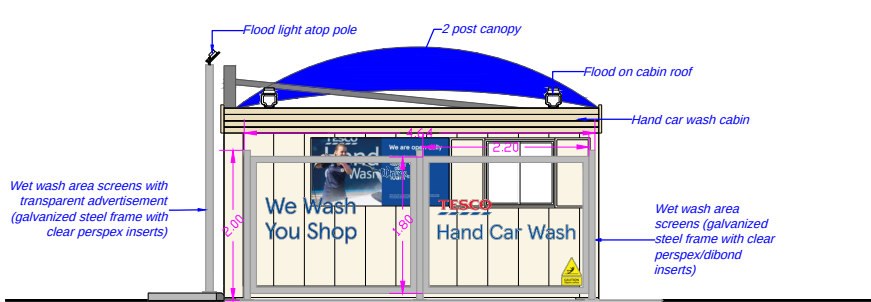

ELEVATION B

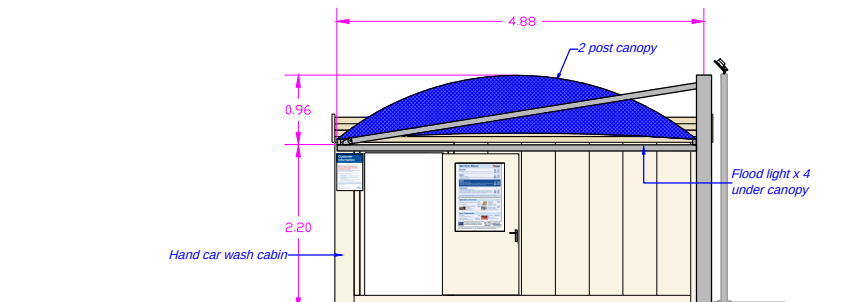

ELEVATION D

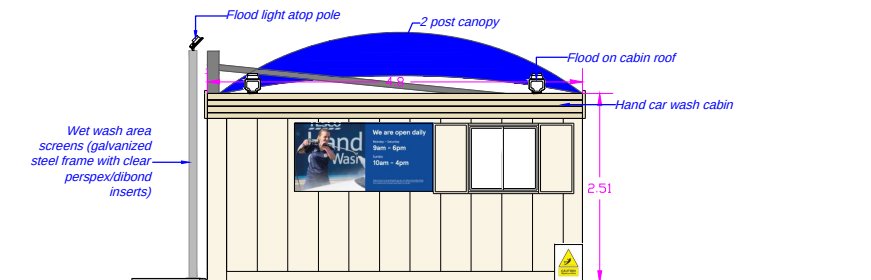

ELEVATION E



ELEVATION F



Notes

Rev	Amendment	Date	By
Status			
PLANNING			
Waves Consultancy Ltd			
Bridge Studios			
318-326 Wandsworth Bridge Road			
SW6 2TZ			
020 8877 3884			
www.wavescarwash.co.uk			
Project			
Tesco Stores Ltd			
SOLENT ROAD			
HAVANT			
HAMPSHIRE			
PO9 1TR			
England			
Drawing Title			
Hand Car Wash Elevation showing proposed new signs			
Scale			
1:100 @ A3			
Drawn By		Date	
AP		30/01/2020	
Drawing Number			
PO9 1TR-PL-005b			