



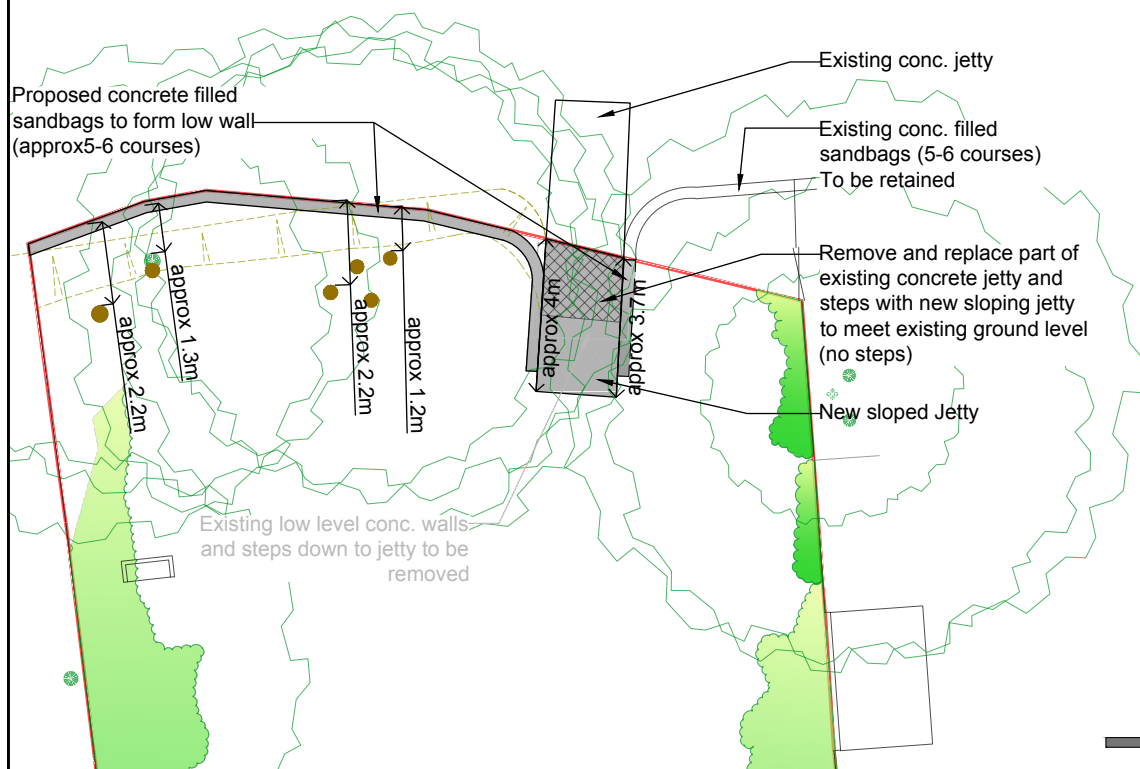

Proposed

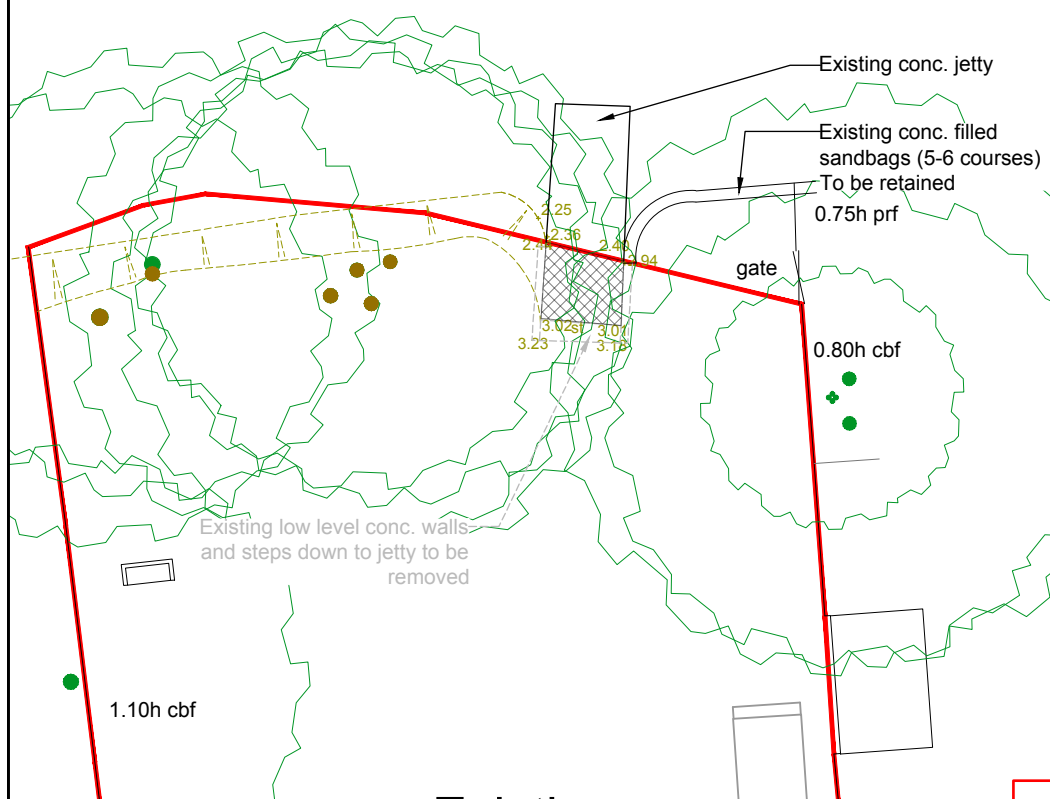

Existing

Copyright

These drawings and all drawings prepared by Design & Materials Ltd are the property of Design & Materials Ltd and are protected under copyright. They must not be used, or reproduced in any form, without the written consent of Design & Materials Ltd. The plans and information contained therein are supplied for the sole purpose of the construction of the building, or buildings in conjunction with an all-in package of architectural and materials supply service purchased from Design & Materials Ltd.

Revisions:

A	April 2018	Drawing updated
B	May 2019	Boundary & Jetty Details updated
C	June 2019	Drawing updated
D	July 2019	Planning Condition Application

Client:

Mr & Mrs T Stallard

Project:

Replacement Dwelling @

3 Swans Walk
Hayling Island
PO11 9TX

Date created: January 2018

Scale: 1:200

Paper Size: A4

Revision:

D

Drawing No. T355/18

Landscape Plan - Jetty

Design & Materials Limited

enquiries@designandmaterials.uk.com
www.designandmaterials.uk.com

Consultants throughout the UK

Head Office
8 The Point
Coach Road
Shireoaks
Nottinghamshire
S81 8BW

T: 01909 531454
F: 01909 484179



Design & Materials