


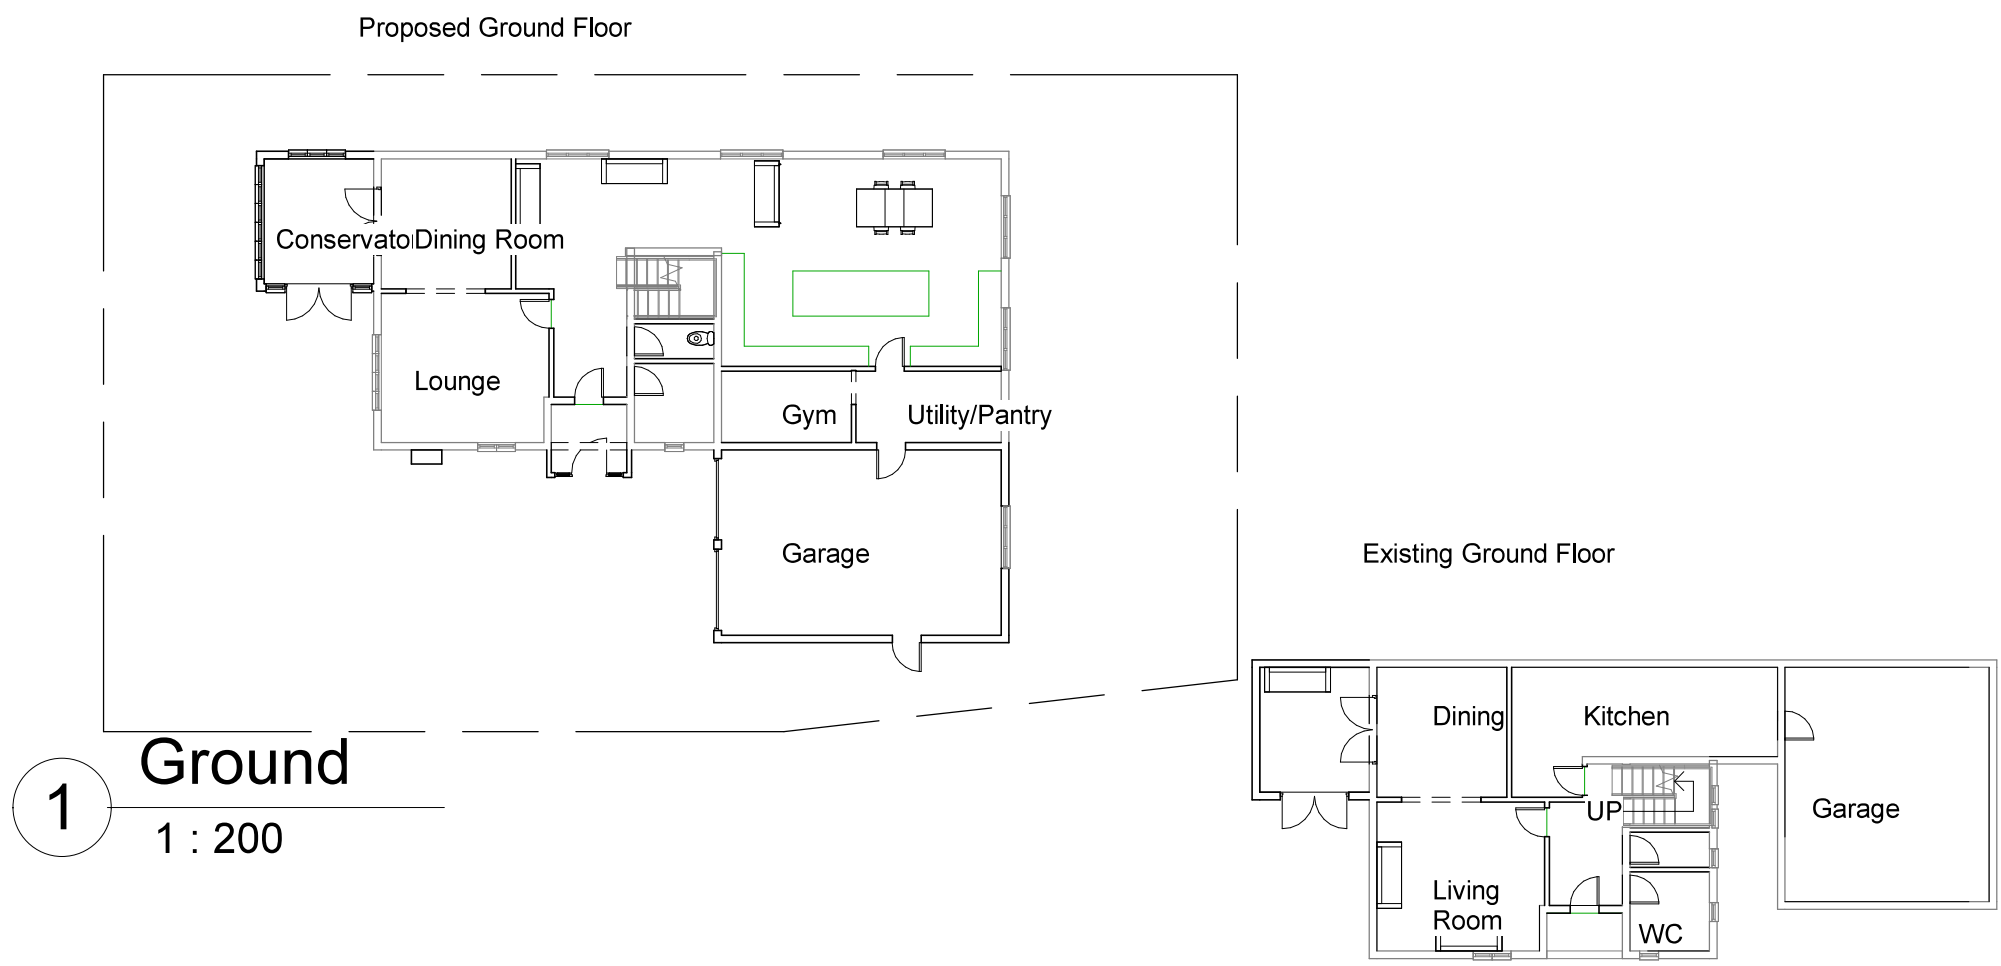

1:500										100
1:200										20
1:100										10
1:50										5



(C) Copyright of Parkers Design (Southern) Limited. Any reproduction of these drawings will require written authority from the copyright owner.

Parkers Design Limited - The Studio @ 90, PO9 2PR

www.pexd.co.uk - info@pexd.co.uk - 07776 008822

PROJECT

110 Southleigh Road PO9 2PS

SHEET

Ground

CLIENT		A Sakutukwa			
Date	Issue Date	Scale (@ A3)		1 : 200	
Drawn by	SW	DRAWING NUMBER			REV
Checked by	SR	A101			