



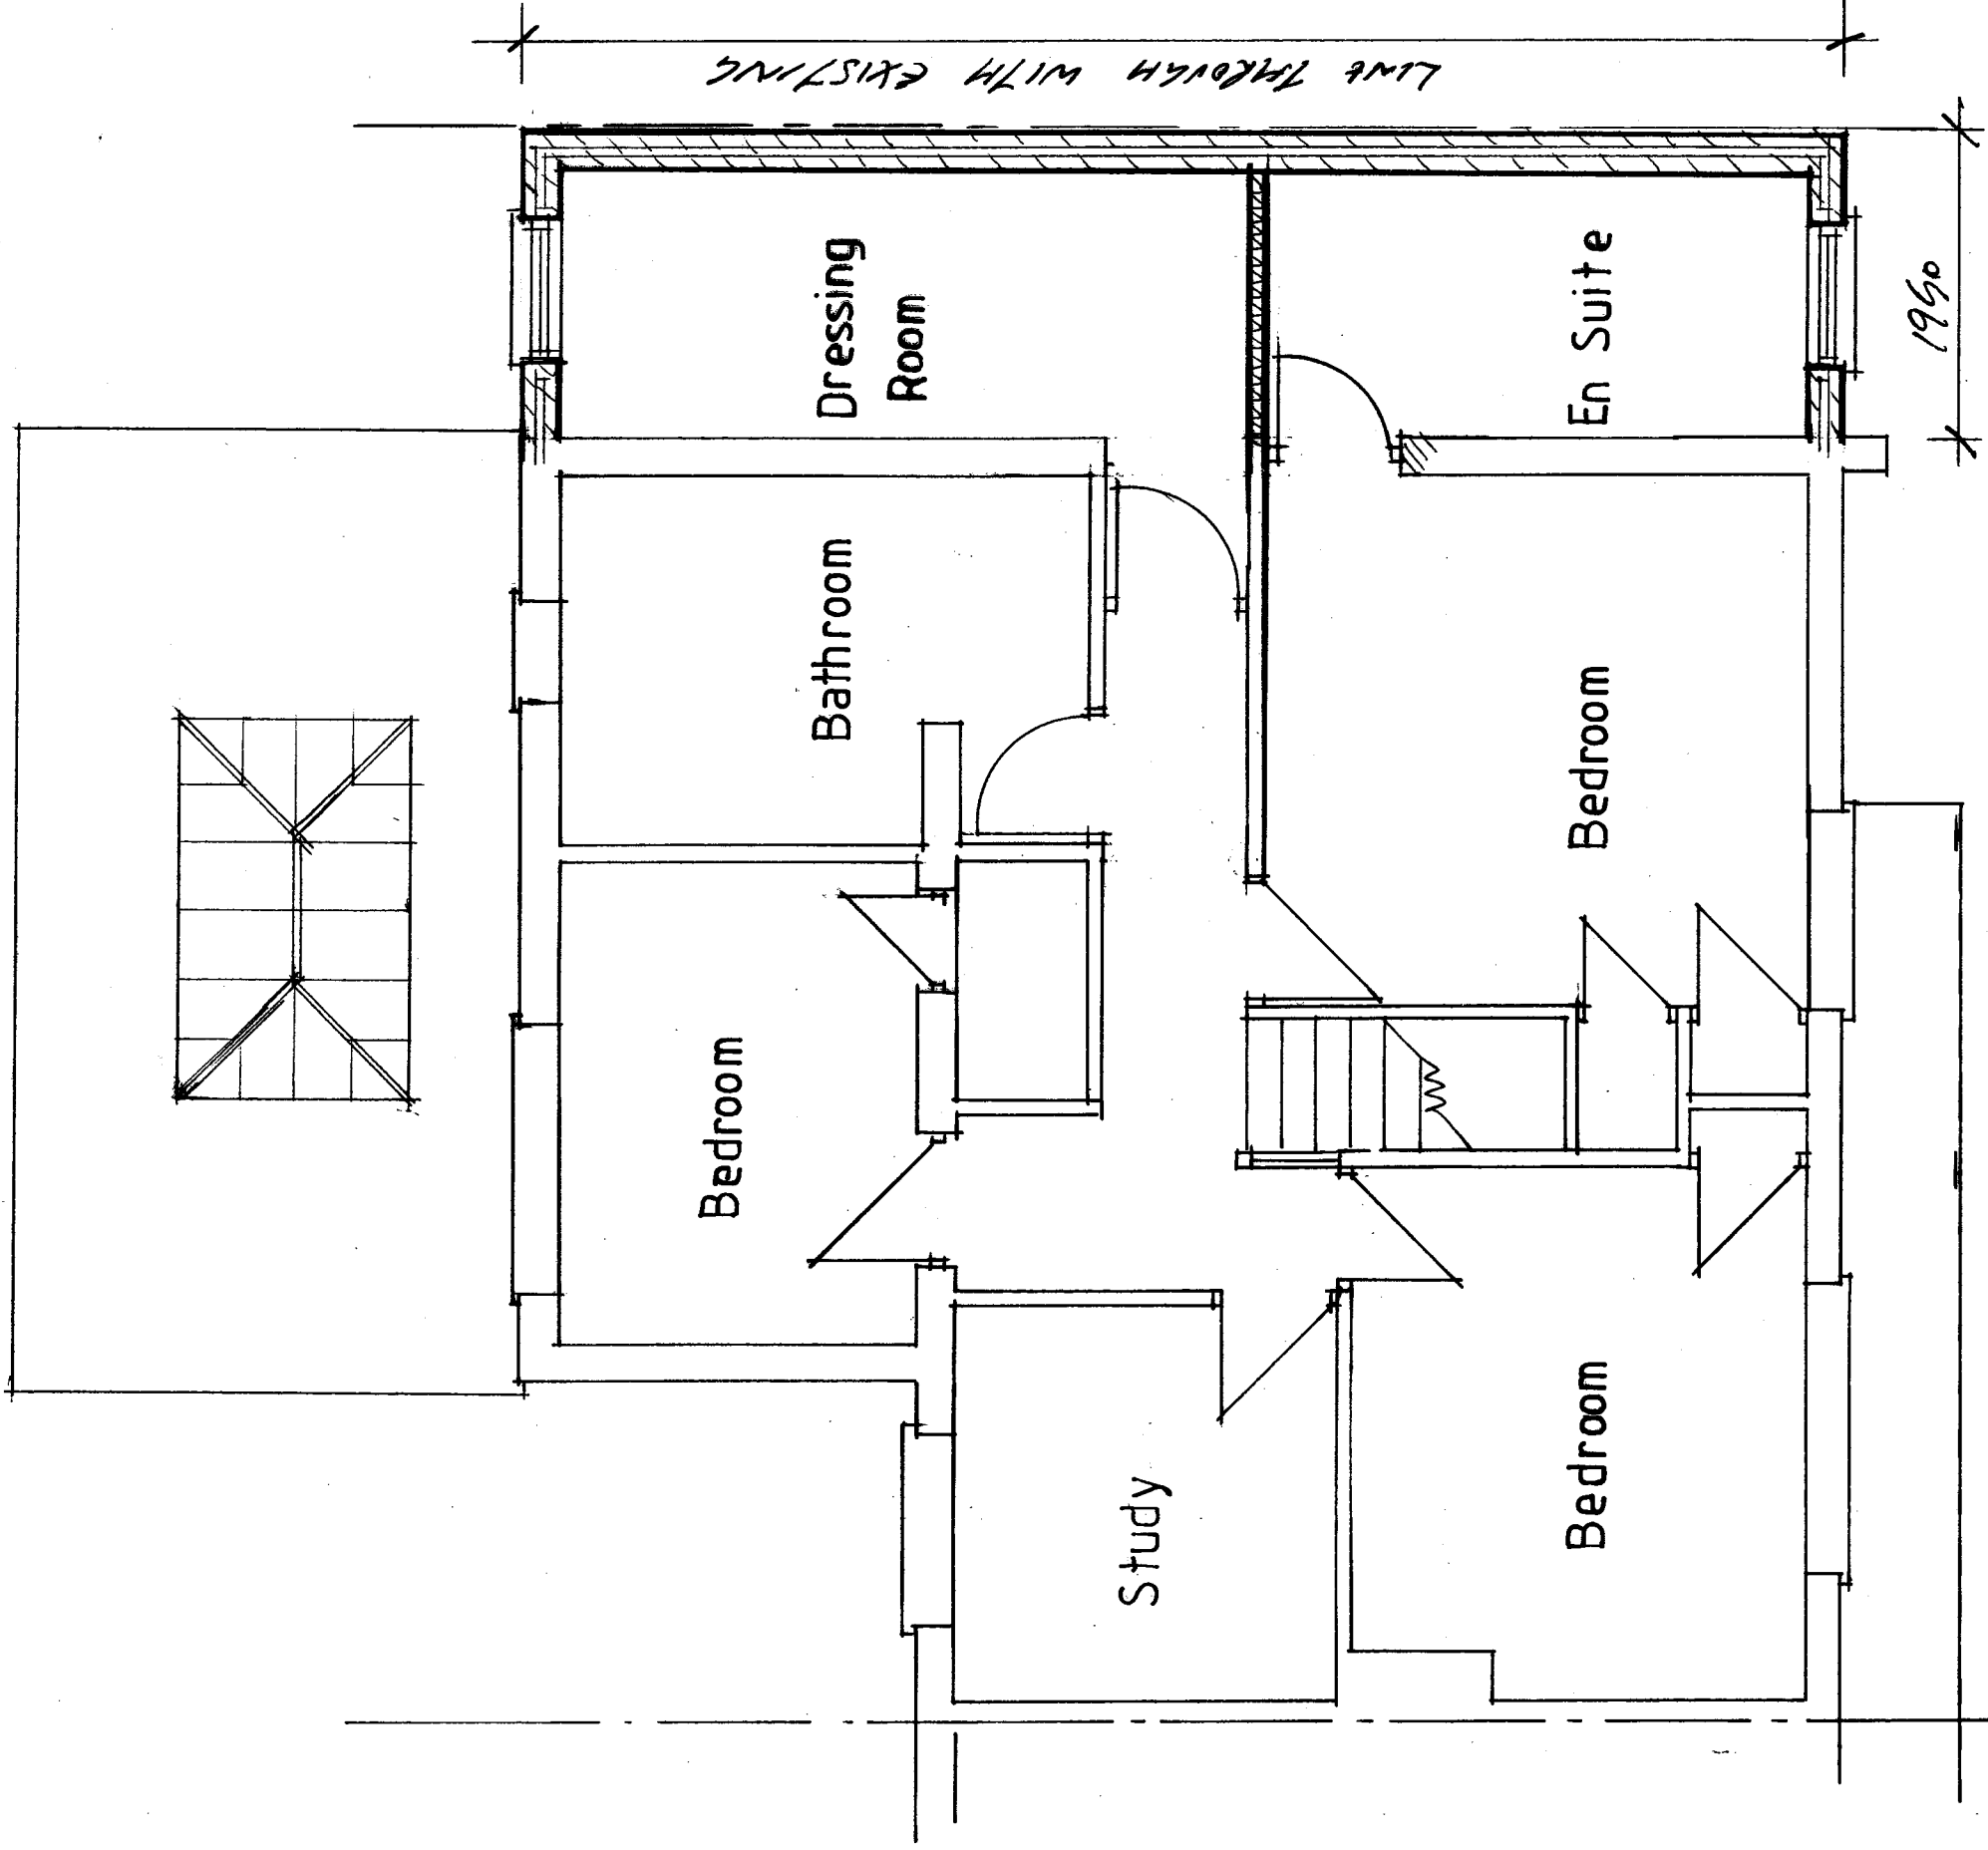

LINE THROUGH WITH EXISTING

1960

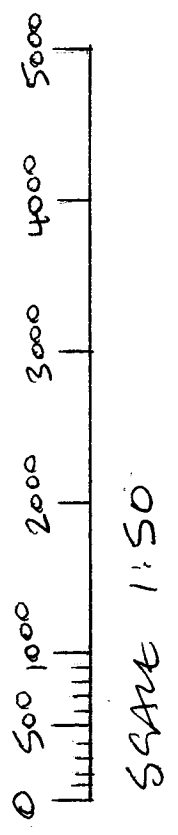

82 Cunningham Road
Waterloooville
SCALE 1:50
August 2020