





PHYSICAL SCALE IN METERS @ 1:100


NOTES:
This drawing has been produced solely for PLANNING/DESIGN.
Do not Scale from this Drawing except for PLANNING purposes.
Any drainage shown is presumed and to be checked on site
before commencement of works.
Internal room layout shown as indicative only.
This drawing is the copyright of MF Designs Ltd.

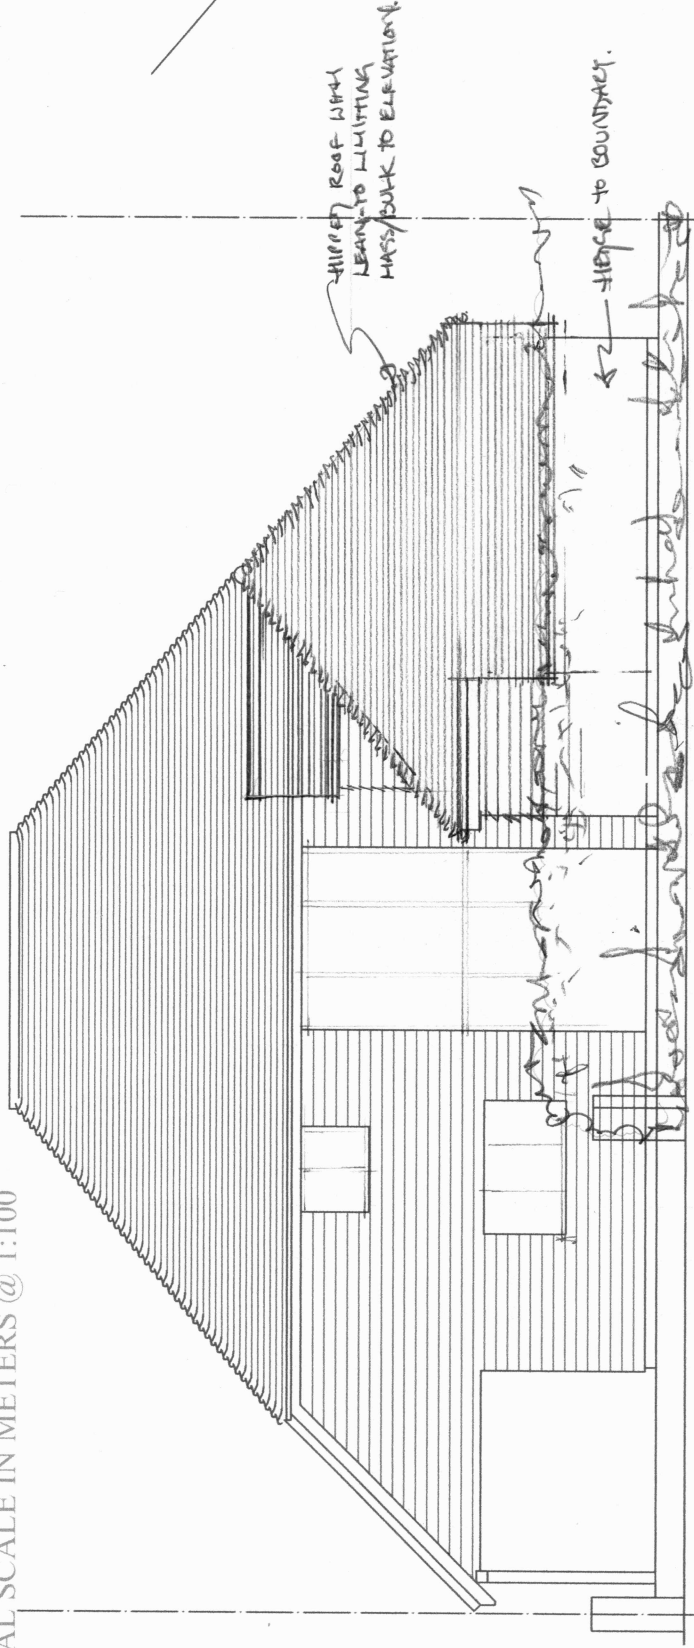


Proposed East (front)

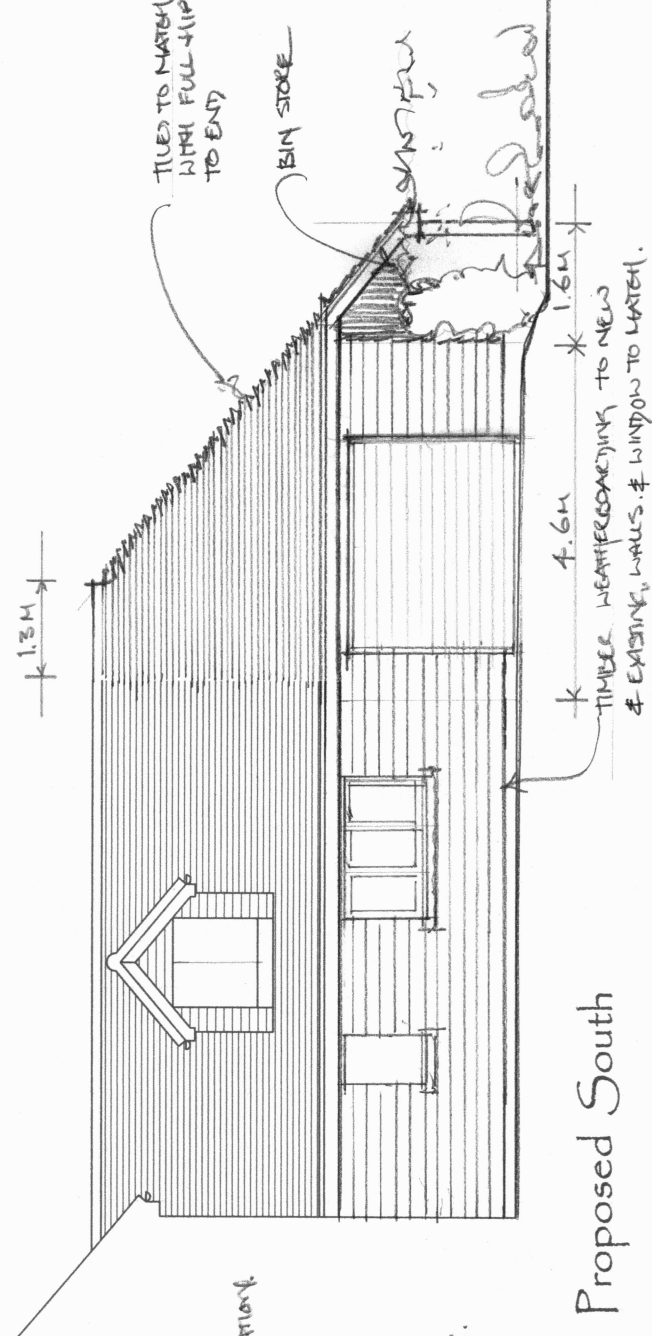

Proposed South

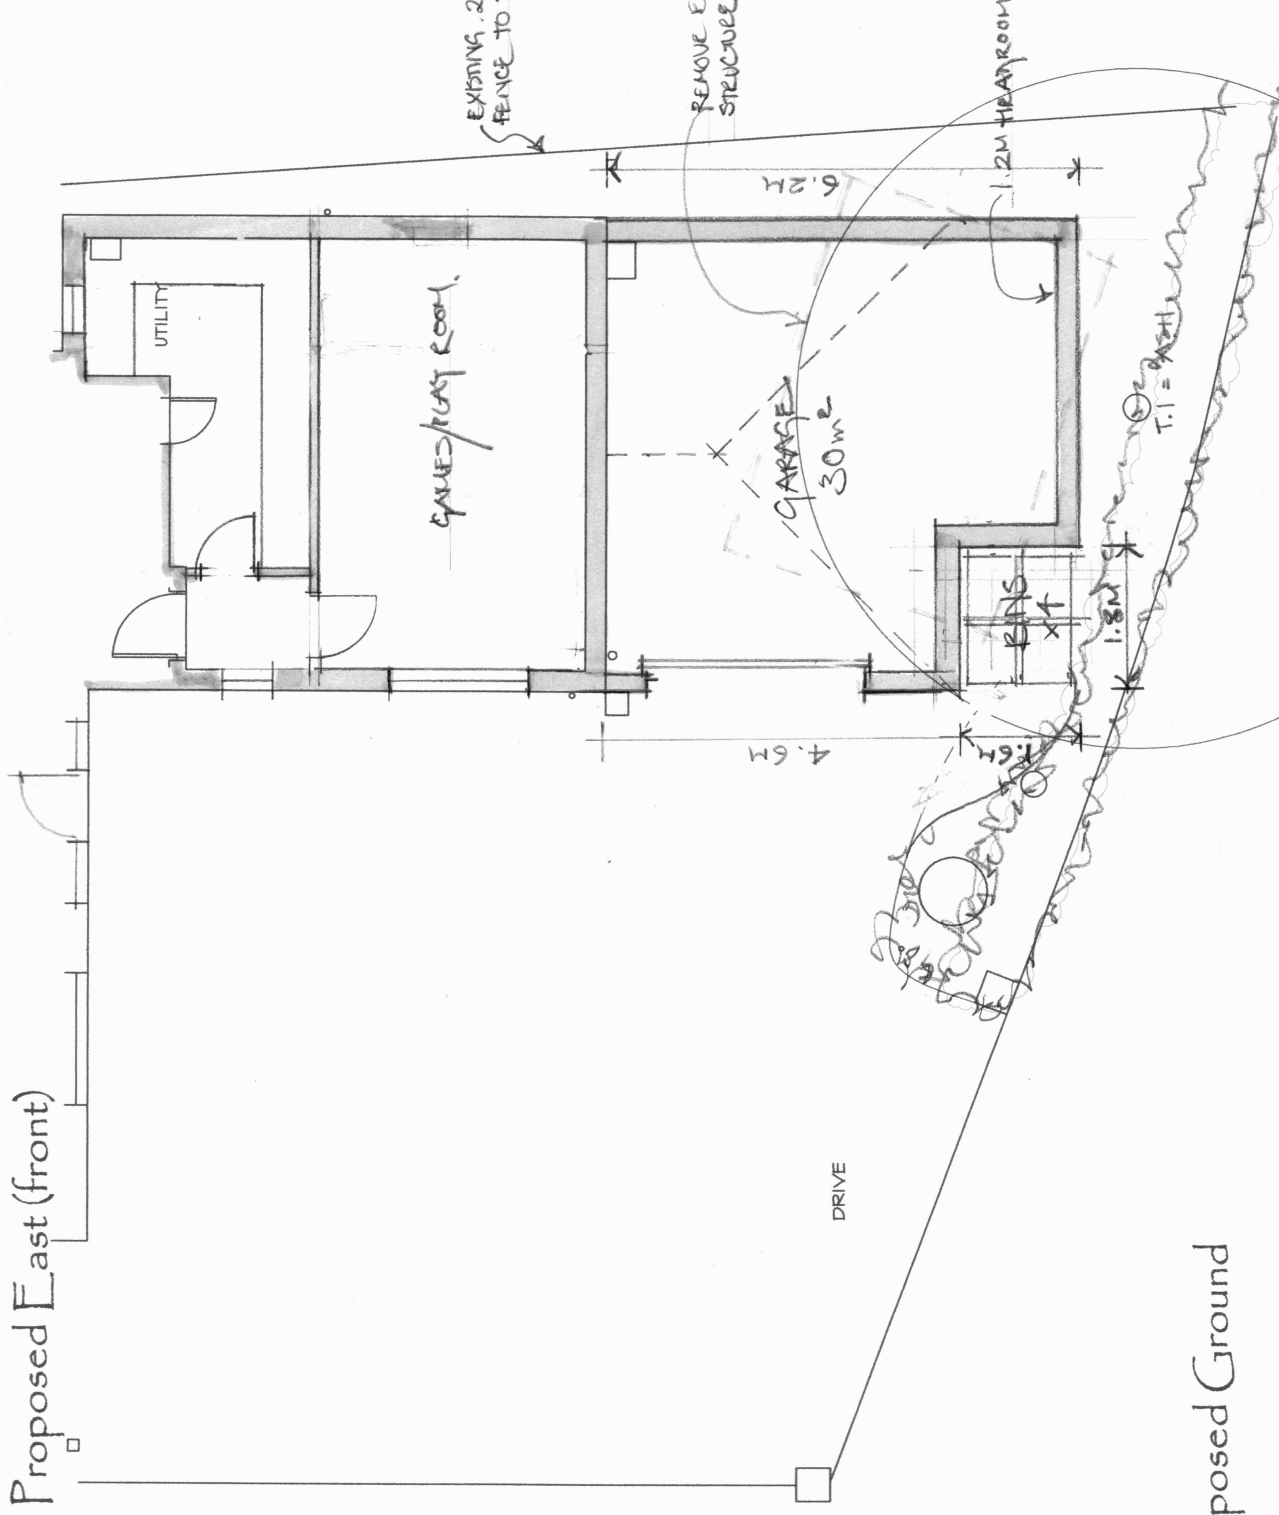

Proposed Ground

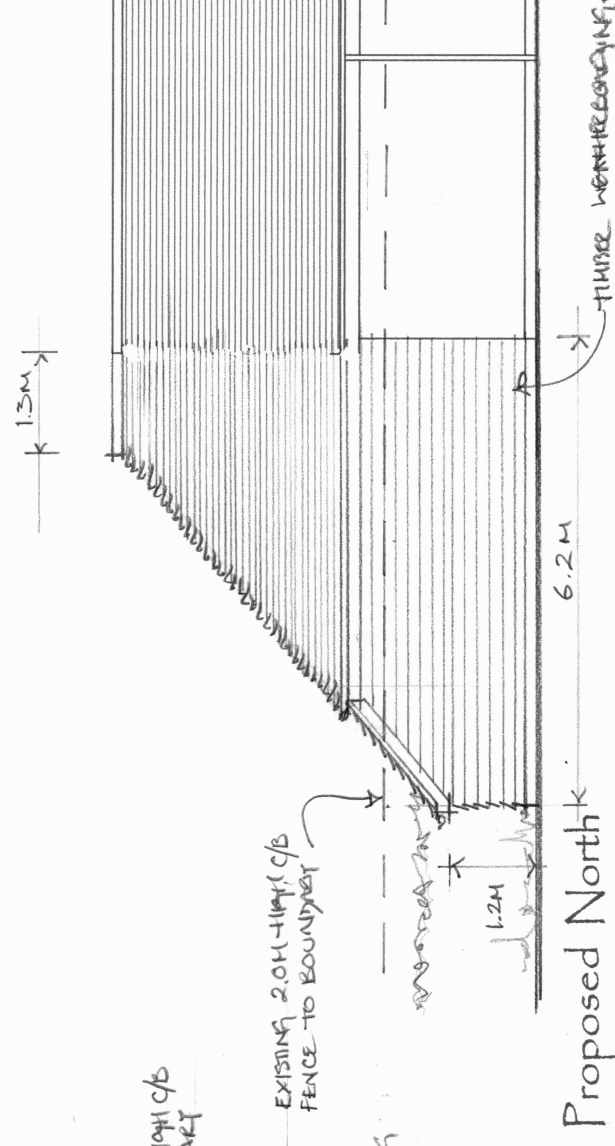

Proposed North

mf designs ltd

Chartered Architects



36 Grove Road • Havant • Hampshire • PO9 1AR
Director: Martin Farrer RIBA • Co Registration No.4507379

Uff 02392 470967
e admin@mfdesigns.org.uk

Date: July 2020
Scale: 1:100

Job No: 3247
Dwg No: P_01