



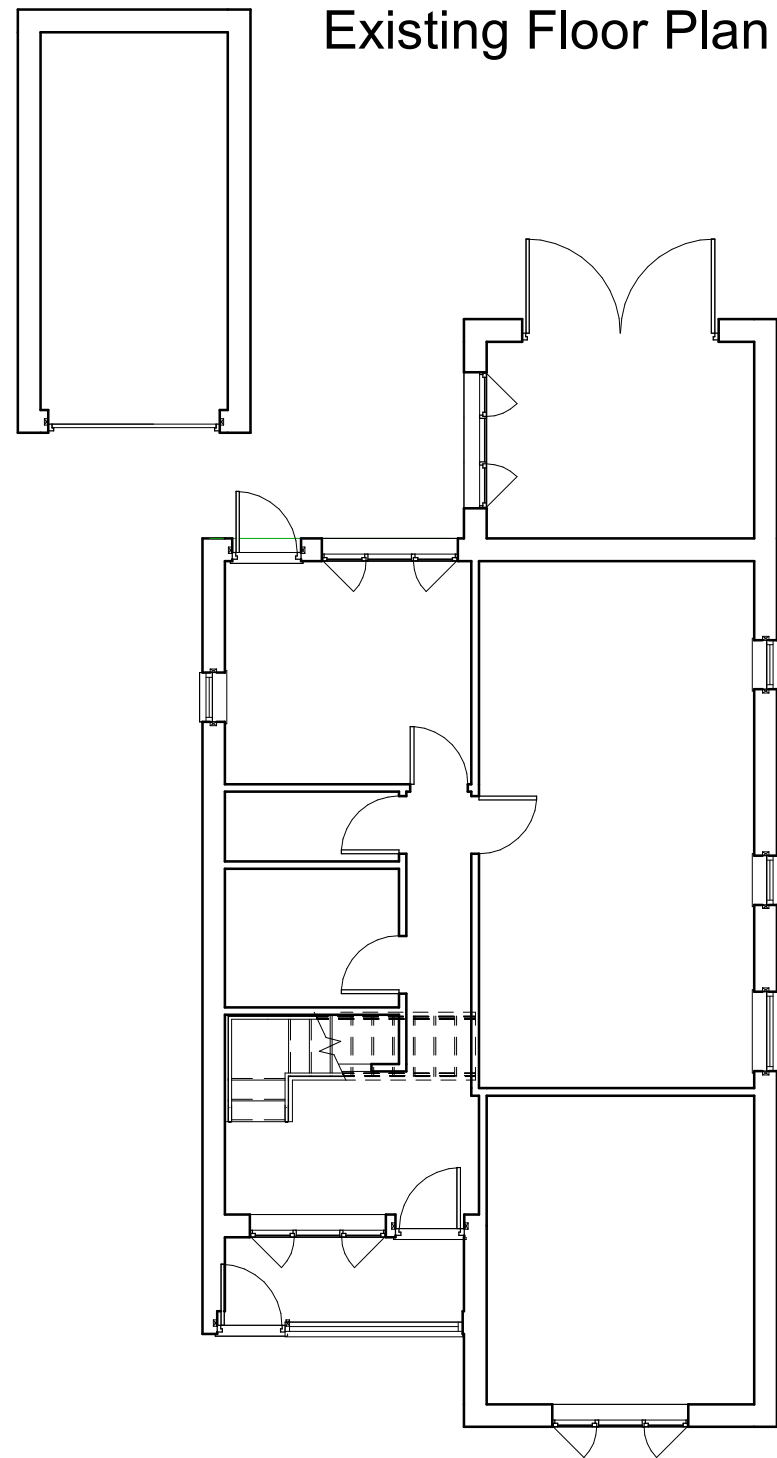

Existing Floor Plan

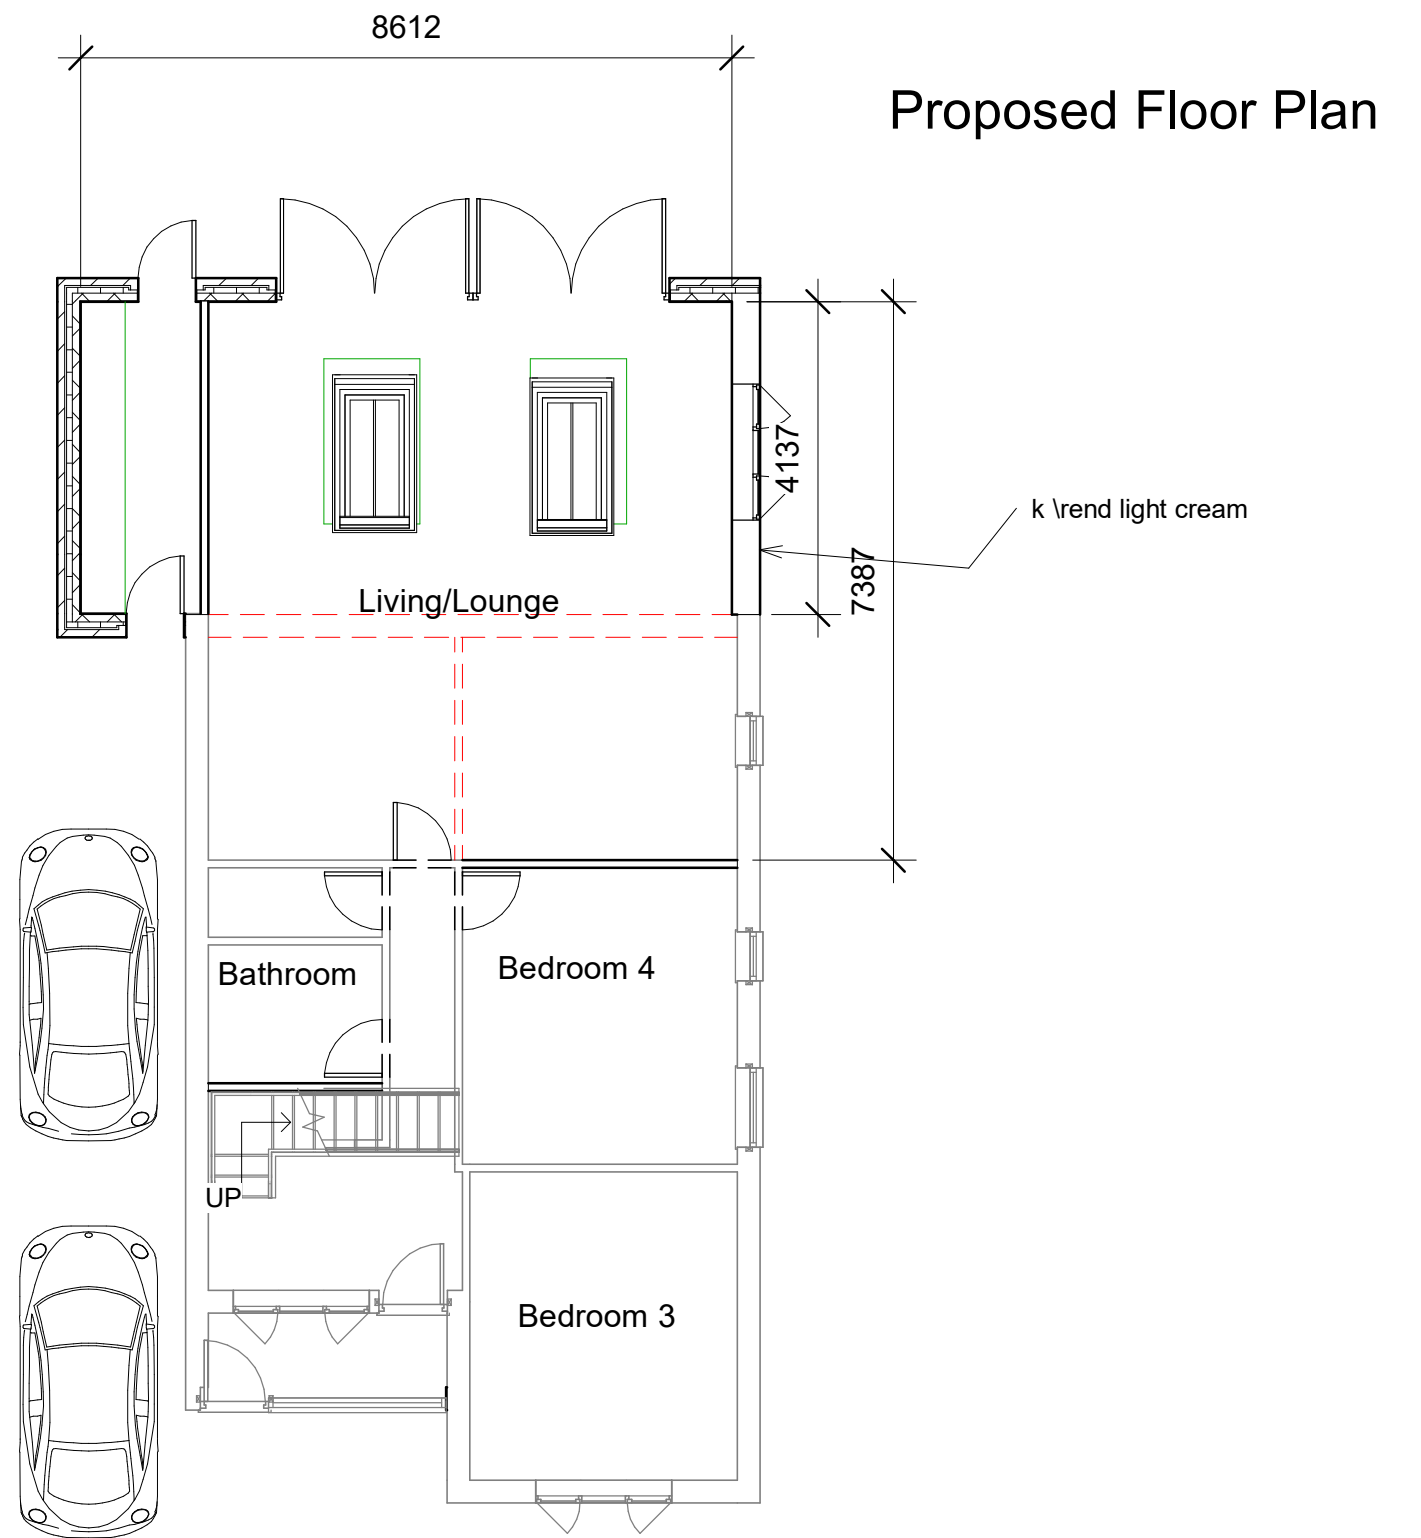

Proposed Floor Plan

1 Ground Floor Plans Existing
1 : 100

2 Ground Floor Plans
1 : 100

First Floor No Change

1:500		100
1:200		20
1:100		10
1:50		5