


GROUND FLOOR PLAN

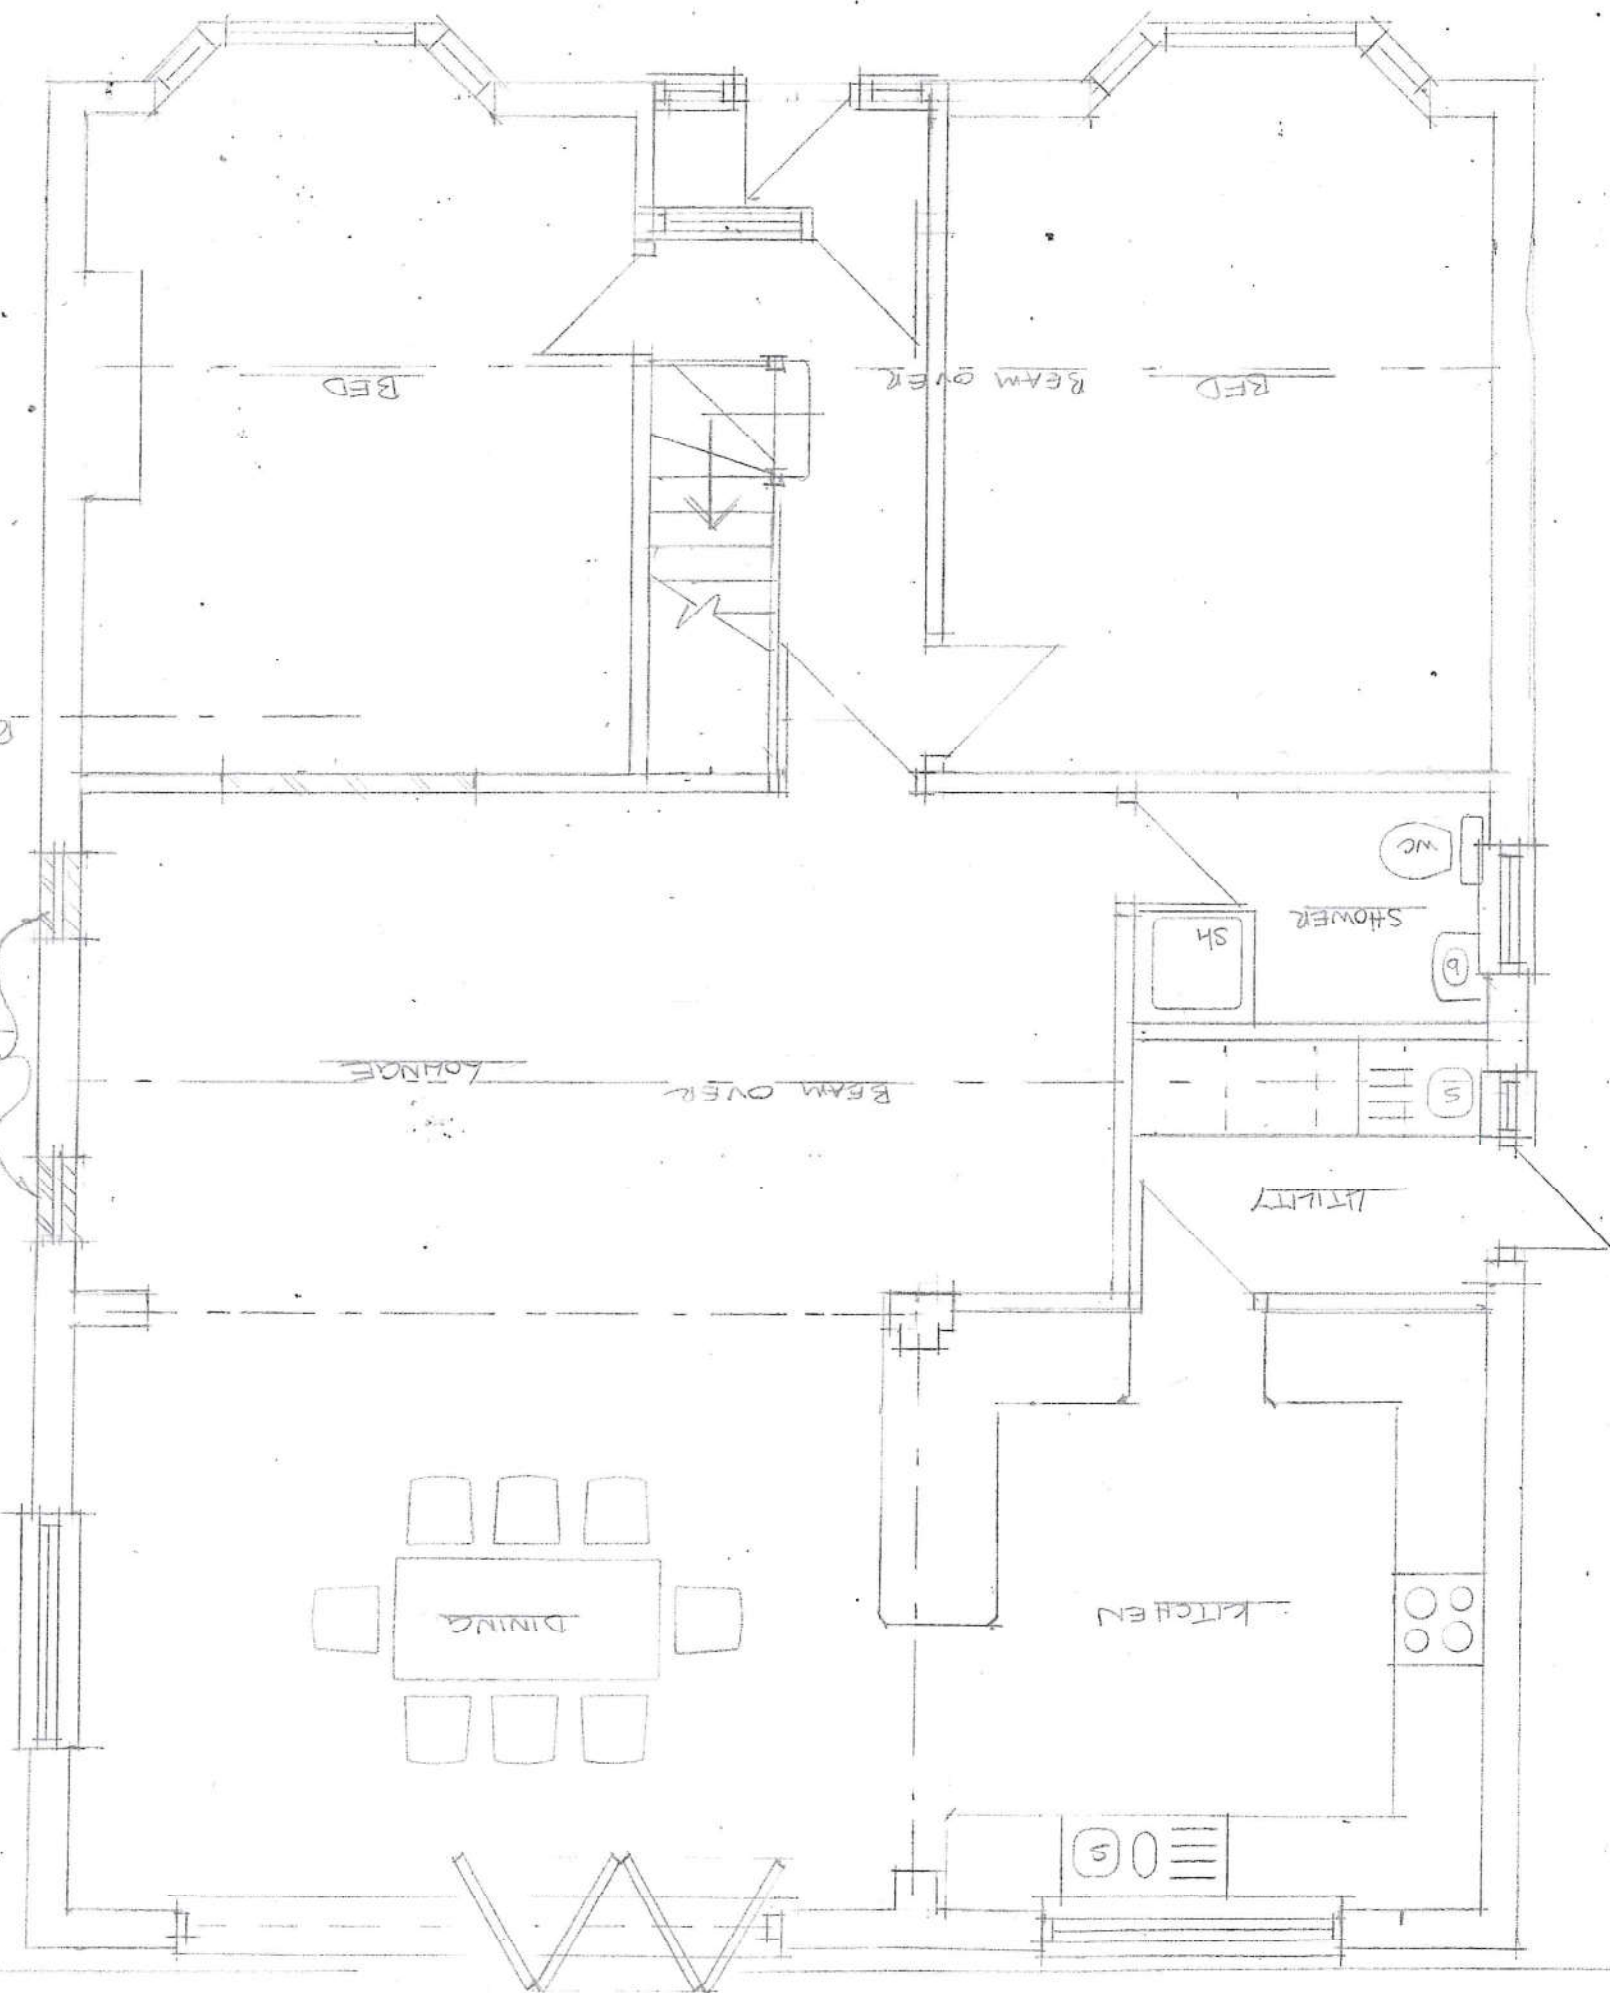

50 BERKELEY SQ, WARRINGTON.

PROPOSED GROUND FLOOR PLAN 1:50

PARKING PLAN 1:200

BERKELEY SQ

