


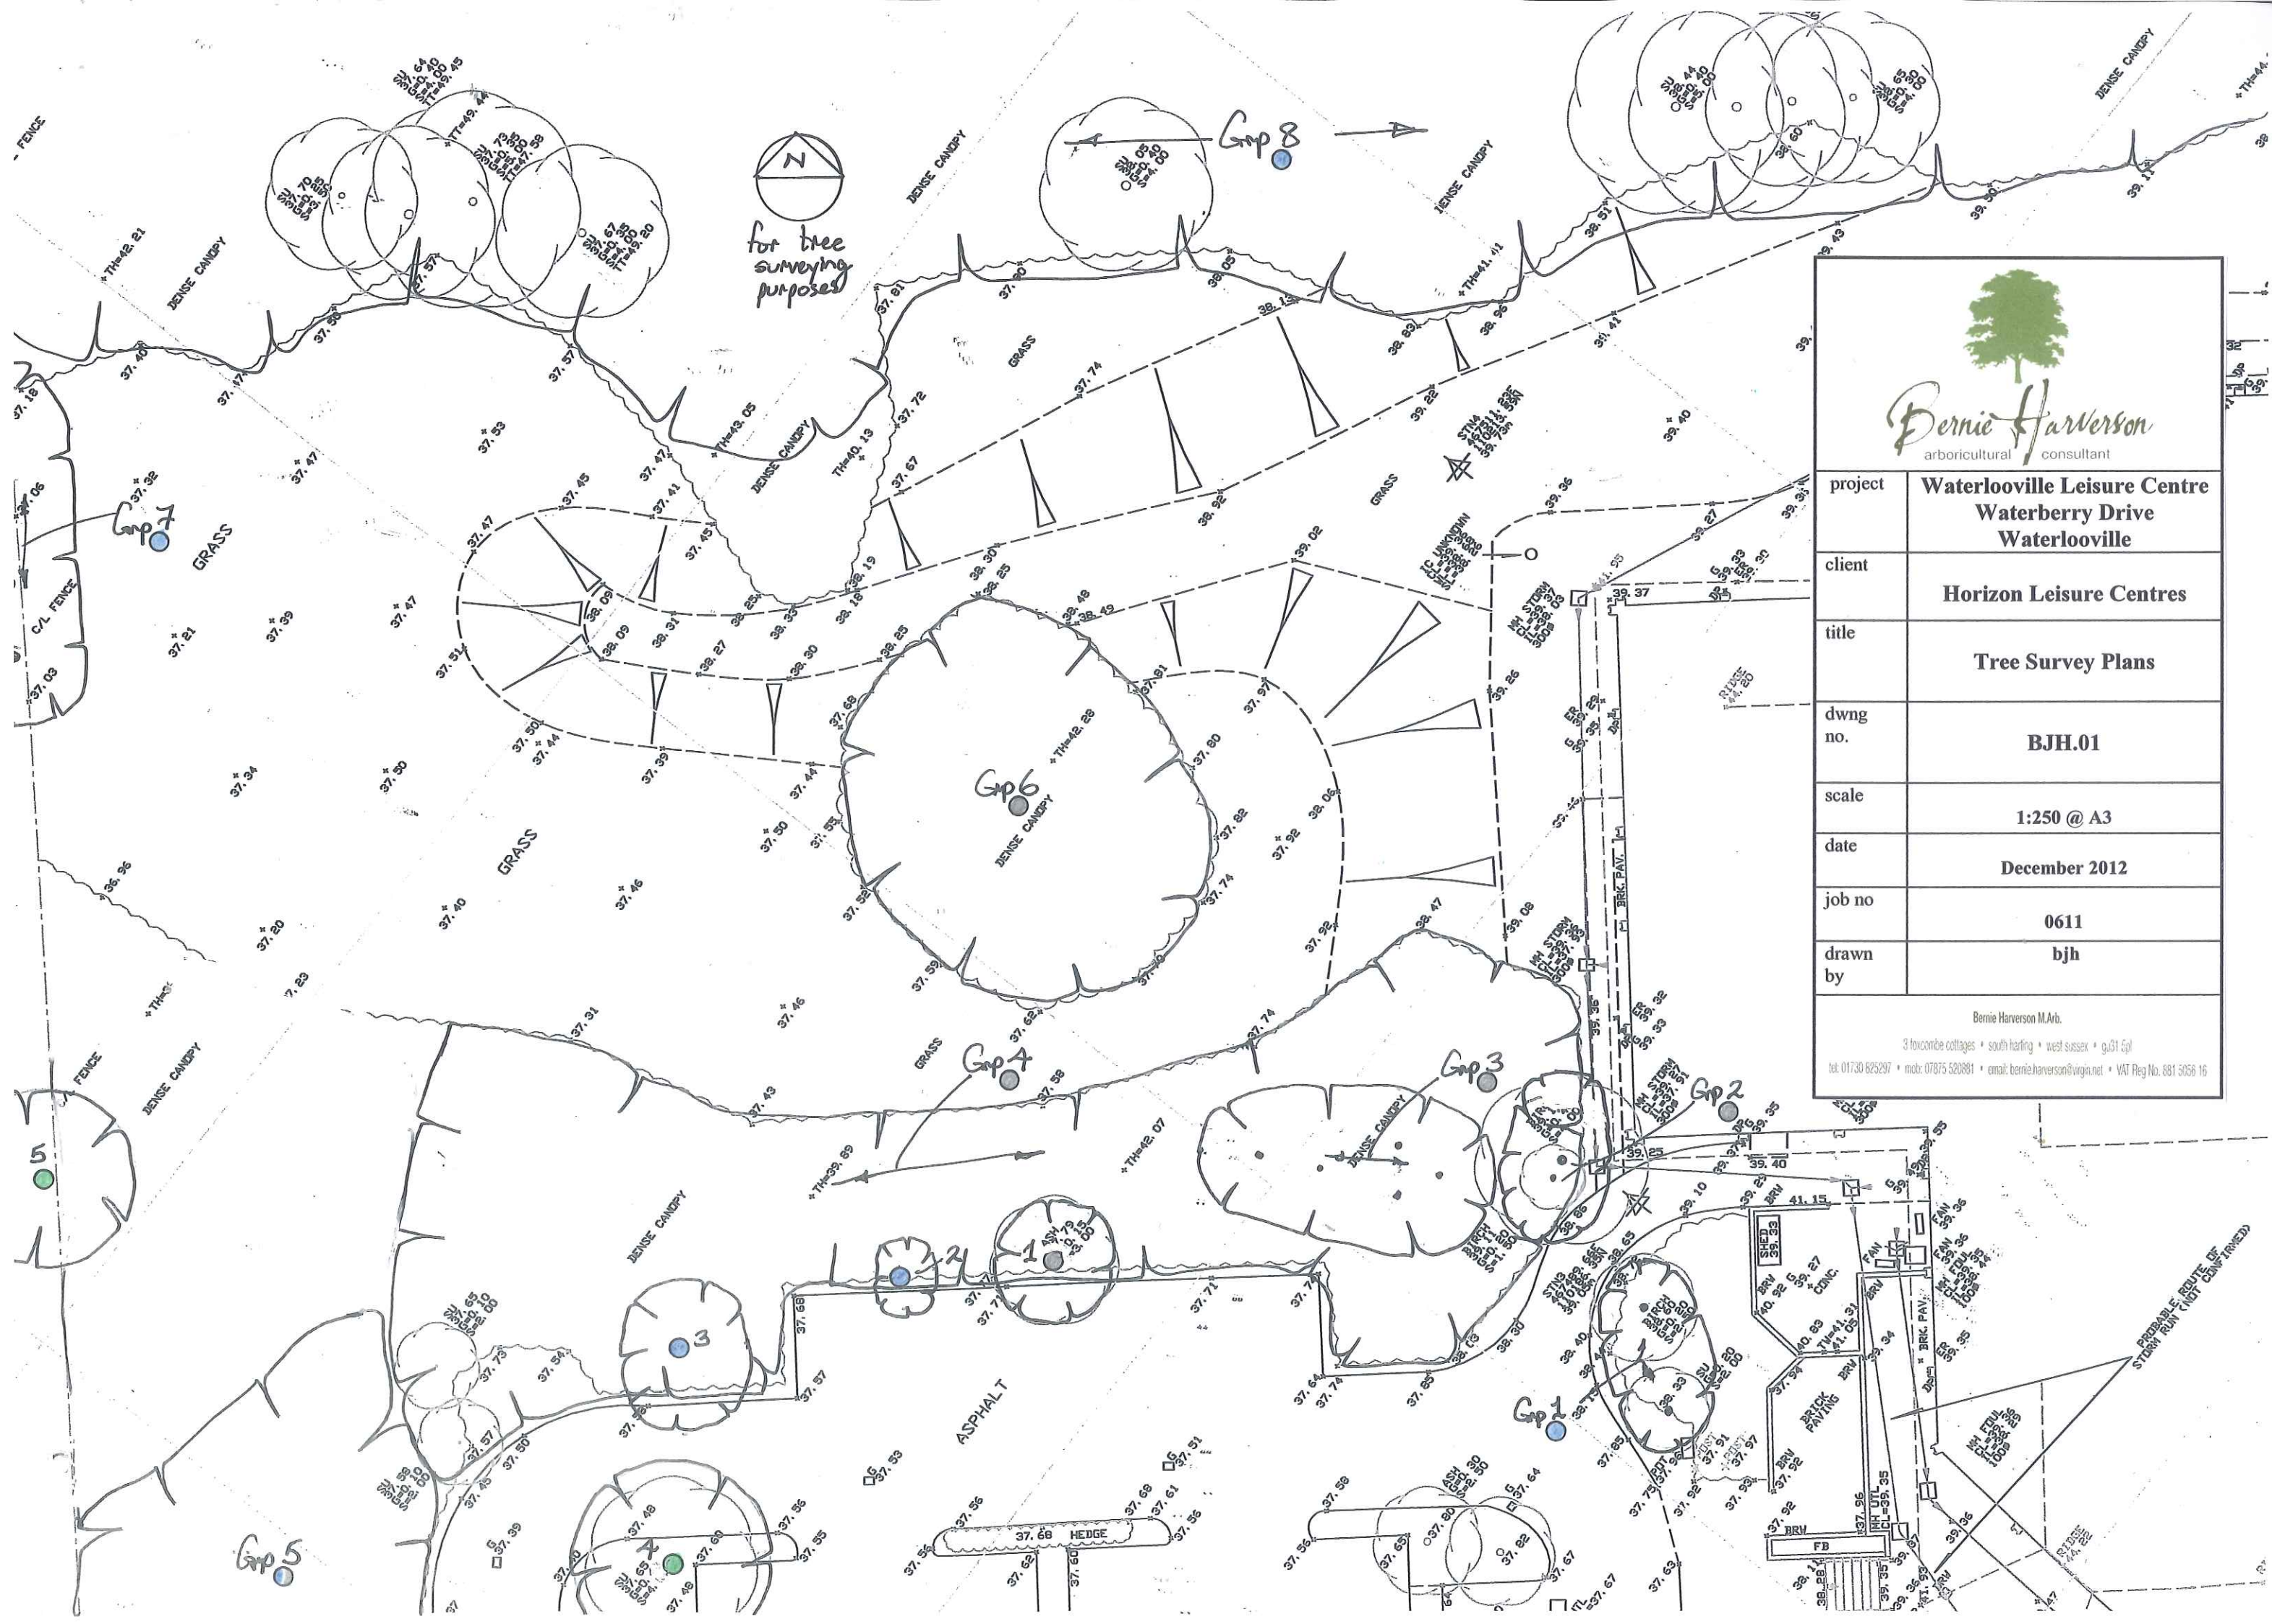



project	Waterlooville Leisure Centre Waterberry Drive Waterlooville
client	Horizon Leisure Centres
title	Tree Survey Plans
dwng no.	BJH.01
scale	1:250 @ A3
date	December 2012
job no	0611
drawn by	bjh

Bernie Harverson M.Arb.
 3 Foxcombe Cottages • South Haring • West Sussex • GU31 5PL
 tel: 01730 825297 • mob: 07875 520881 • email: bernie.harverson@virgin.net • VAT Reg No. 881 5056 16


PROBABLE ROUTE OF
STORM RUN (NOT CONFIRMED)


WATERLOOVILLE
LEISURE
CENTRE

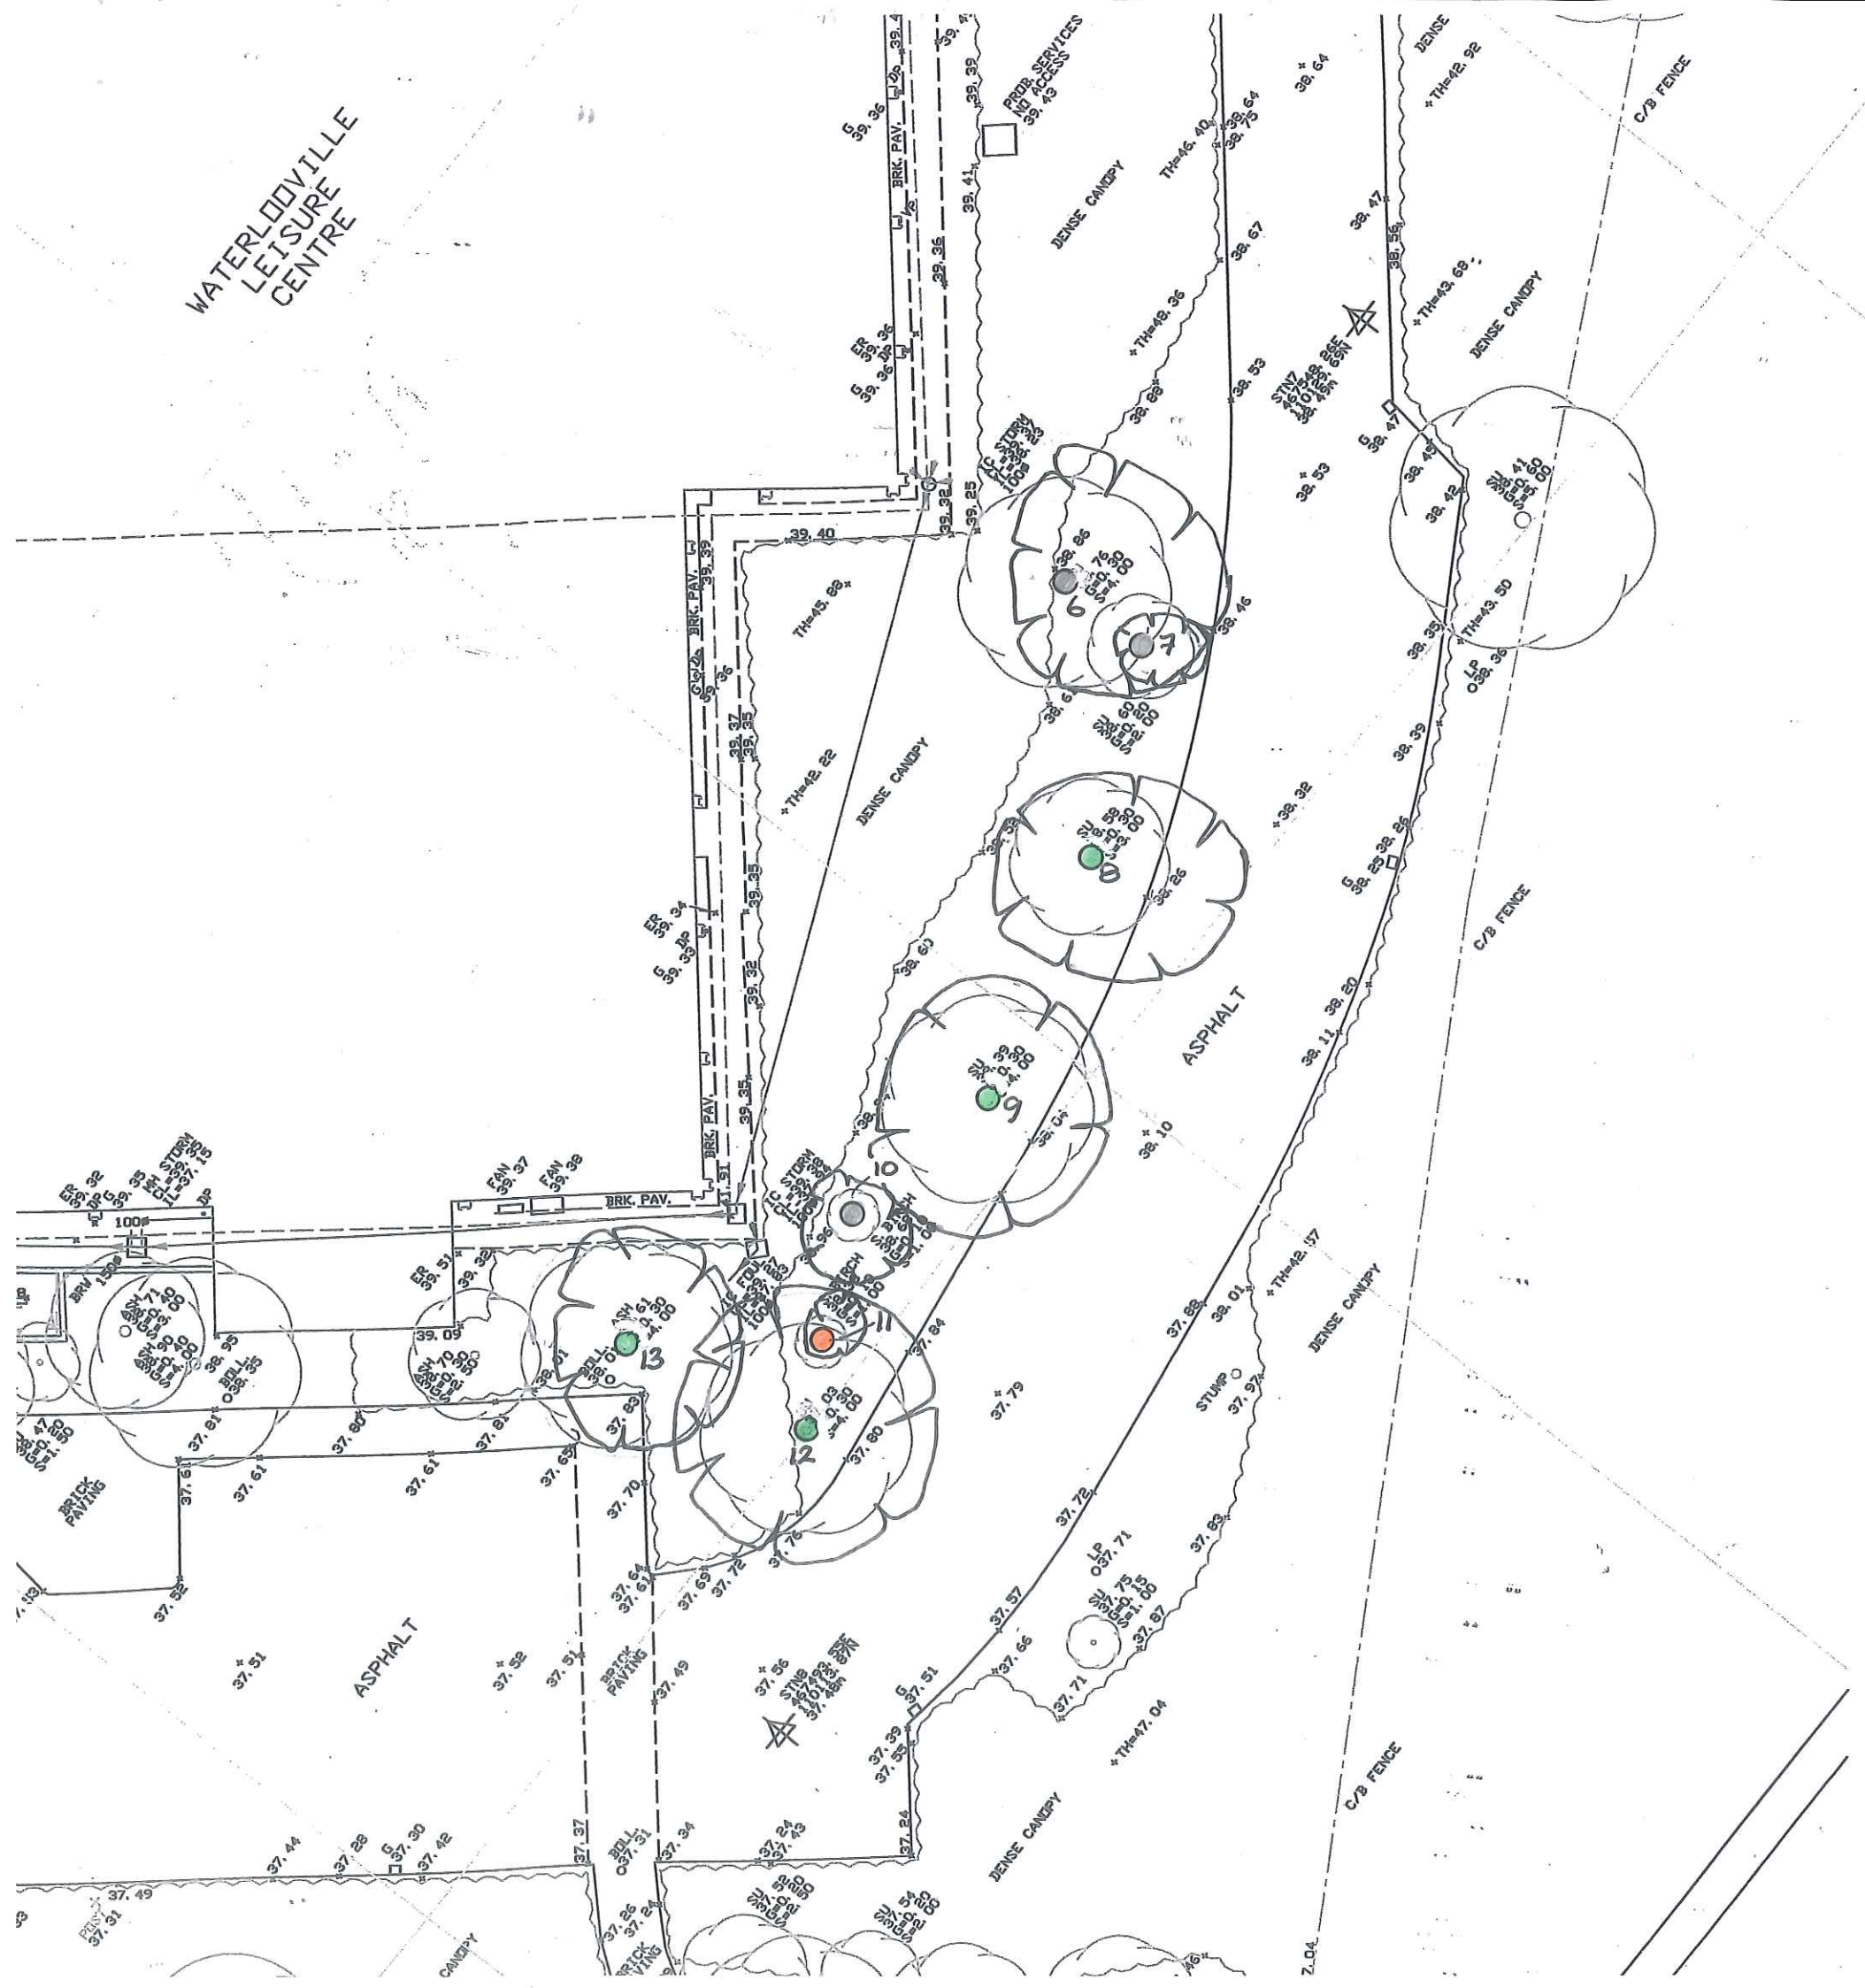

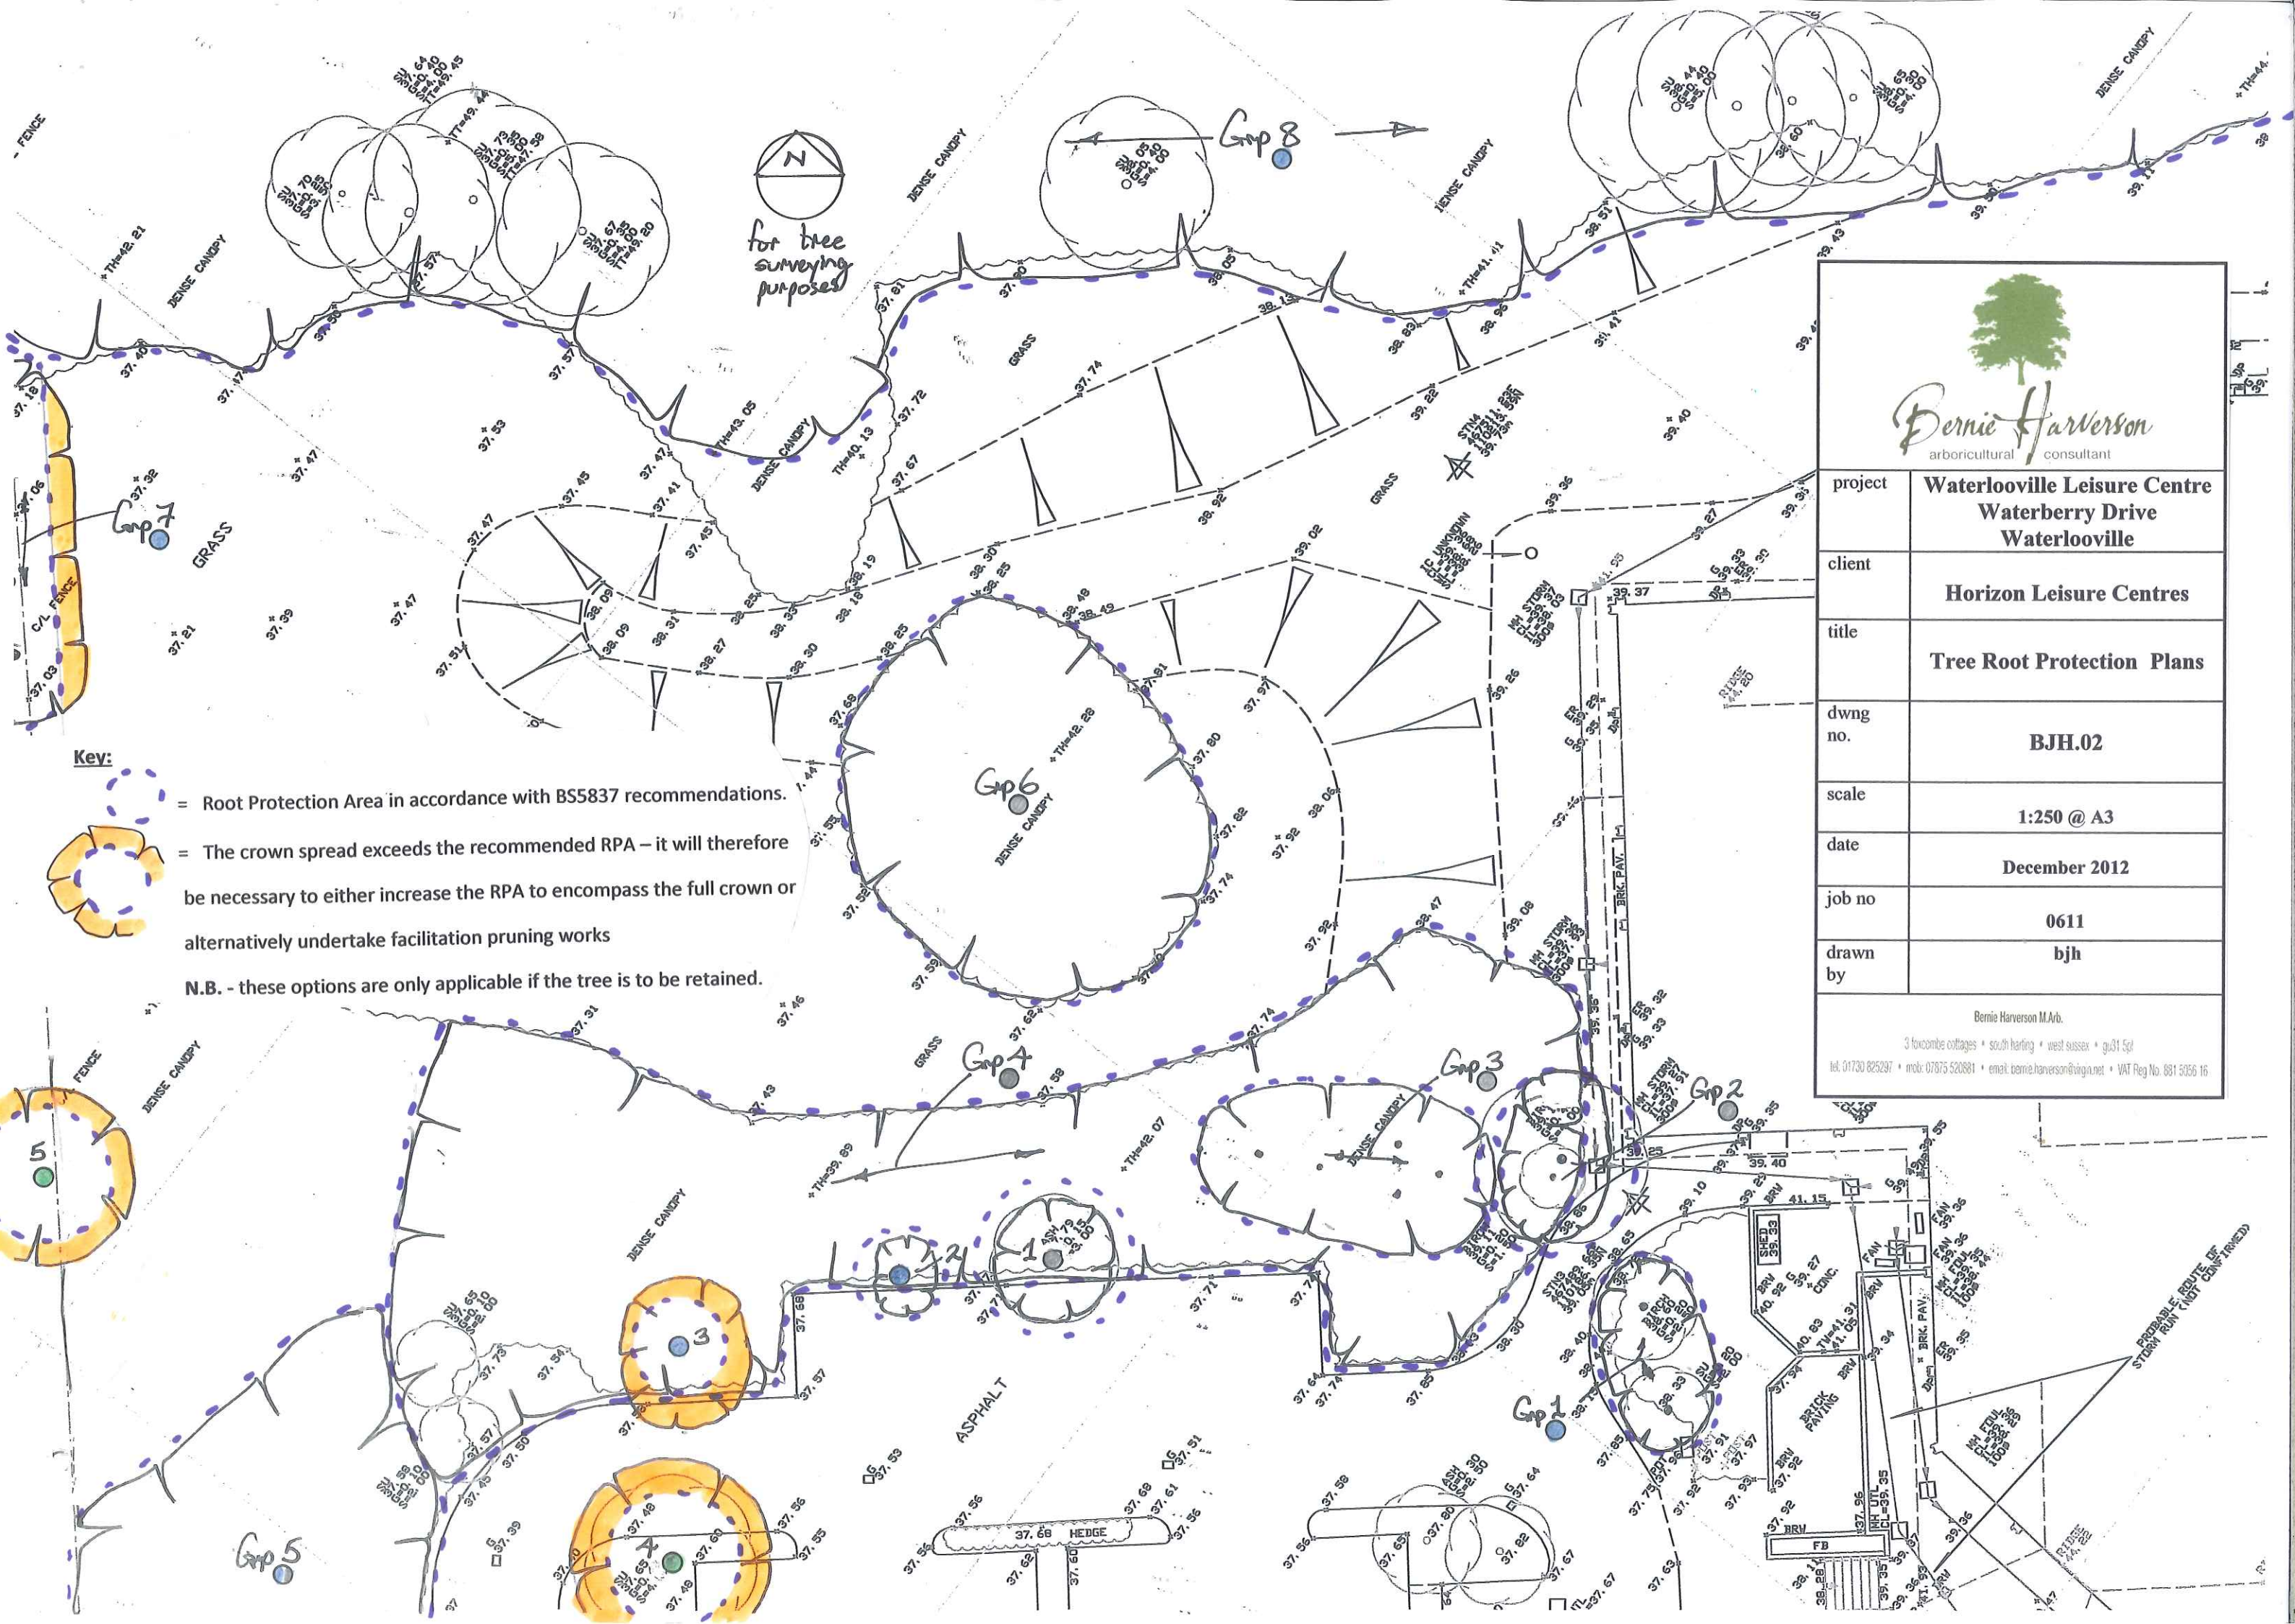

WATERLOOVILLE
LEISURE
CENTRE

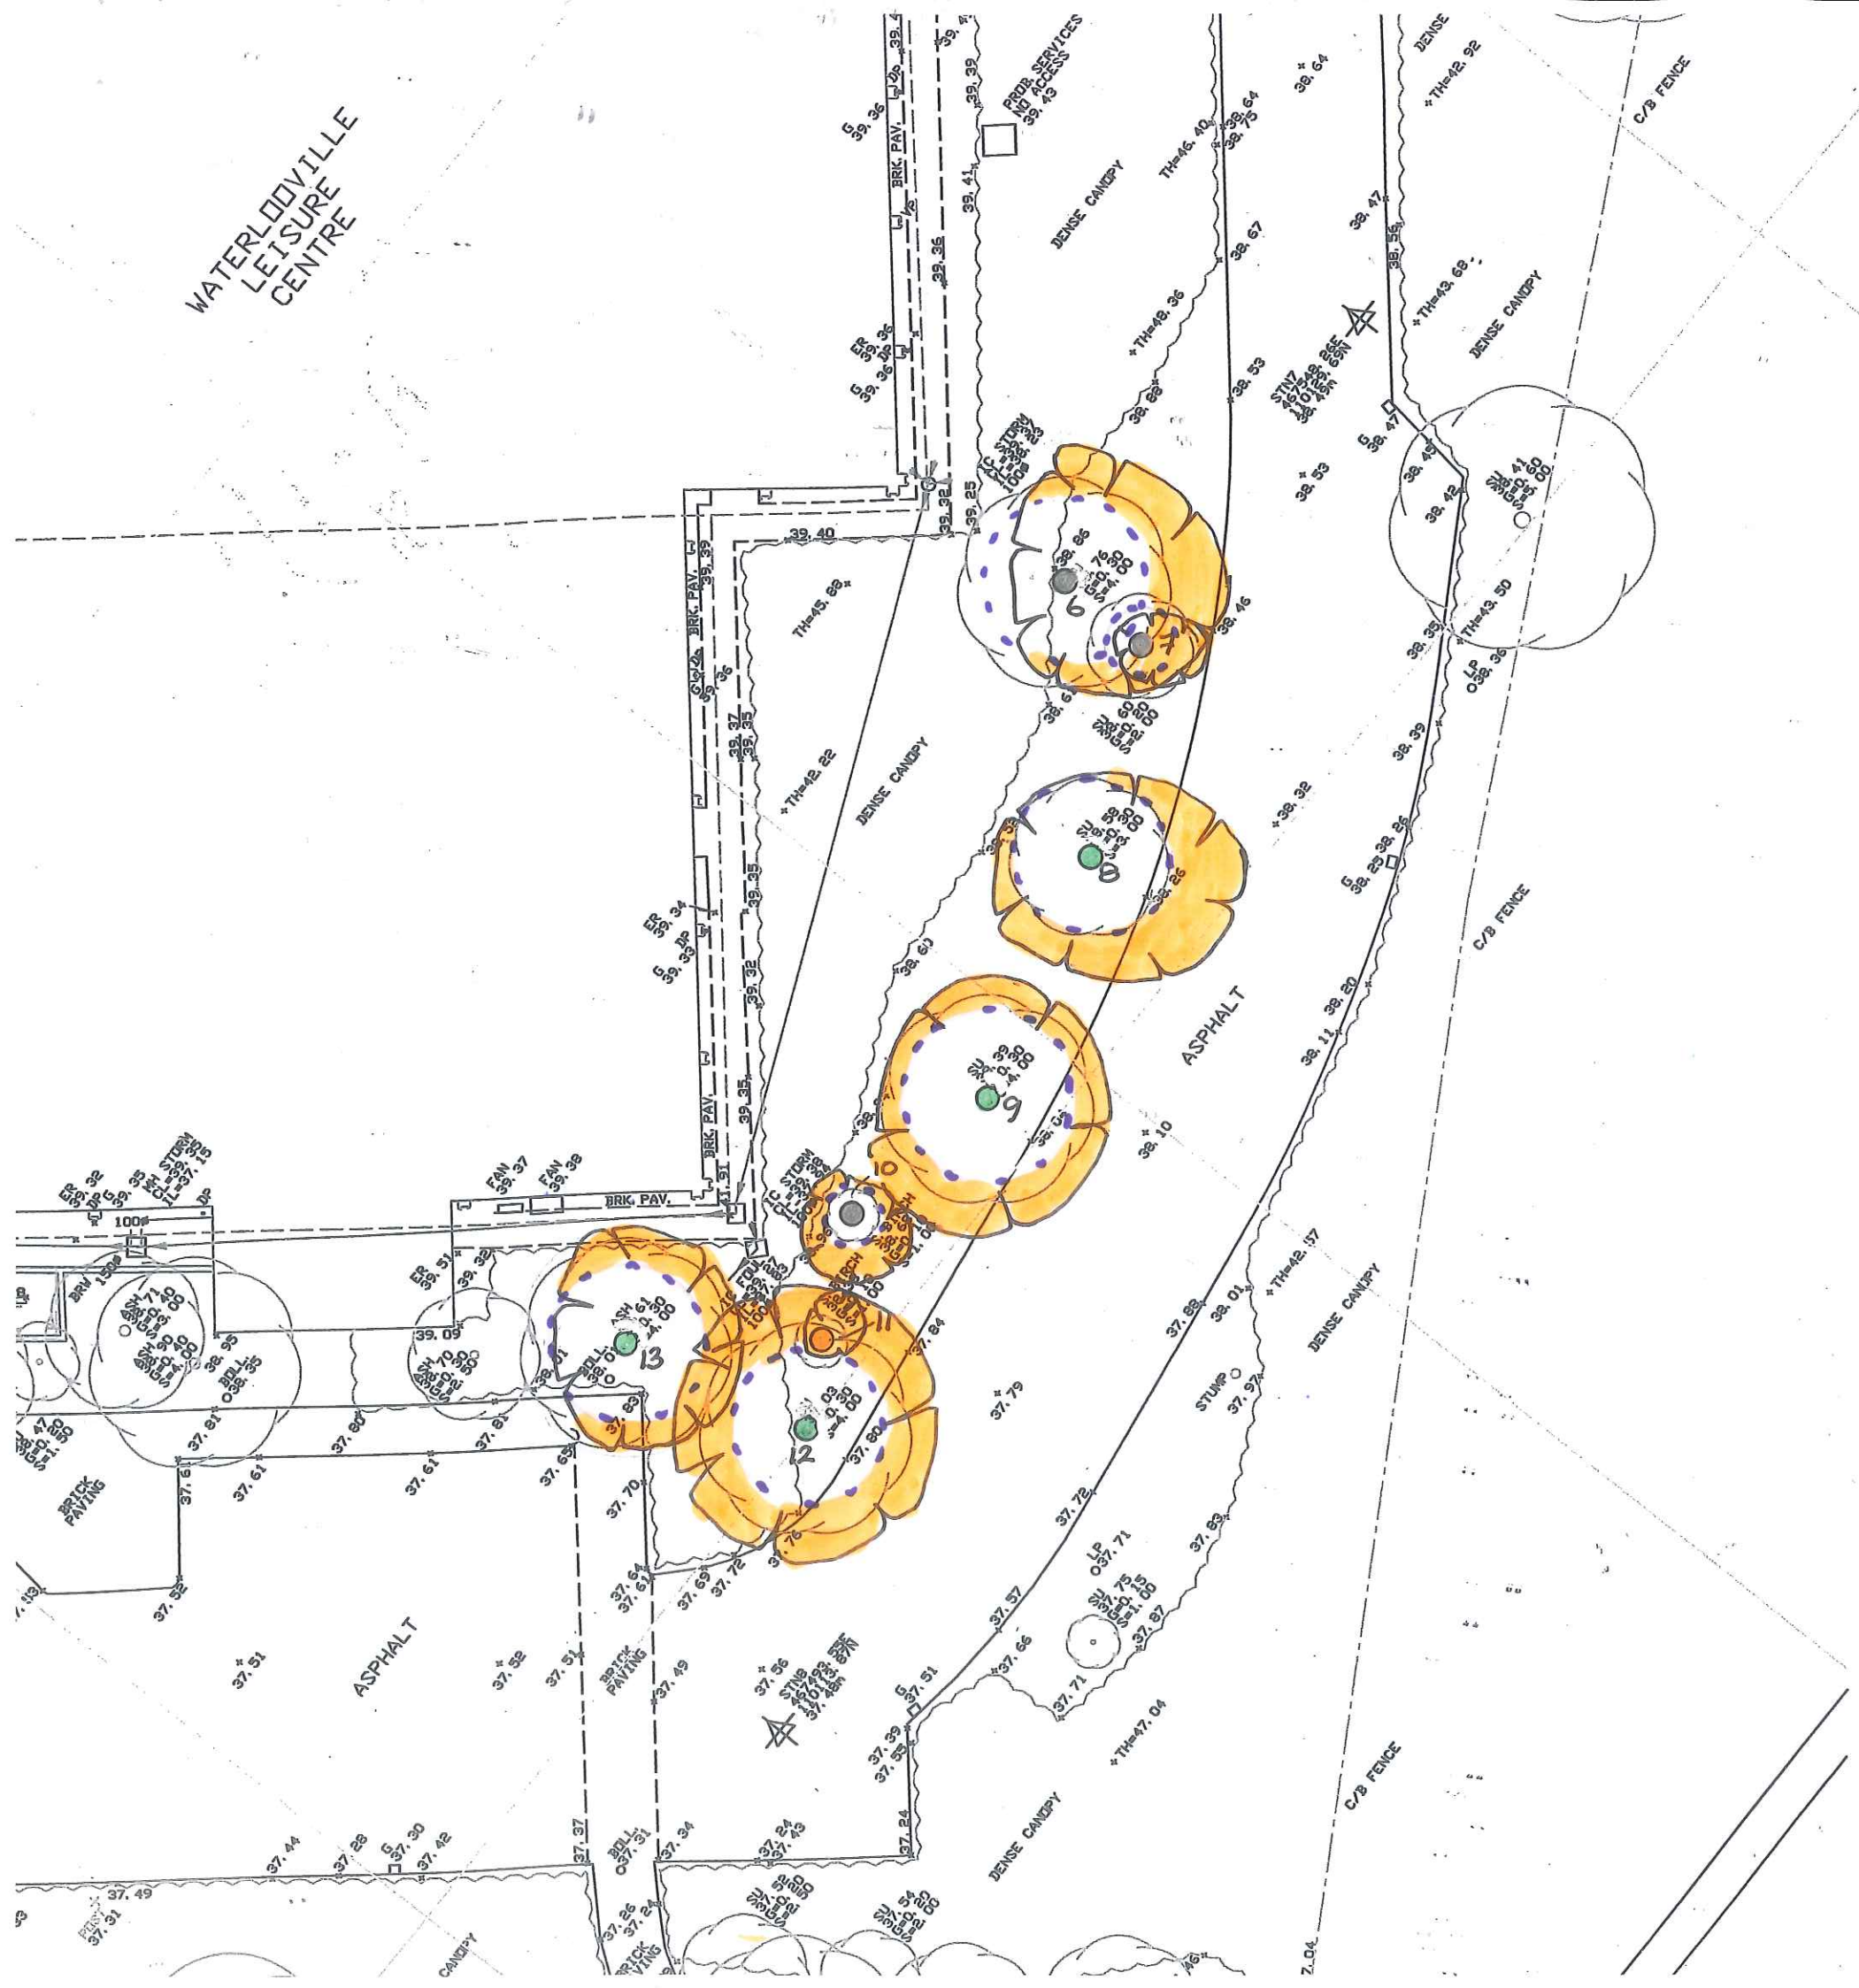

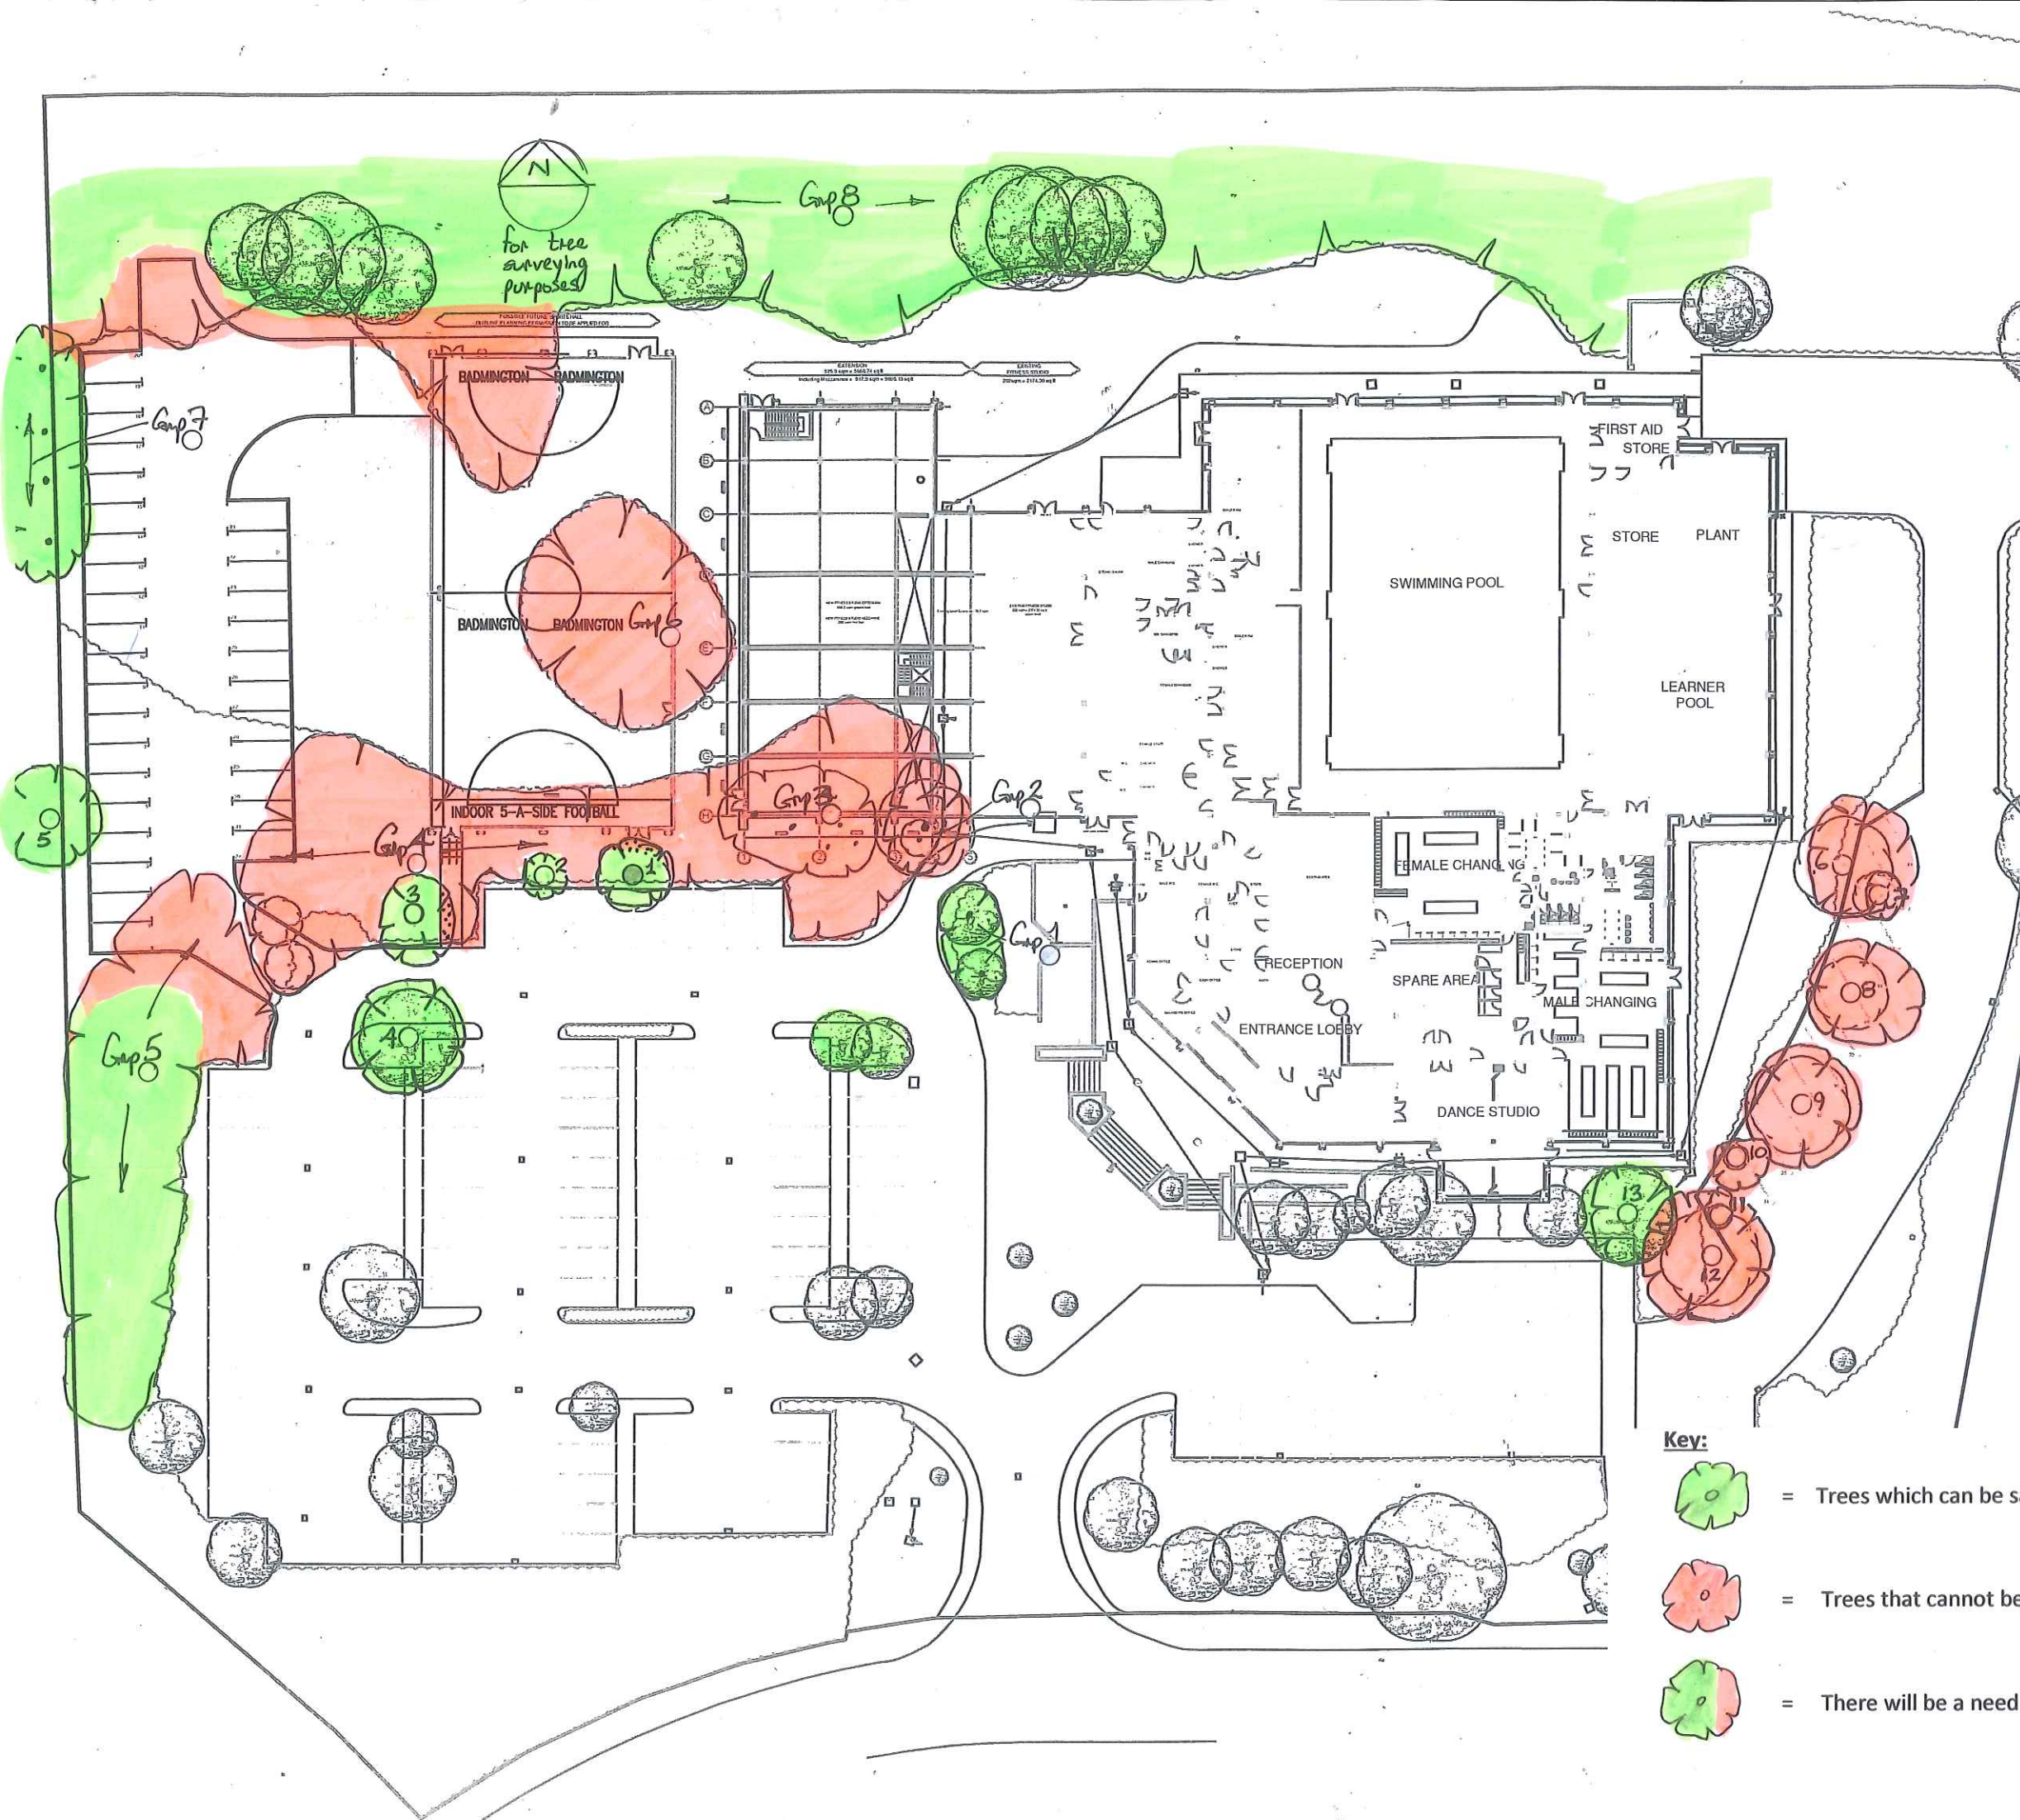

project	Waterlooville Leisure Centre Waterberry Drive Waterlooville
client	Horizon Leisure Centres
title	Tree Retentions & Removals Plan
dwng no.	BJH.03
scale	1:500 @ A3
date	December 2012
job no	0611
drawn by	bjh
Bernie Harverson M.Arb. 3 Foxcombe cottages • south haring • west sussex • GU31 5PL tel: 01730 825297 • mob: 07875 520981 • email: bernie.harverson@virgin.net • VAT Reg No: 881 5056 16	

- Key:**
-  = Trees which can be safely retained and protected
 -  = Trees that cannot be accommodated and would have to be removed
 -  = There will be a need to prune back the branches of these trees as shown