
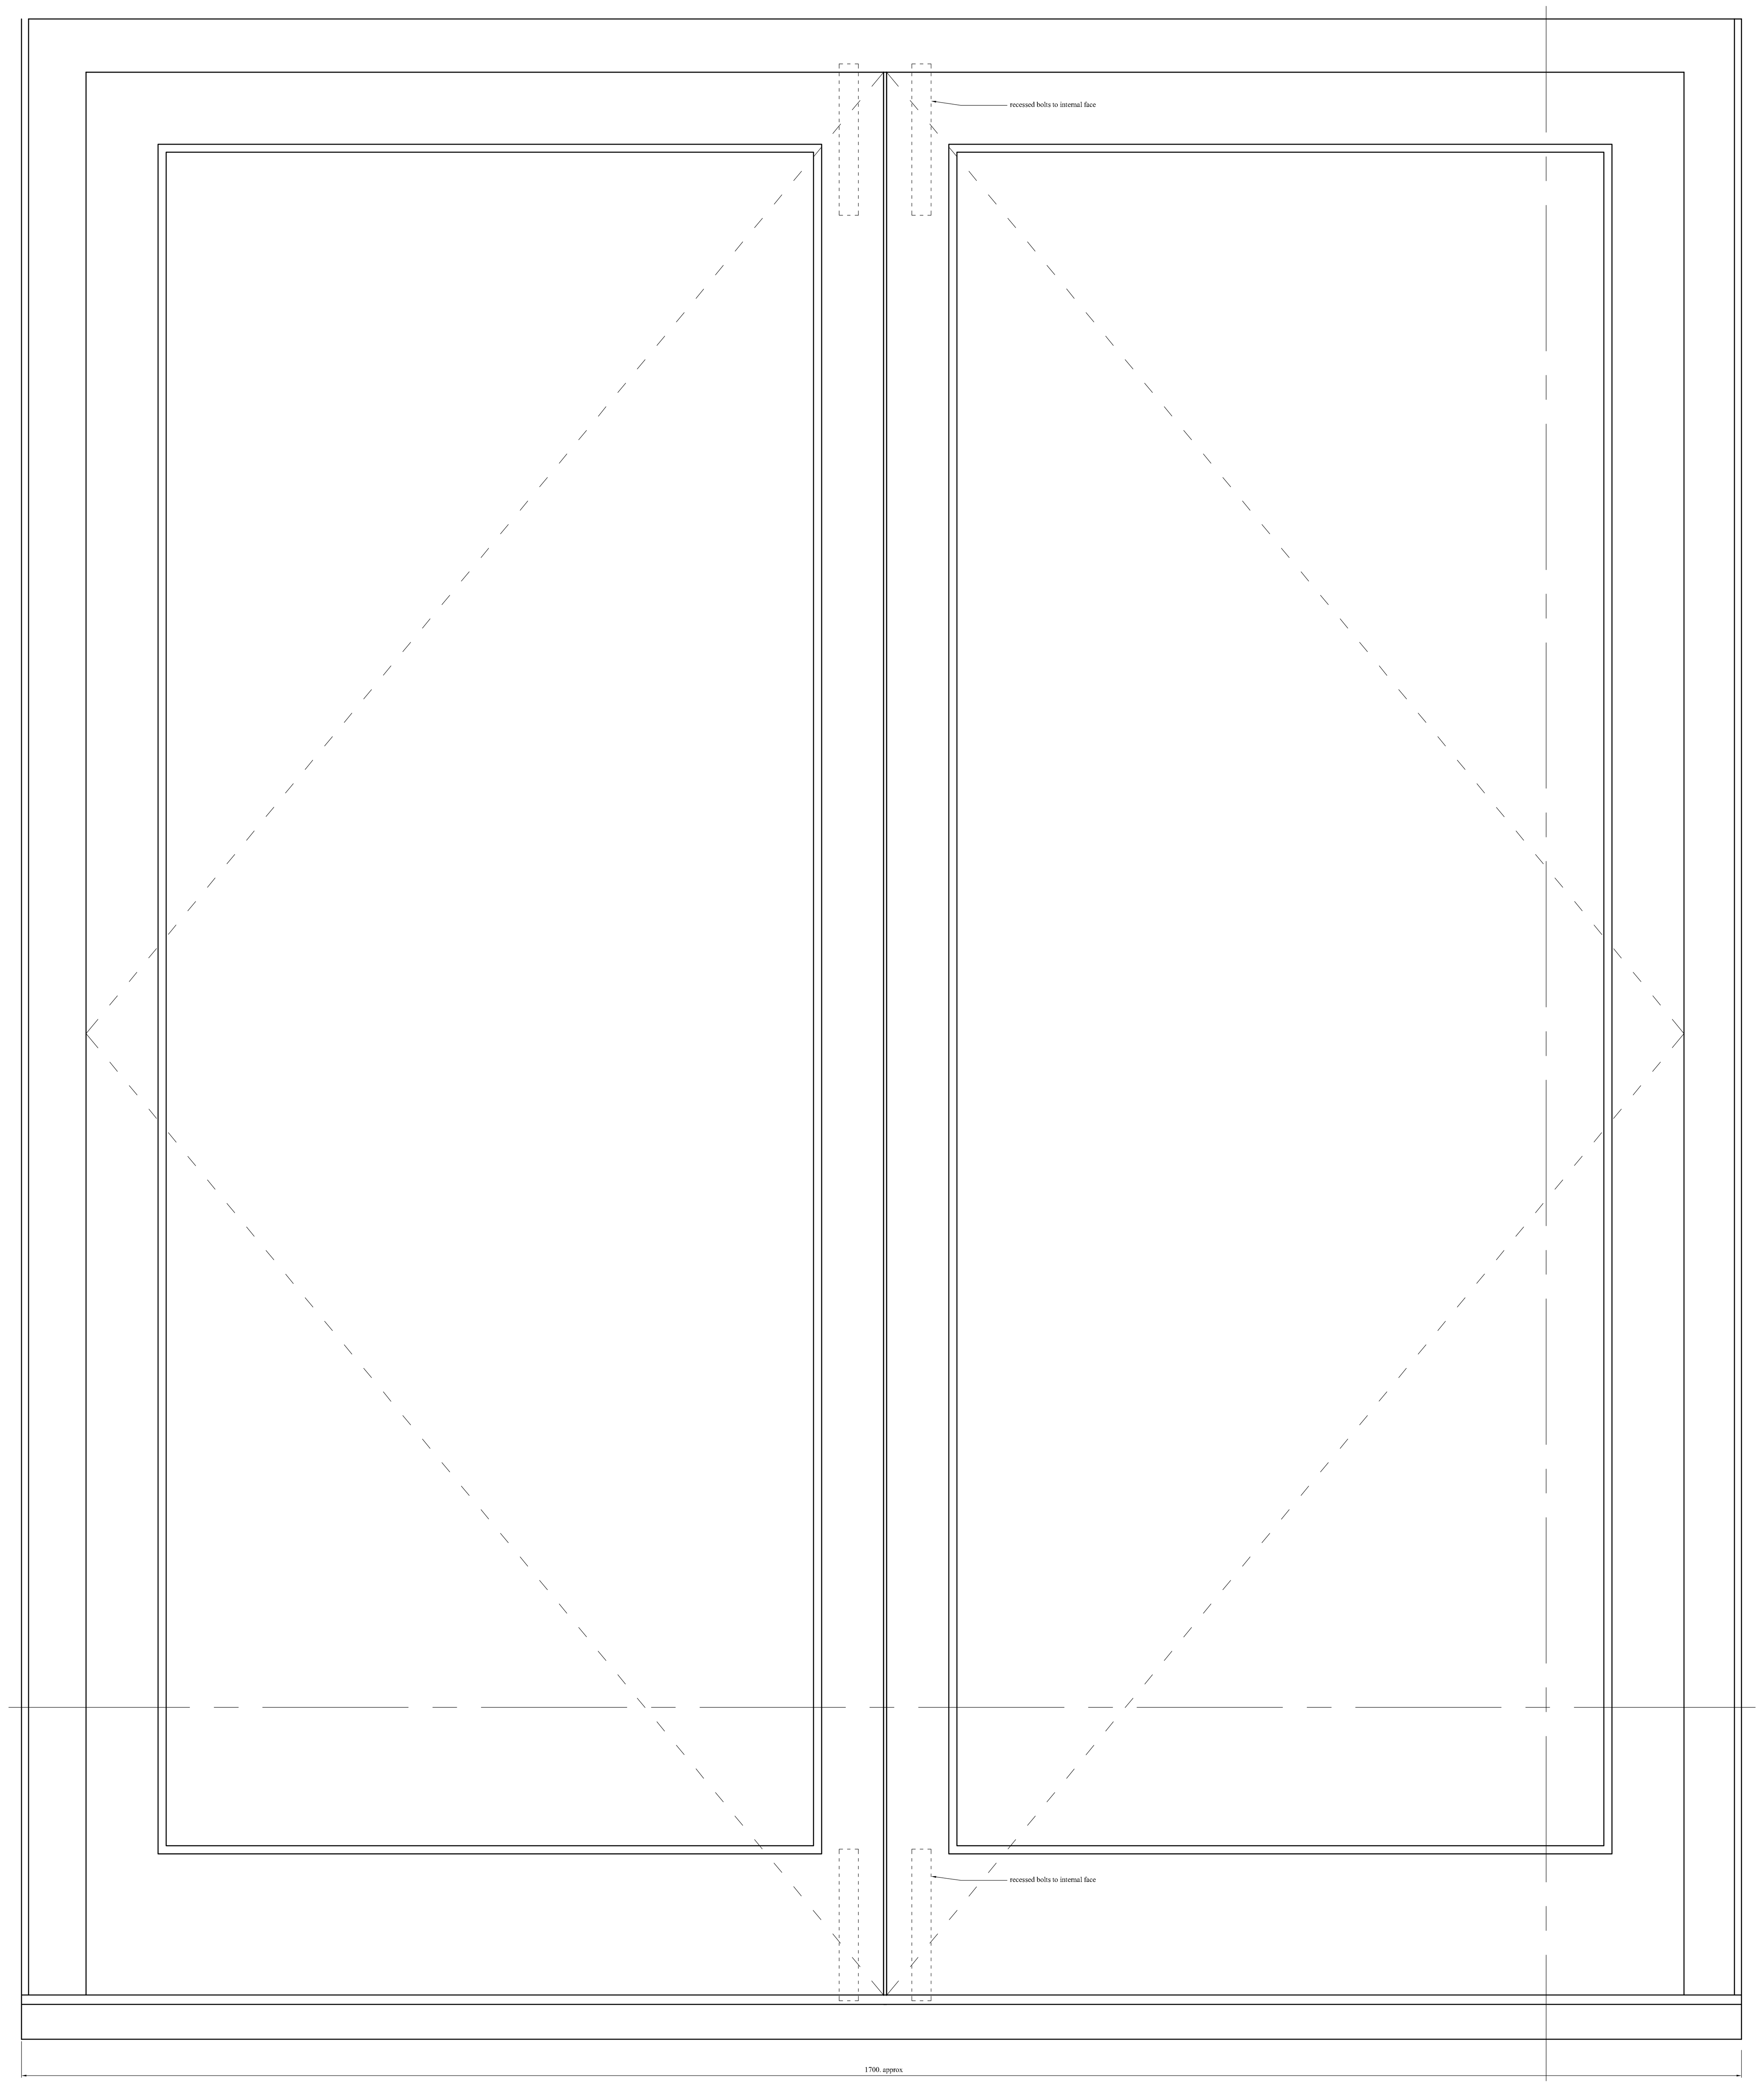


TYPICAL PROFILE OF PROPOSED DOORS DF.1 USING HISTOGLASS 10 THIN DOUBLE GLAZED UNITS AND HARDWOOD/ACOTIA TIMBER PROFILES WITH MANUFACTURER TO ENSURE FULL WEATHERING DETAILS. TO BE FLUSH STYLE TO EXTERNAL FACE


IRONMONGERY:
Recessed lever action flush bolts to head and base rail with 1.5 butt hinges, internal lock with latch (no handles).

PAINT:
White Dulux weathershield paint - gloss finish to match


Typical External Elevation - (DG.2 shown)

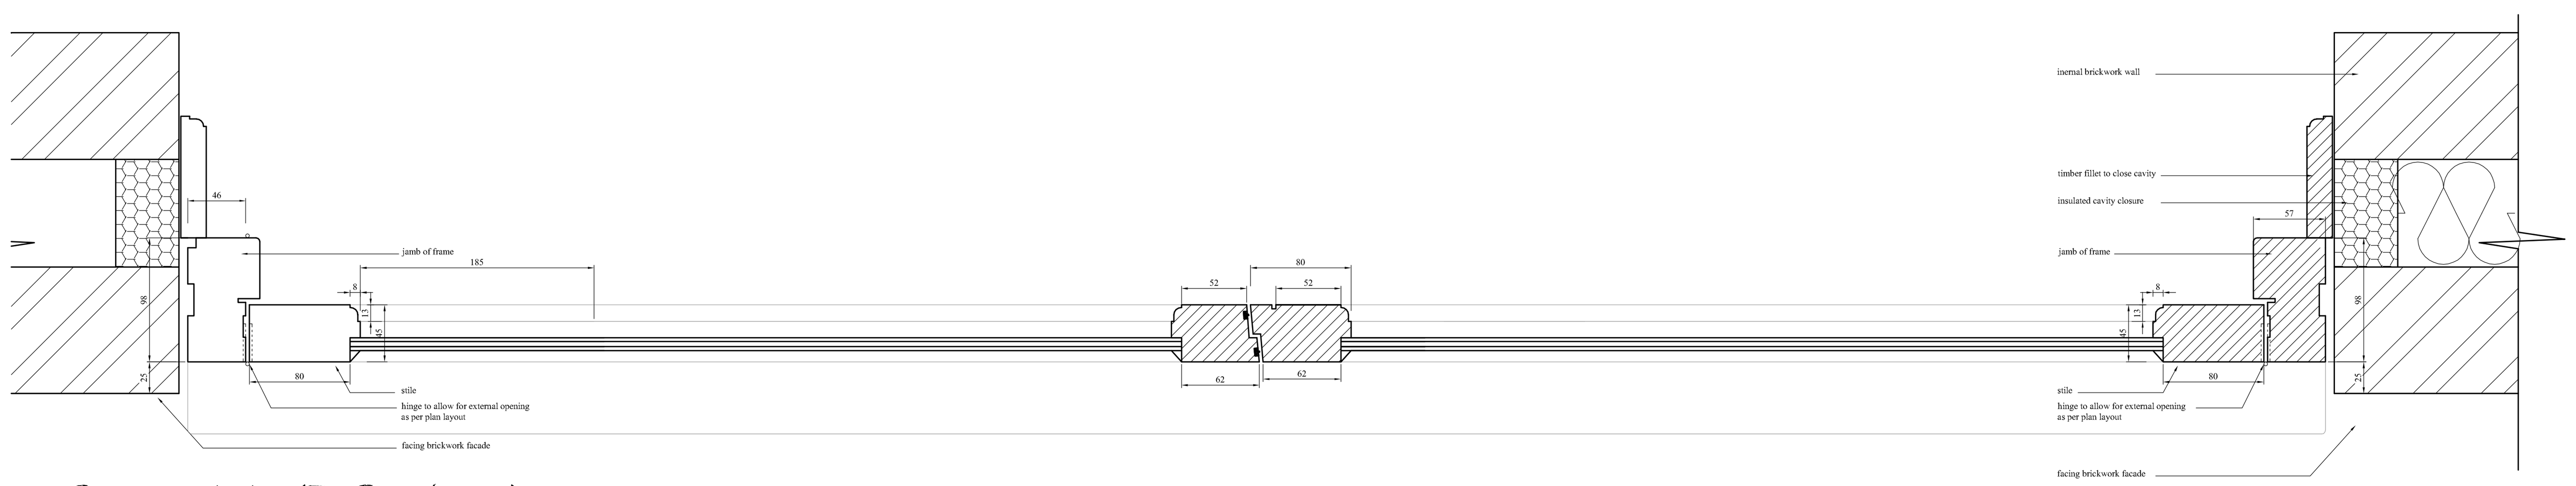

Section AA - (DG.2 shown)

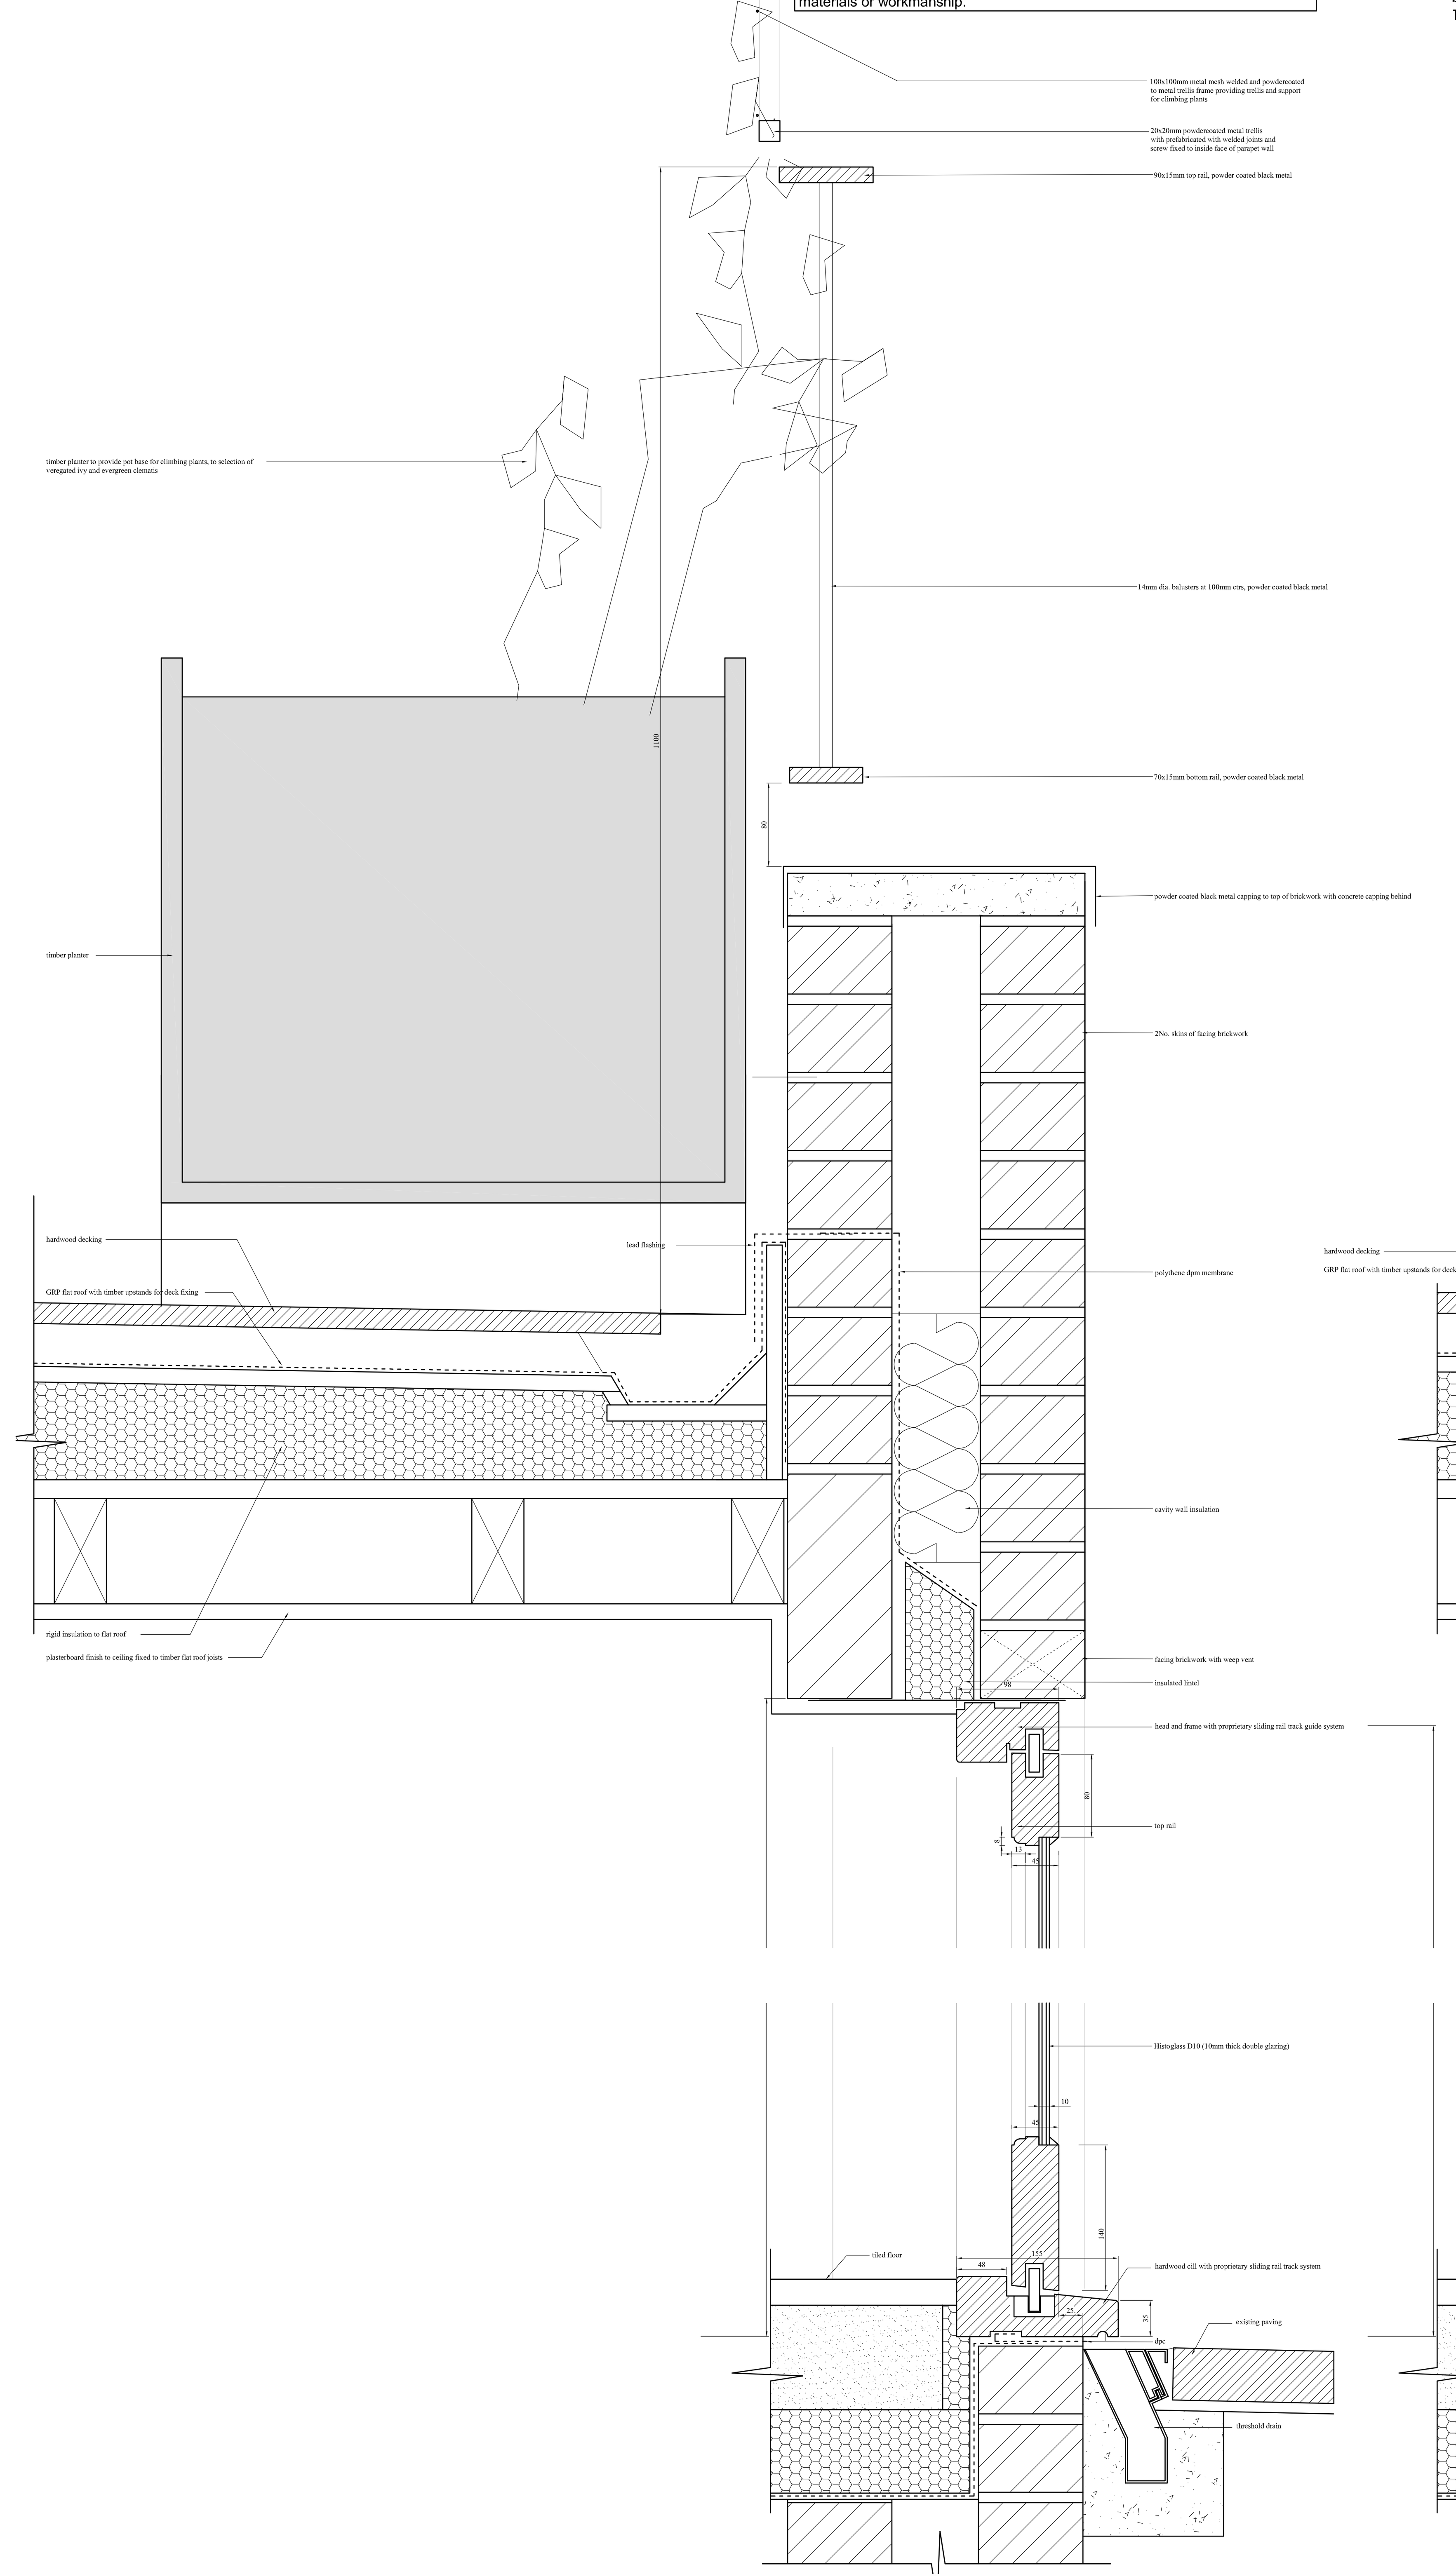

Section AA
Thro DG.2 with parapet wall detail

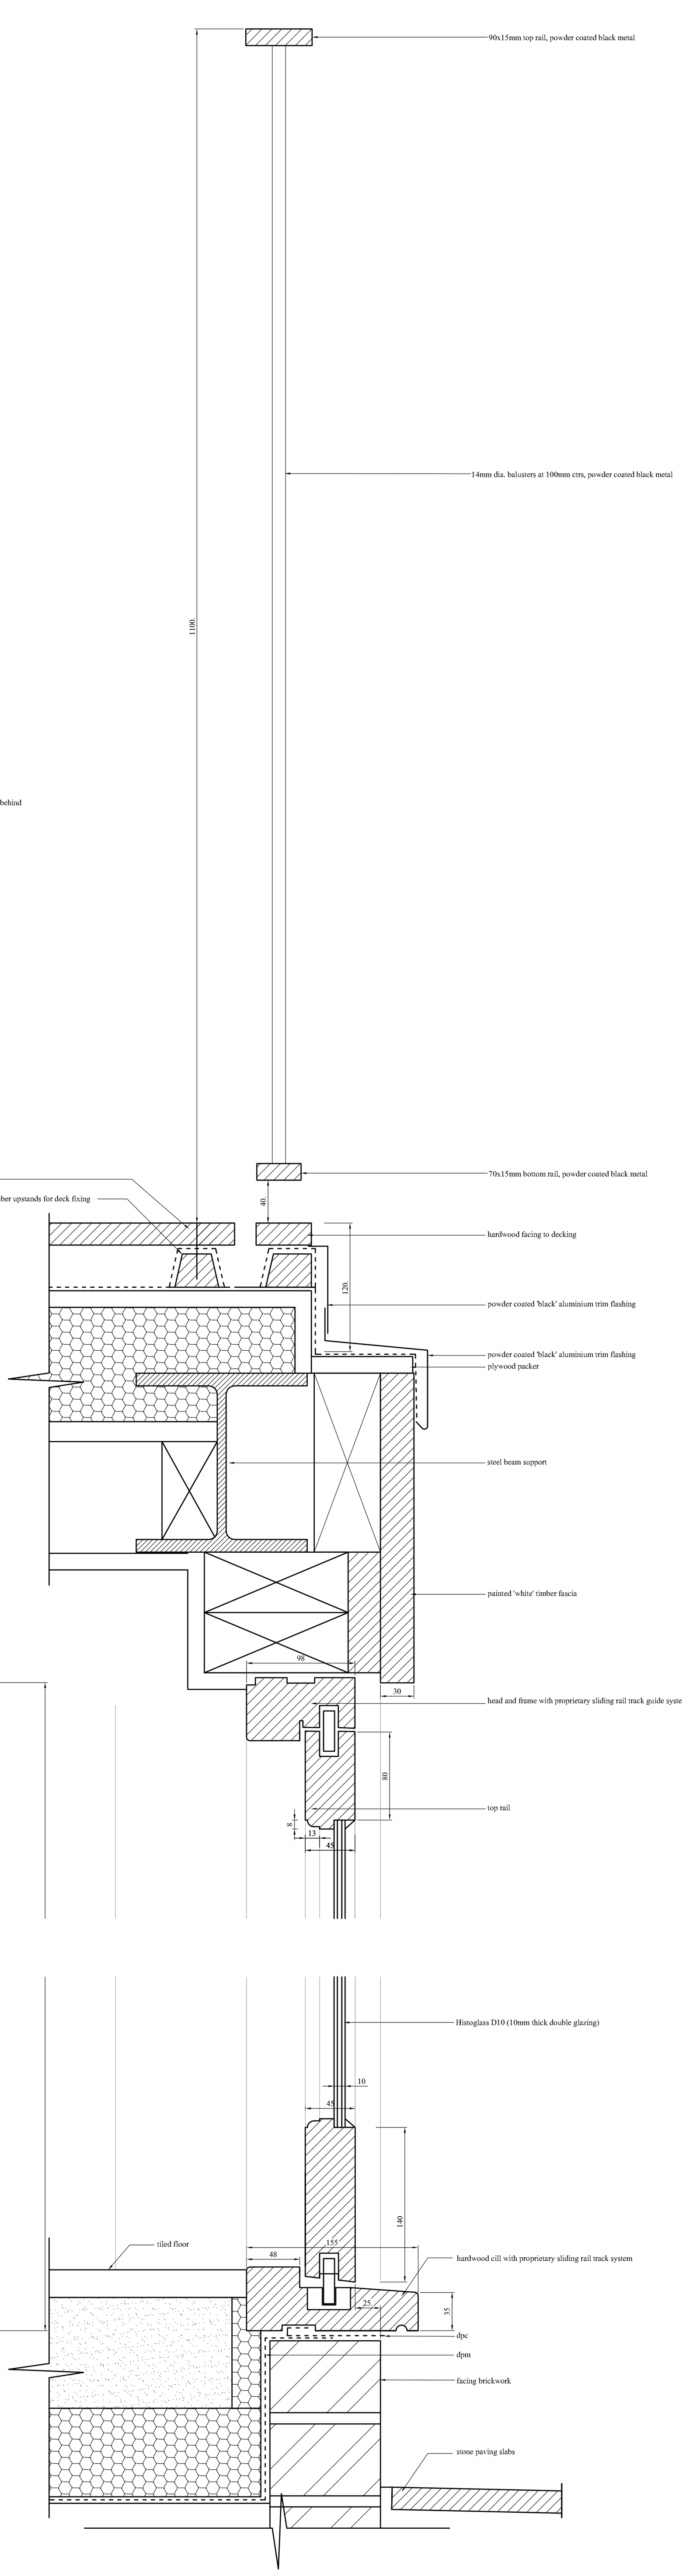

Section AA
Thro DG.1 with balustrade detail

PHYSICAL SCALE IN MILLIMETERS @ 1:5
0 100 200 300 400 500

These incidental details have been produced in order to illustrate the ideal visual profiles and relationships between the building's key elements and to give aesthetic guidance only. They do not purport to be working drawings and are for illustrative purposes only. The Contractor is responsible for the structural stability and weather proofing of **all** elements and will be liable for any defects or failure that may arise from design development, defective materials or workmanship.

NOTES:
This drawing has been produced solely for PLANNING/DESIGN.
Do not Scale from this Drawing except for planning purposes.
Final dimensions of structure and openin sizes tbc on site
Any drainage or floor levels shown are to be checked on site before commencement of works.
This drawing is the copyright of MF Designs Ltd.

PROPOSED DOOR DETAILS - DG. 1, DG.2, DG.3 & DG.4 with TRELLIS & BALUSTRADE
EXTENSION & ALTERATIONS - 16 Langstone High Street, Havant. PO9 1RY

B: 20/07/2020 - metal baluster
A: 12/02/2019 - sliding rail to door head and cill

mf designs ltd
Chartered Architects
36 Grove Road • Havant • Hampshire • PO9 1AR
t/f 02392 470967
Director: Martin Farrer RIBA • Co Registration No.4507379
e admin@mfdesigns.org.uk

Date: January 2019
Scale: 1:5
Job No: 3125
Drg No: P_05 B