




Section A-A  
1:50

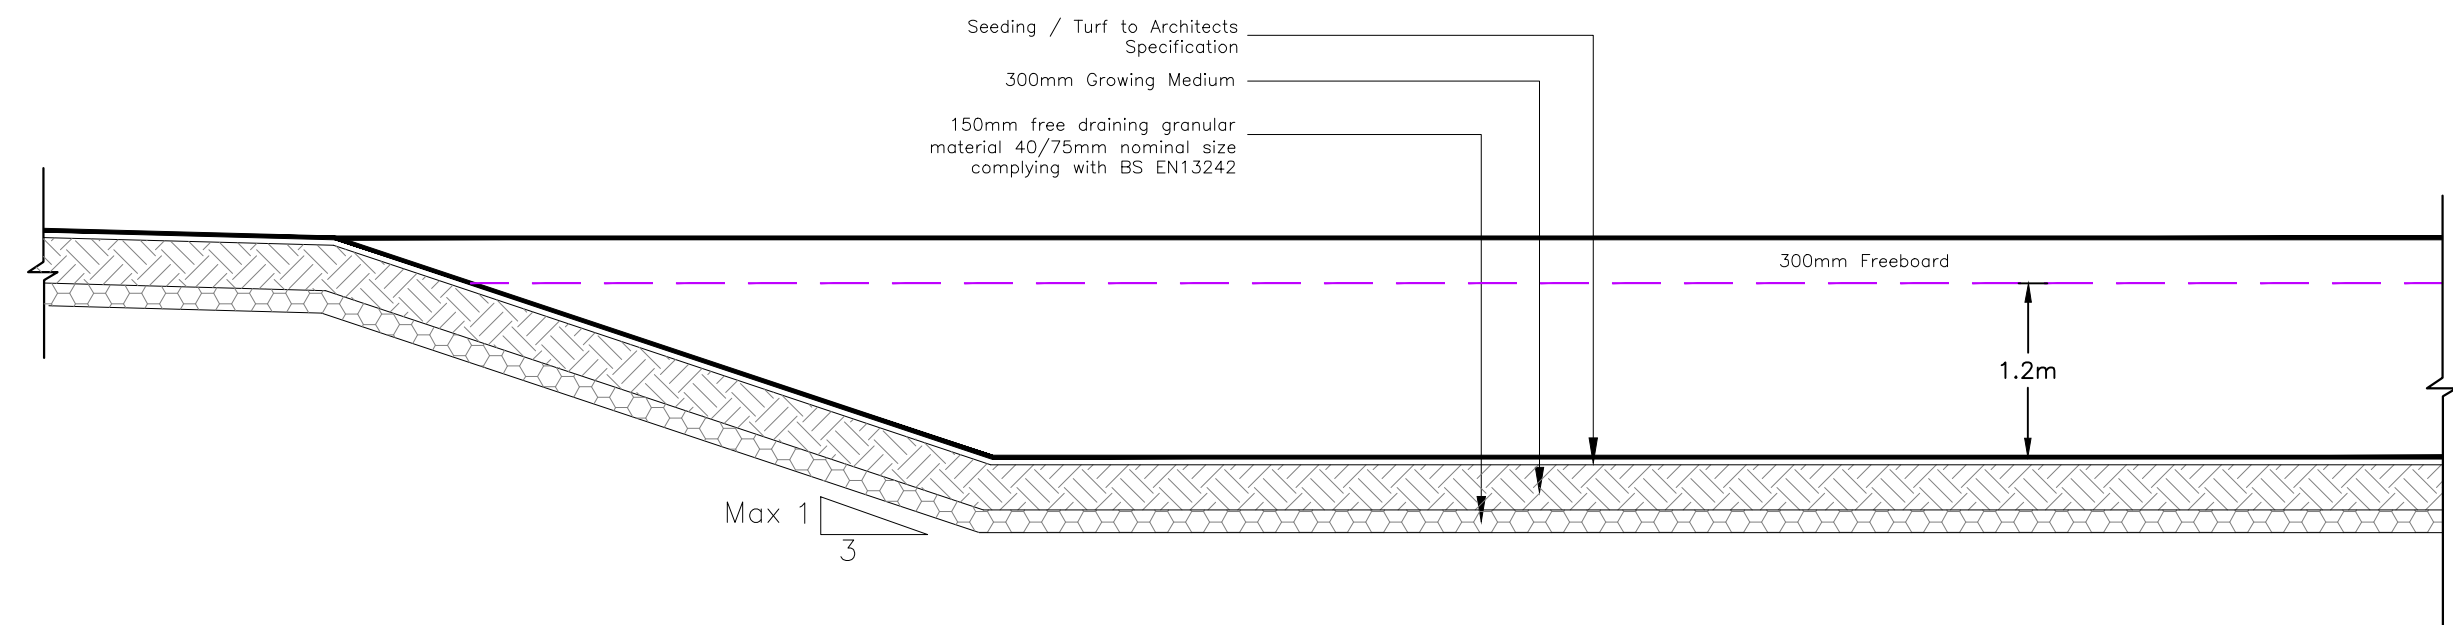


Attenuation Basin  
Section B-B  
1:50

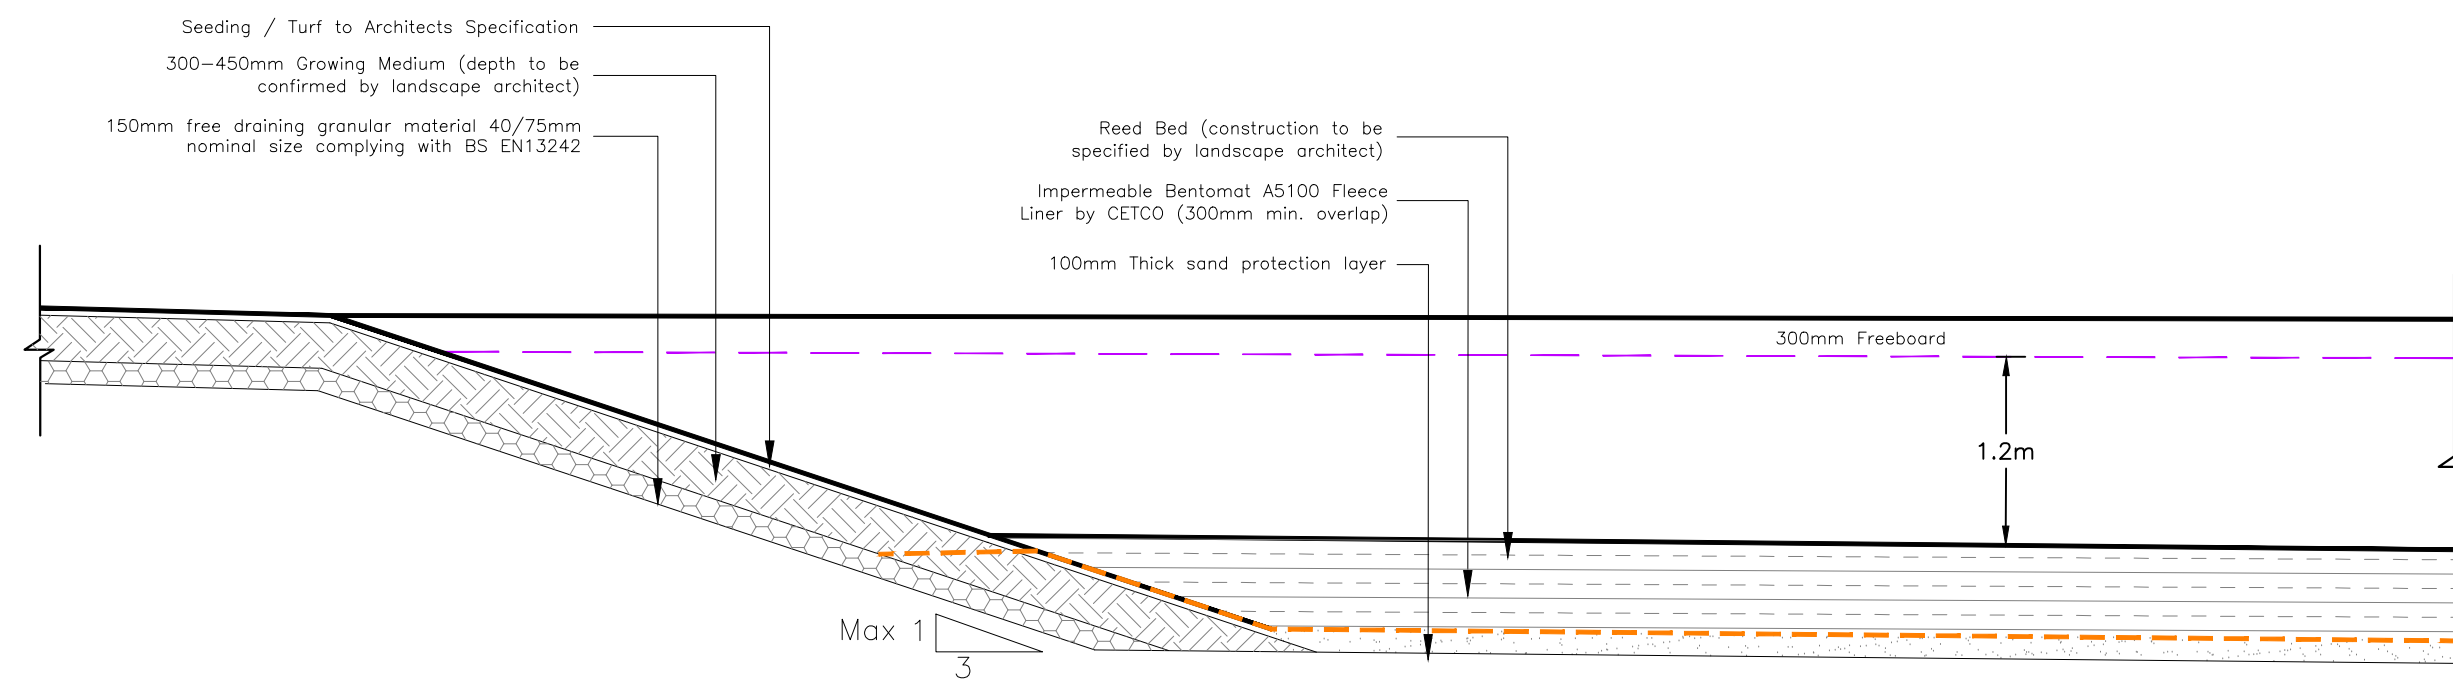

Reed Bed  
Section C-C  
1:50

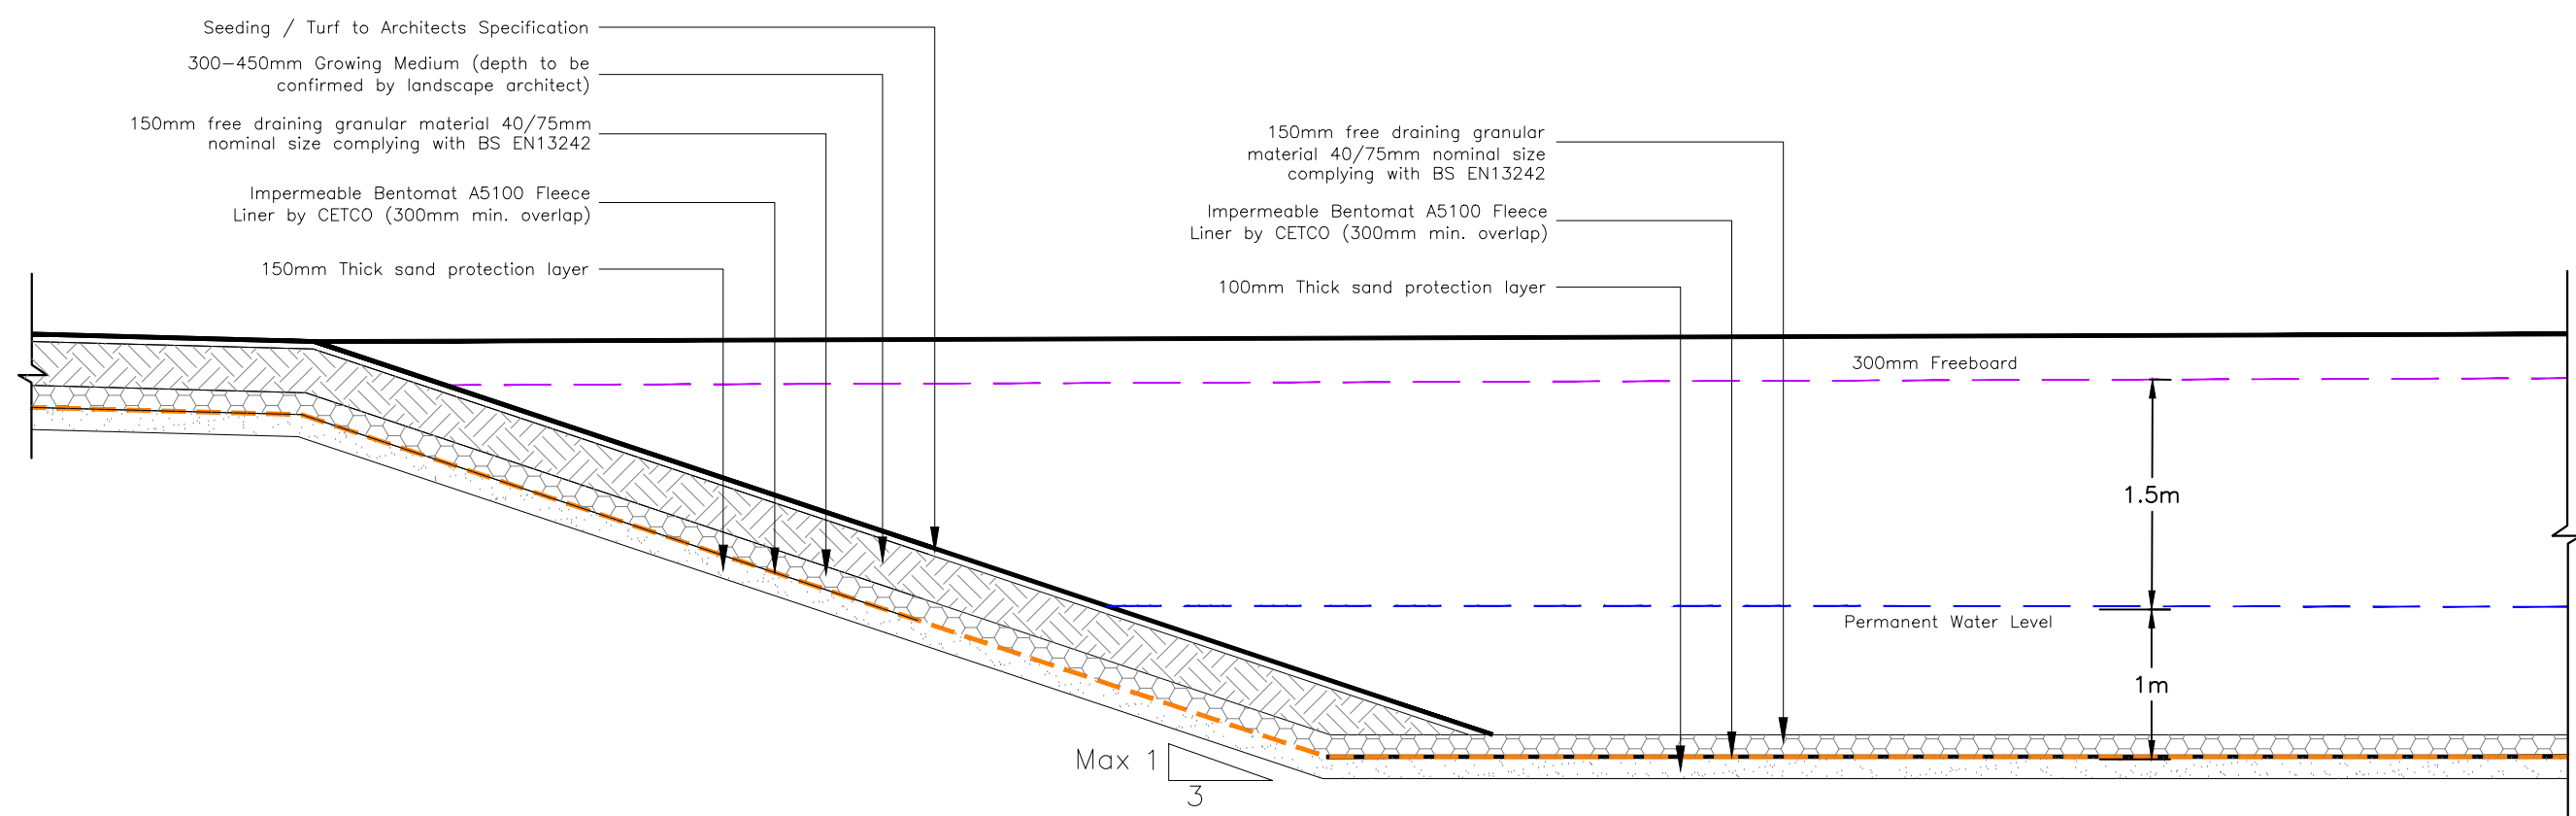

Pond  
Section D-D  
1:50

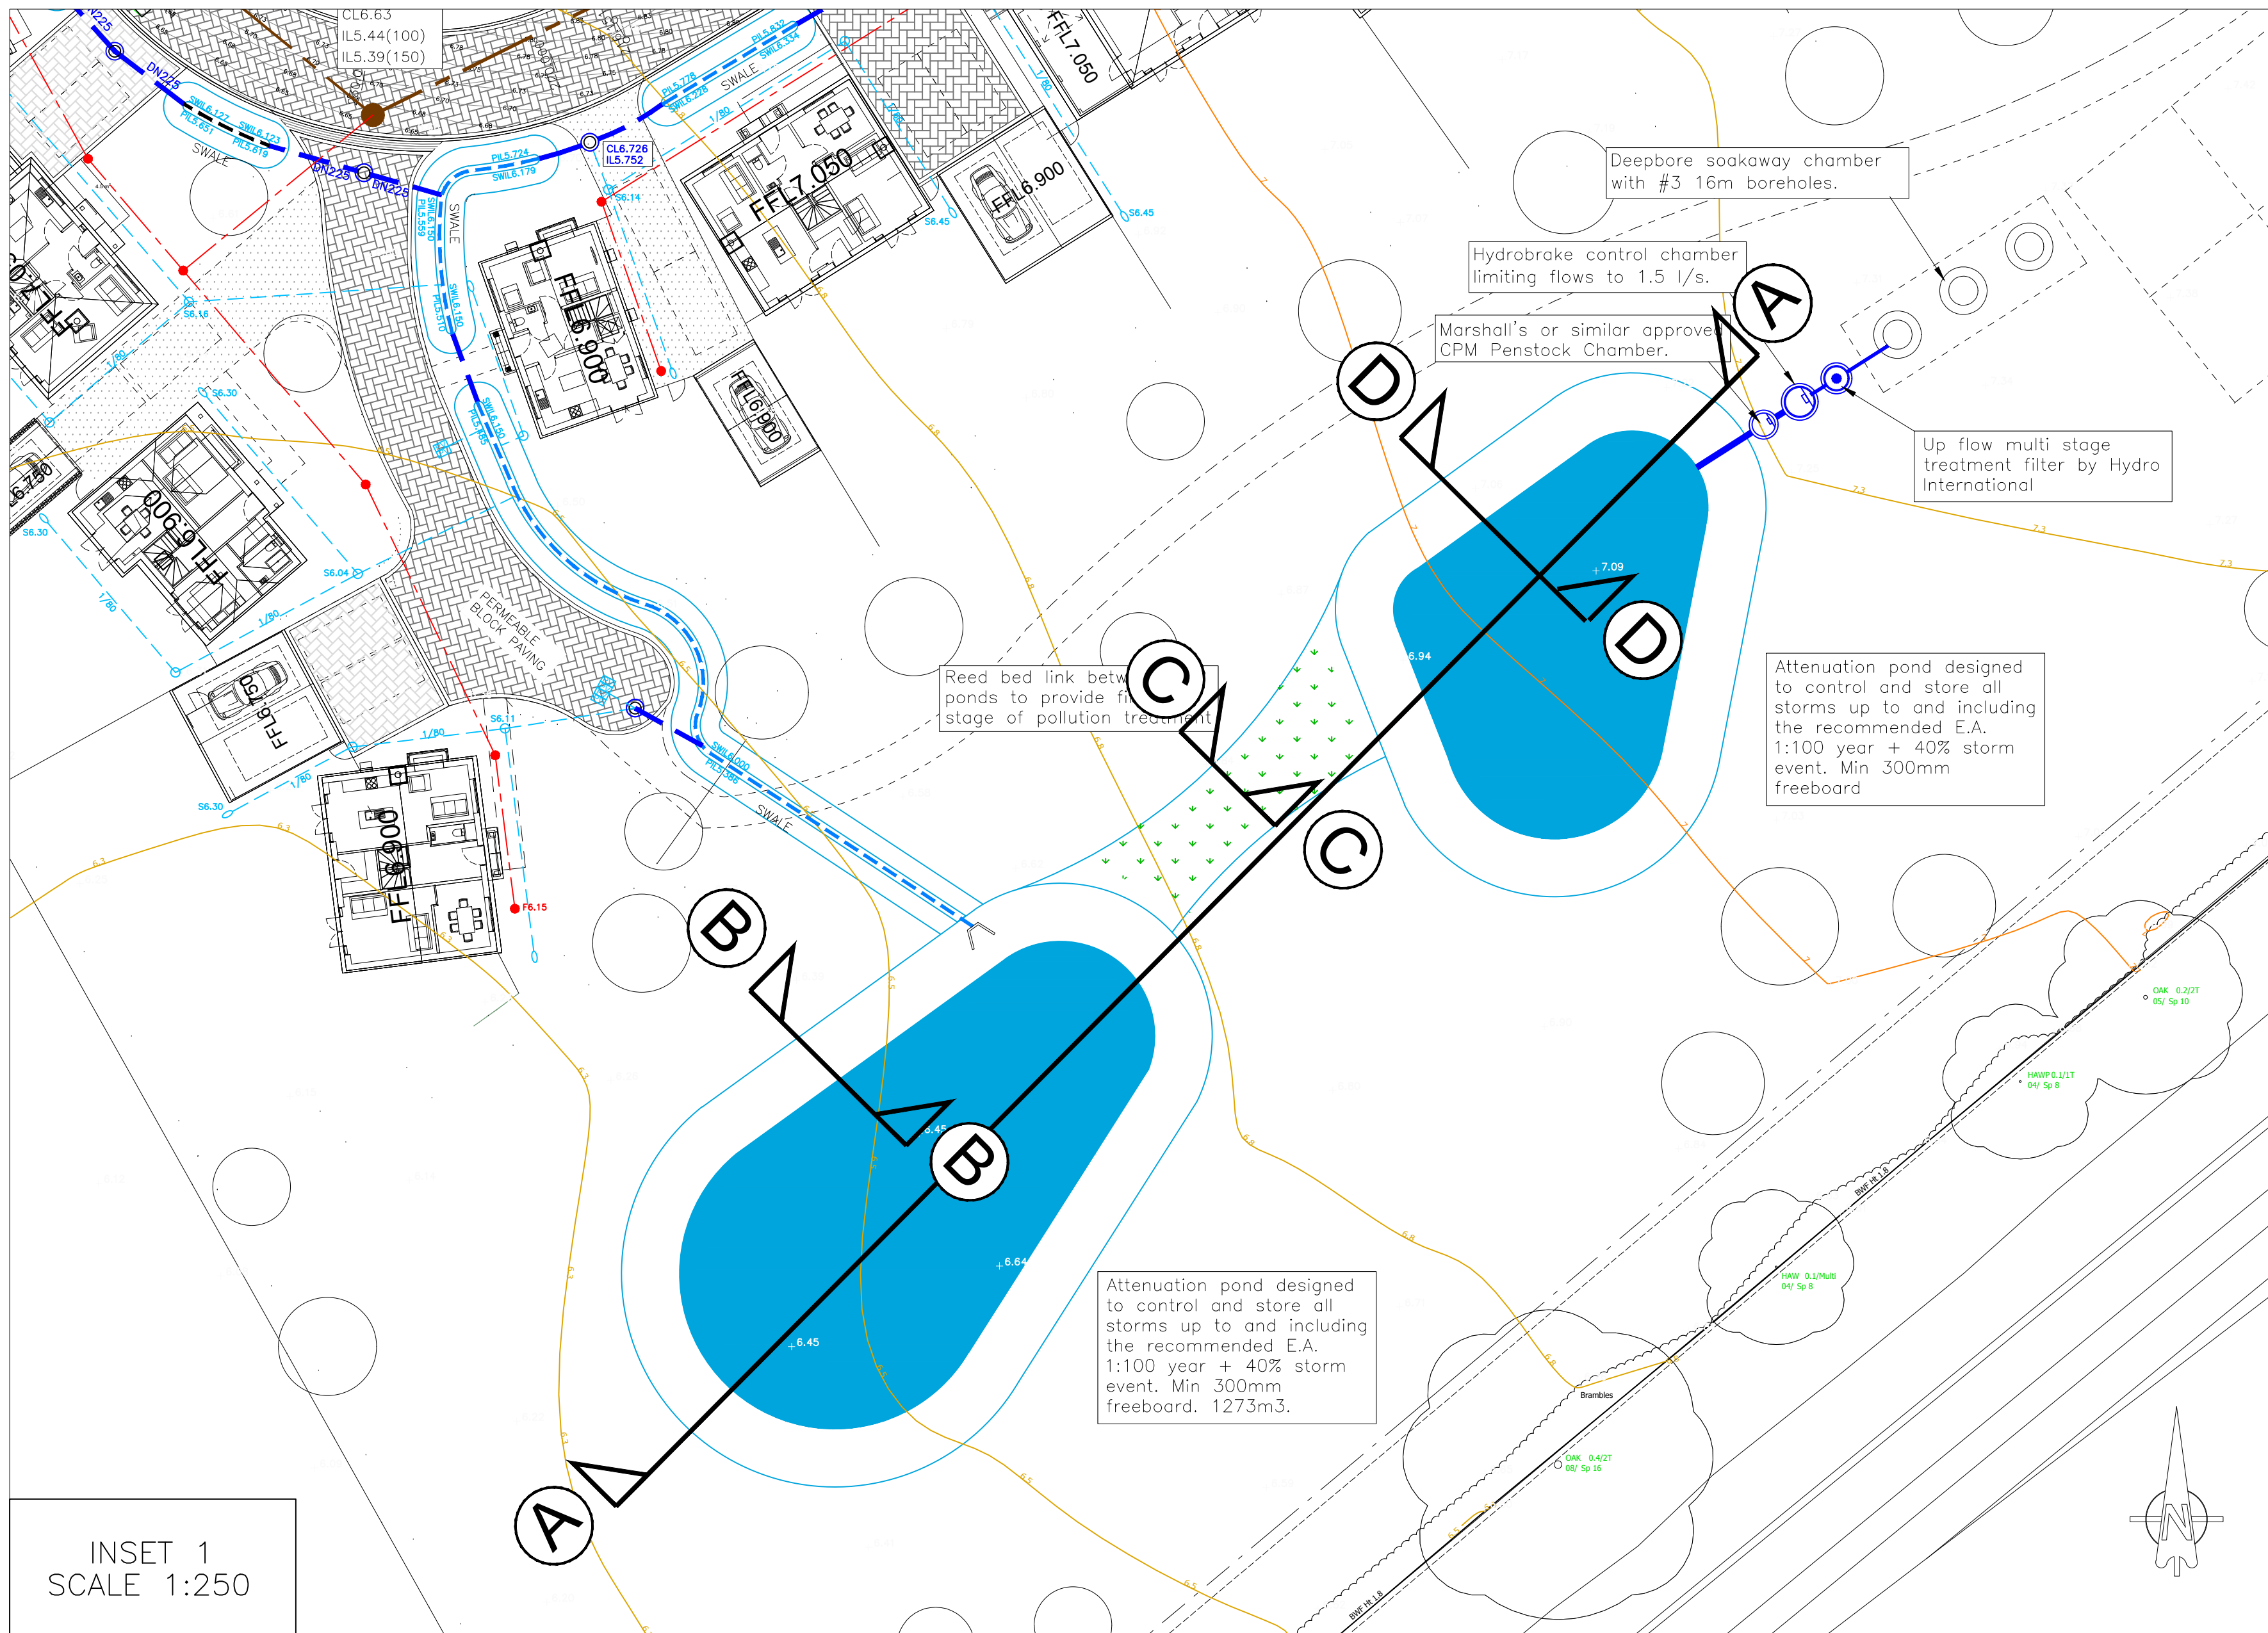

INSET 1  
SCALE 1:250

| PRELIMINARY FOR PLANNING ONLY |                                                                                       |          |                           |  |          |
|-------------------------------|---------------------------------------------------------------------------------------|----------|---------------------------|--|----------|
| REV. No.                      | A                                                                                     | 09.10.19 | Scale of Inset 1 updated. |  | JRV      |
| DATE                          |                                                                                       |          | DESCRIPTION               |  | INITIALS |
| Client                        |  |          |                           |  |          |
| Project                       | Manor Farm<br>Bedhampton                                                              |          |                           |  |          |
| Title                         | Sections Through<br>Attenuation Basin,<br>Reed Bed and Wet Pond                       |          |                           |  |          |
| Scale                         | As Shown@AO                                                                           |          |                           |  |          |
| Checked                       | KTG                                                                                   |          |                           |  |          |
| Date                          | Oct'19                                                                                |          |                           |  |          |
| Drawn                         | JRV                                                                                   |          |                           |  |          |
| Drawing No.                   | 5992:P11                                                                              |          |                           |  |          |
| Rev                           | A                                                                                     |          |                           |  |          |