


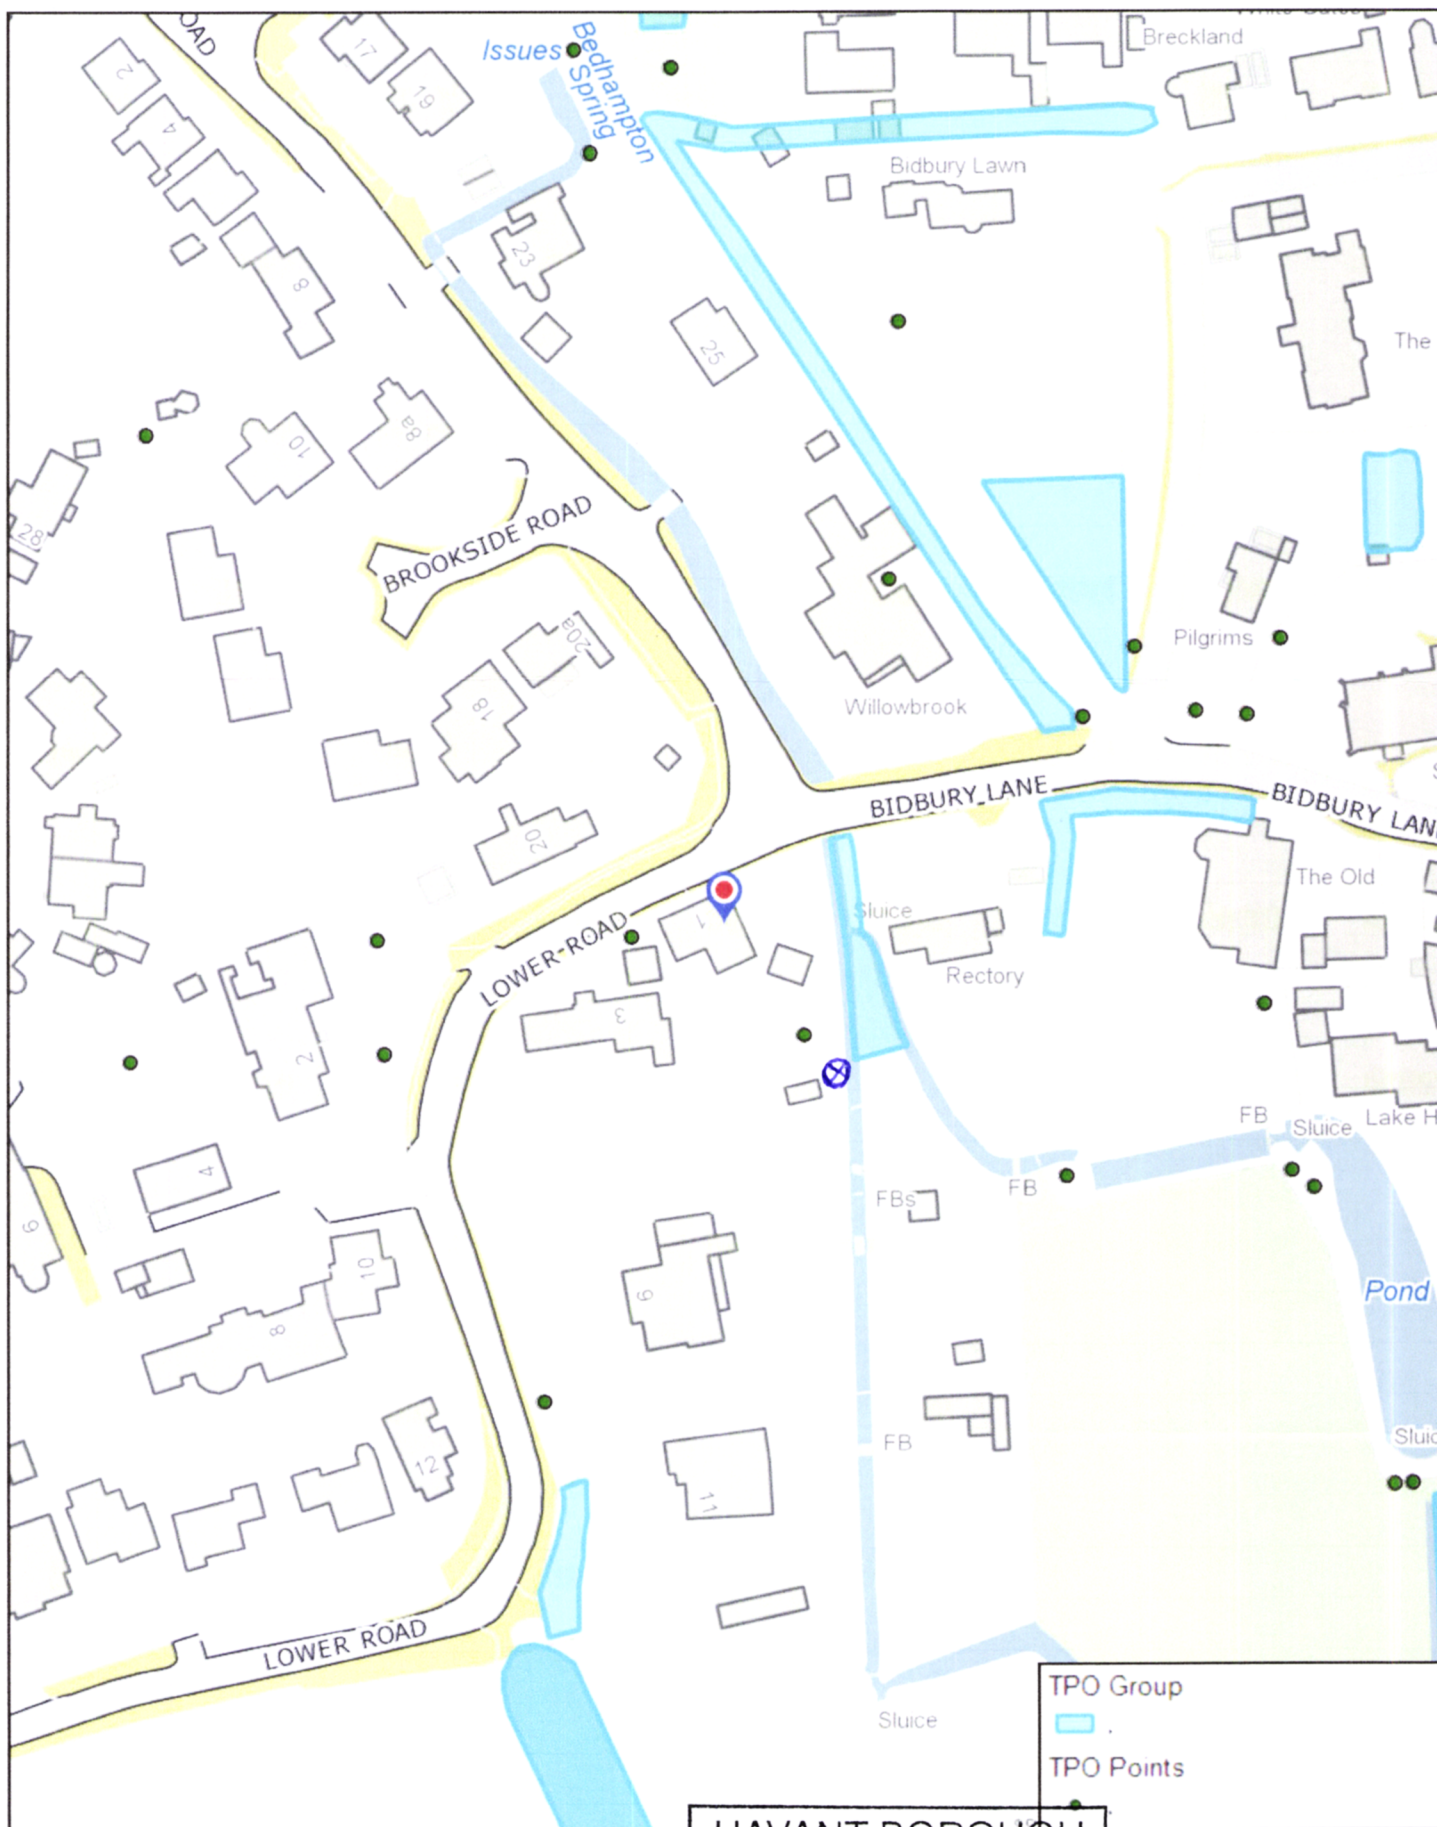

Manor Cottage 1 Lower Rd



N Scale: 1:1250

Printed on: 2020-07-24 10:31:57

HAVANT BOROUGH
COUNCIL

28 JUL 2020

RECEIVED

Havant
BOROUGH COUNCIL

© Havant Borough Council - OS Licence 100019217