



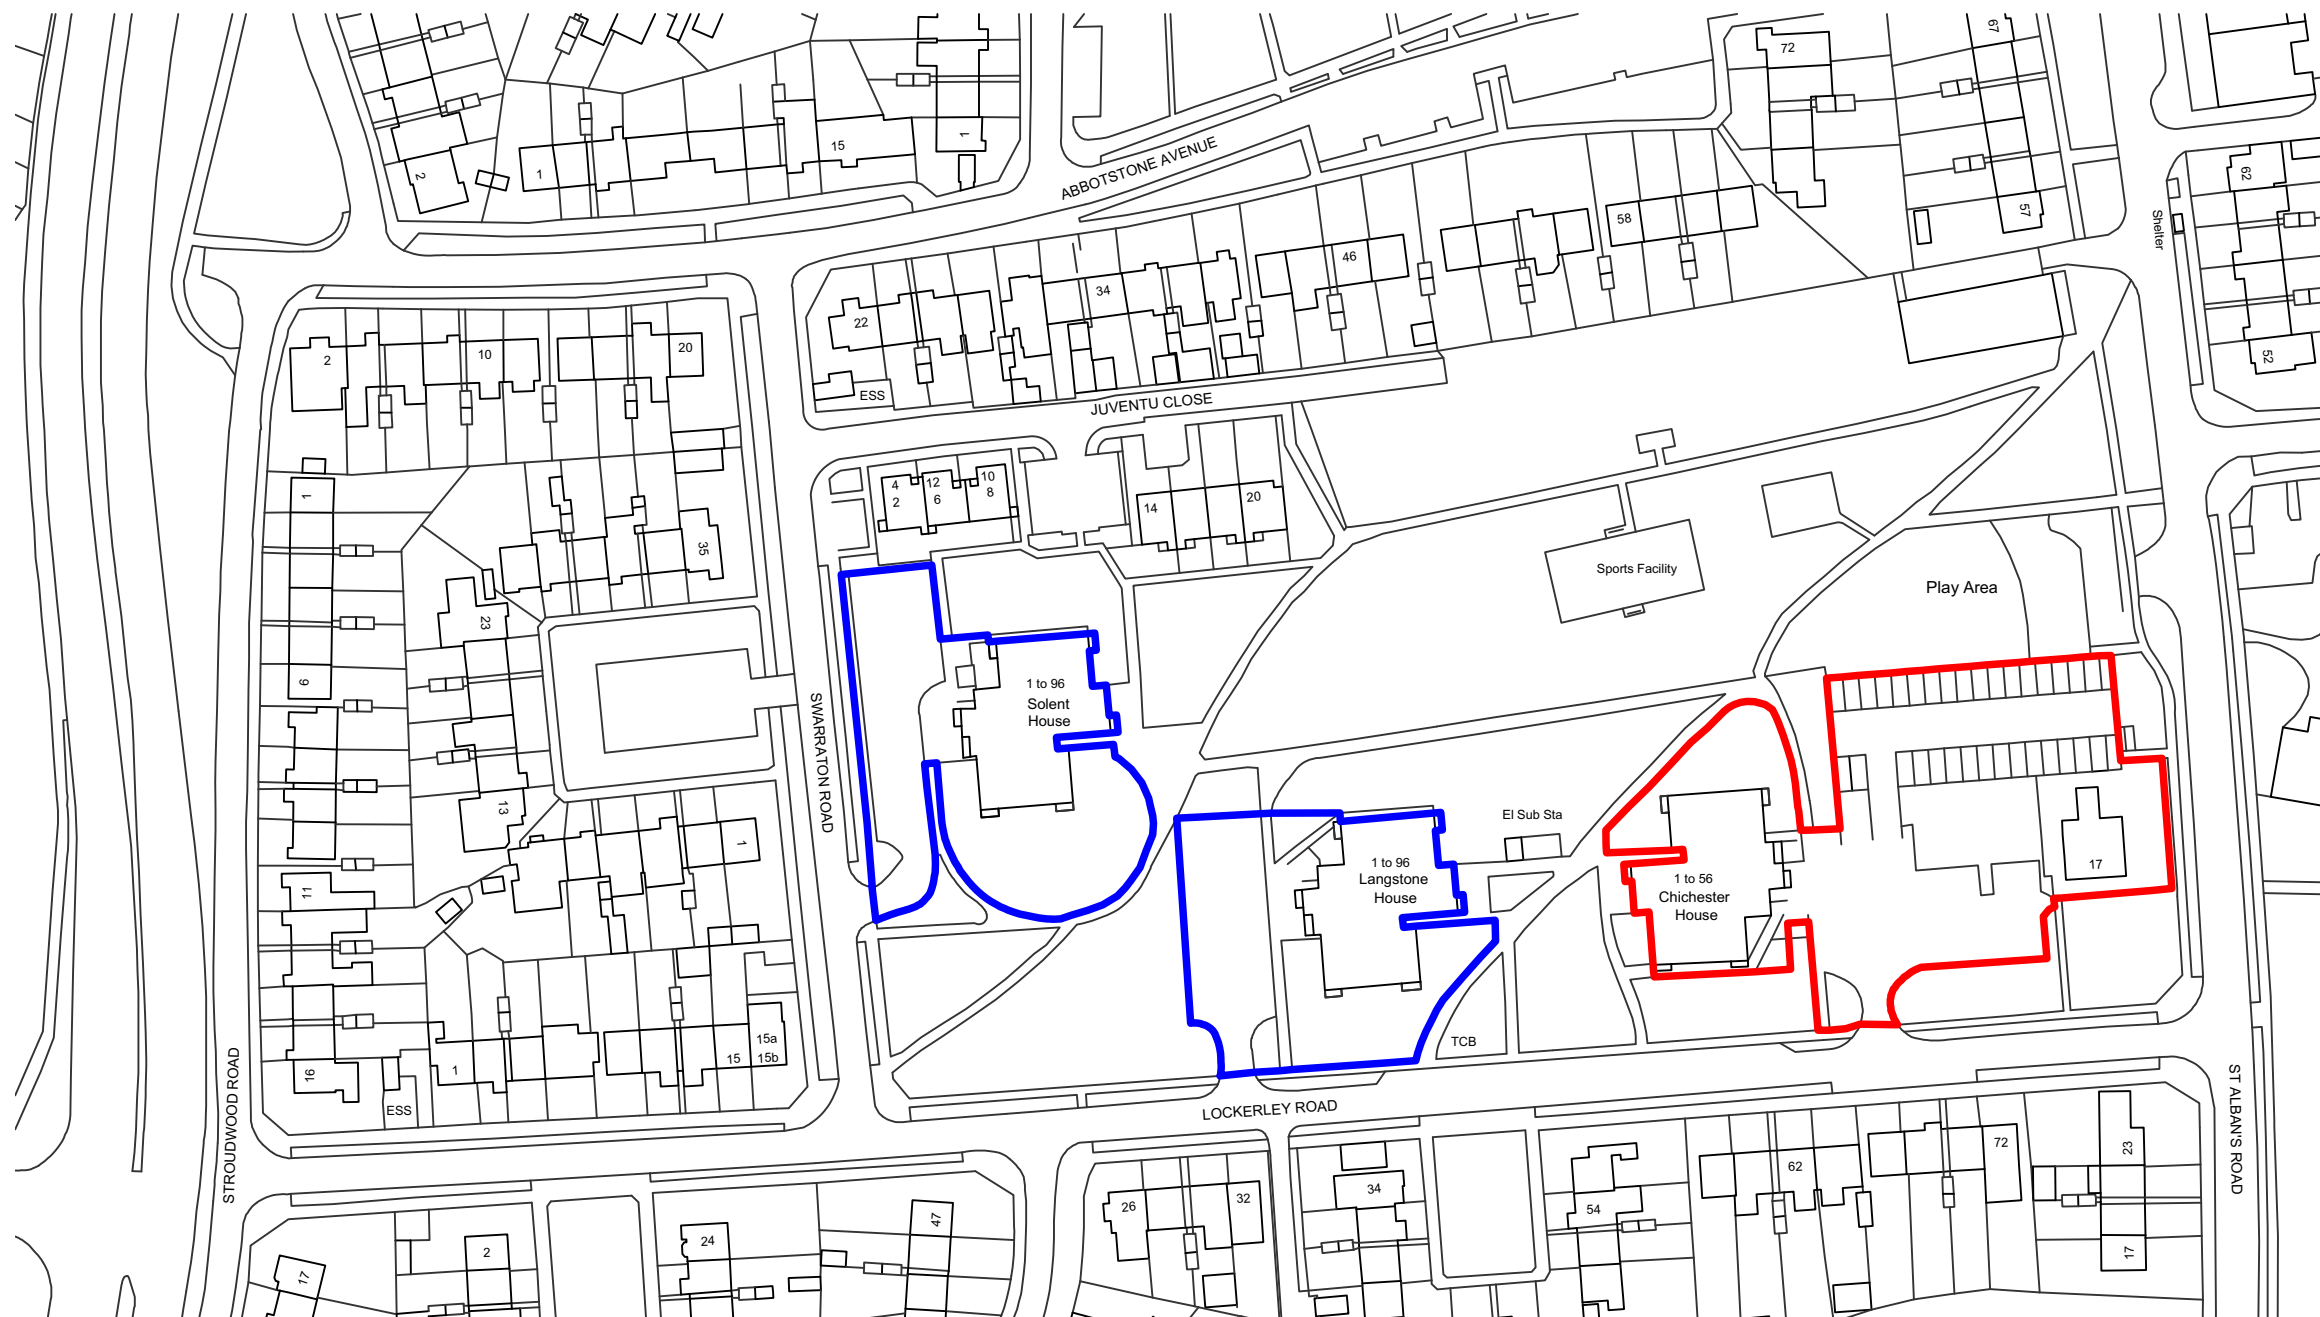

Ordnance Survey, (c) Crown Copyright 2020. All rights reserved. Licence number 100022432

LOCATION PLAN (CHICHESTER HOUSE)

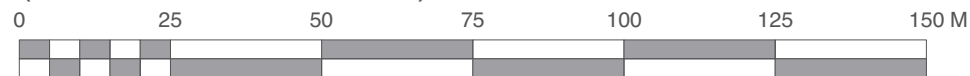

Scale 1:1250 @ A3



Chartered Architects
Chartered Building Surveyors
Interior Designers
CDM Services

3 GP Centre, Yeoman Road,
Ringwood, Hampshire, BH24 3FF

+44 (0)1425 472 833
www.kendallkingscott.co.uk

Project
Multi's Bin Stores
Planning Application
Client
The Guinness Partnership

Scale Paper Size Filename
1:1250 A3 200651.vwx

© Copyright

P2 13/07/20 TC AL Site area amended to include bin store.
P1 01/07/20 MC AL First issue.
Rev Date By Ap Note

Drawing Title
Location Plan (Chichester House)

Project Number Drawing Number Revision

200651-1004 P2

Date Drawn Checked Status
18/06/20 MC AL PLANNING

Check all dimensions and levels on site

Only to be used on the site for which designed. The electronic transmission of designs/information contained in this drawing is carried out entirely at the User's risk and Kendall Kingscott Ltd. will have no liability for any errors or inaccuracies arising therefrom. The production of amended or updated information from the said designs/information by the User is entirely the responsibility of the User and Kendall Kingscott Ltd. shall have no responsibility in respect thereof whatsoever.