



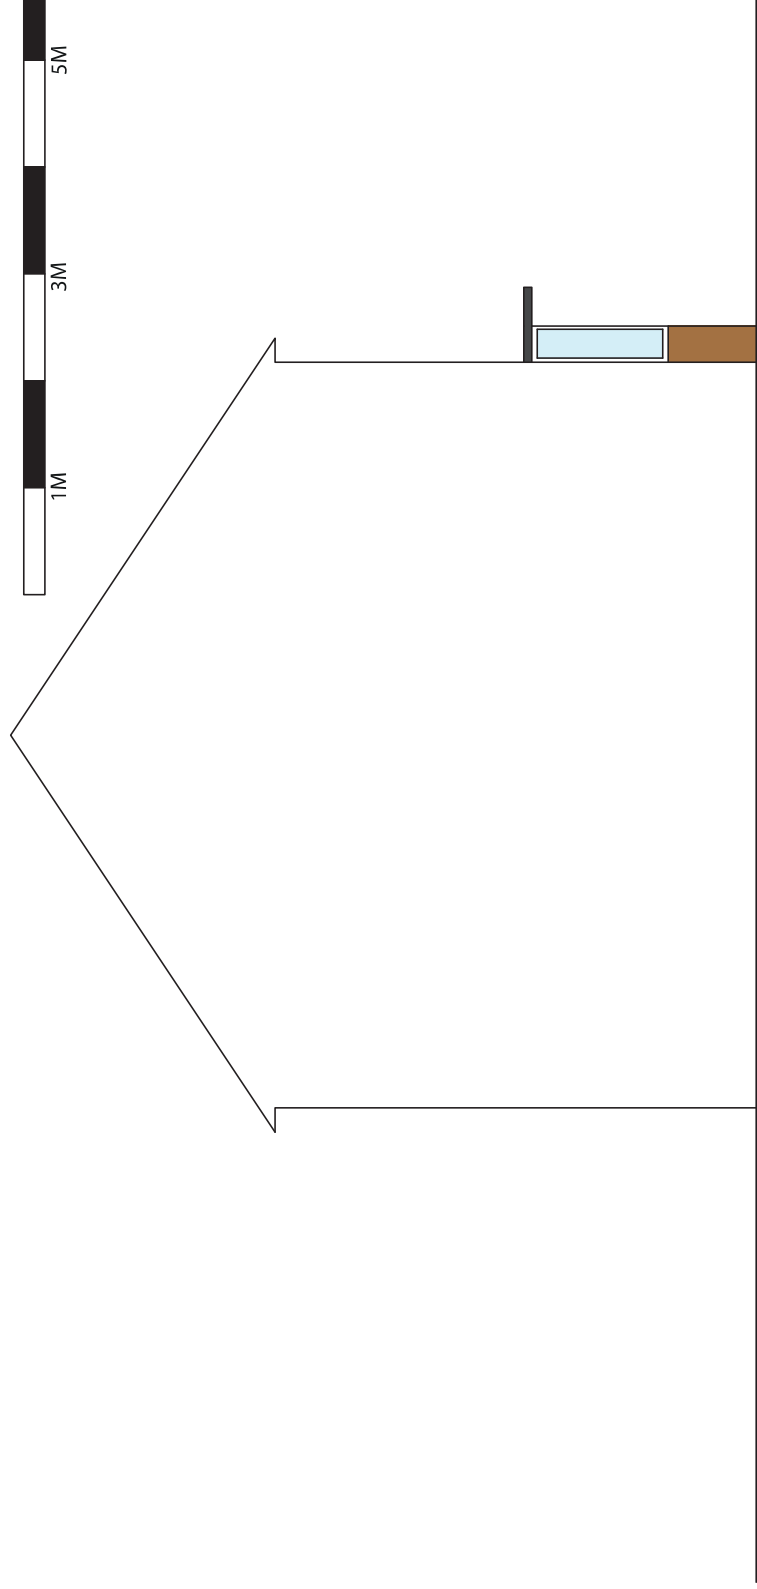

Proposed side elevation -
Attached to 143 Blendworth

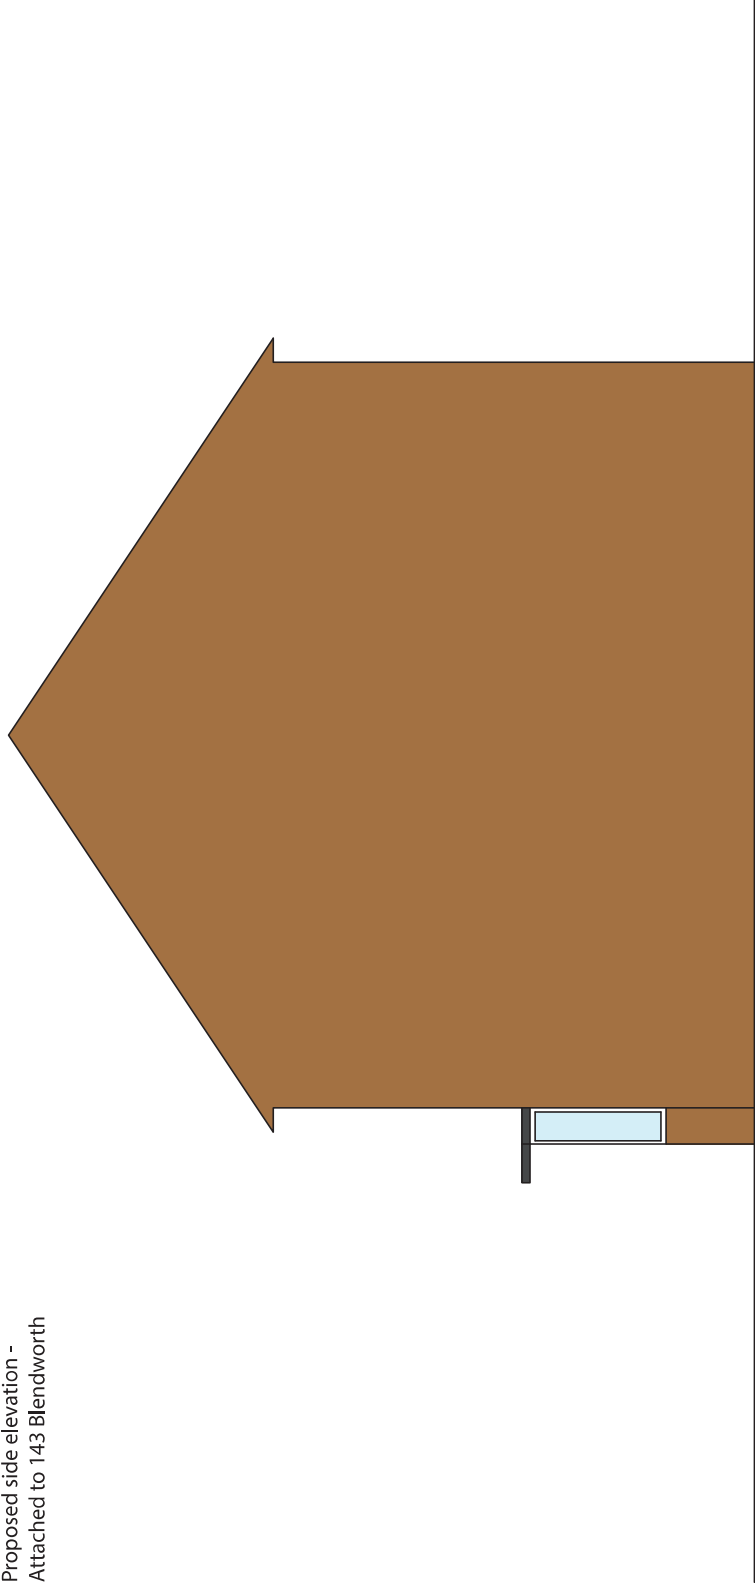

Proposed side elevation - detached

Address
143 Blendworth Crescent
Havant
PO9 2BD

Drawing Number
003

Drawing
Proposed Side elevations

Scale
1:50 @A3



PLANNING &
ARCHITECTURE

19 Wall Copse Close, Hamdean, Waterlooville, Hampshire, PO80HB
02392593488
WWW.SDAPLANNING.CO.UK